
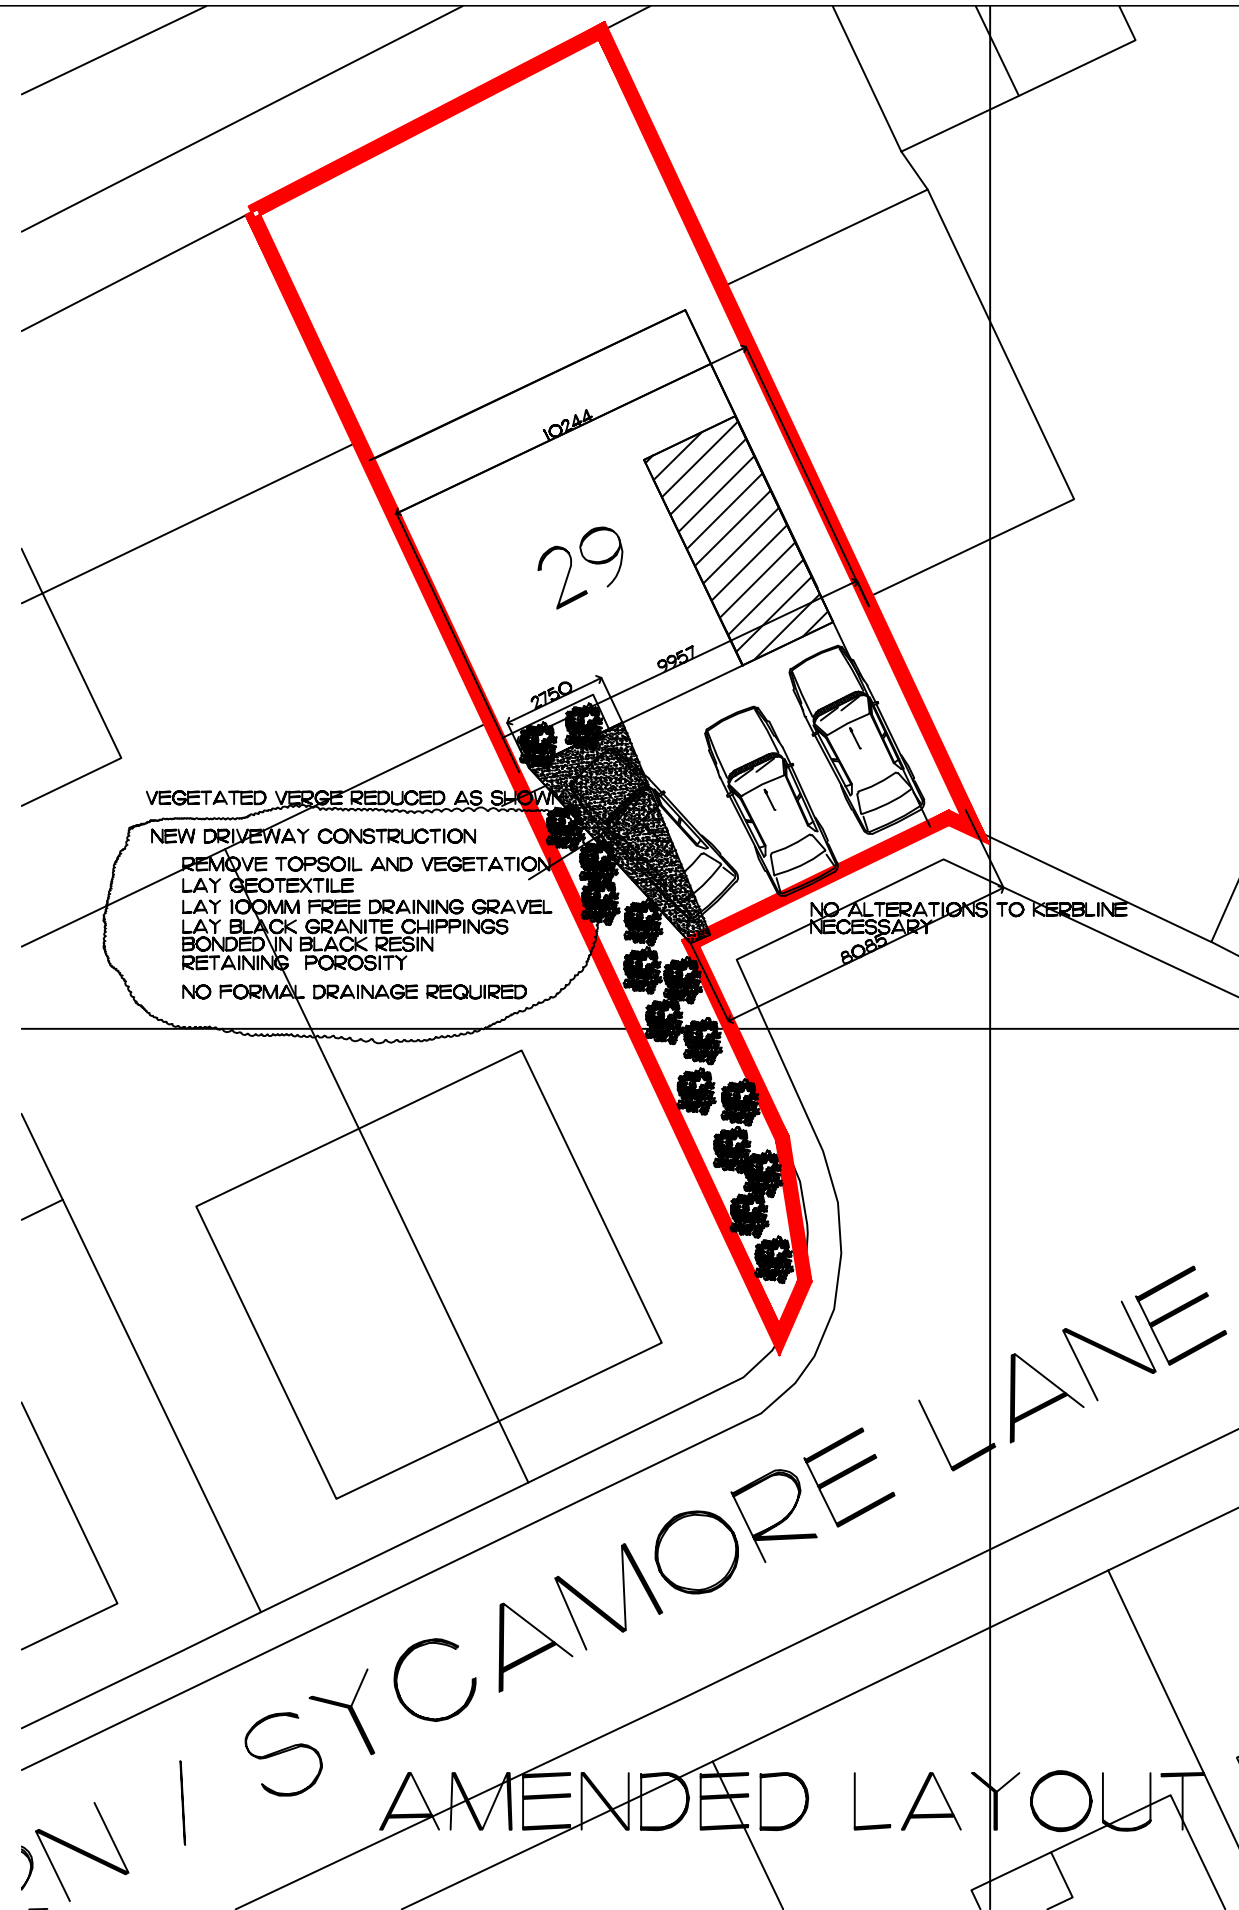


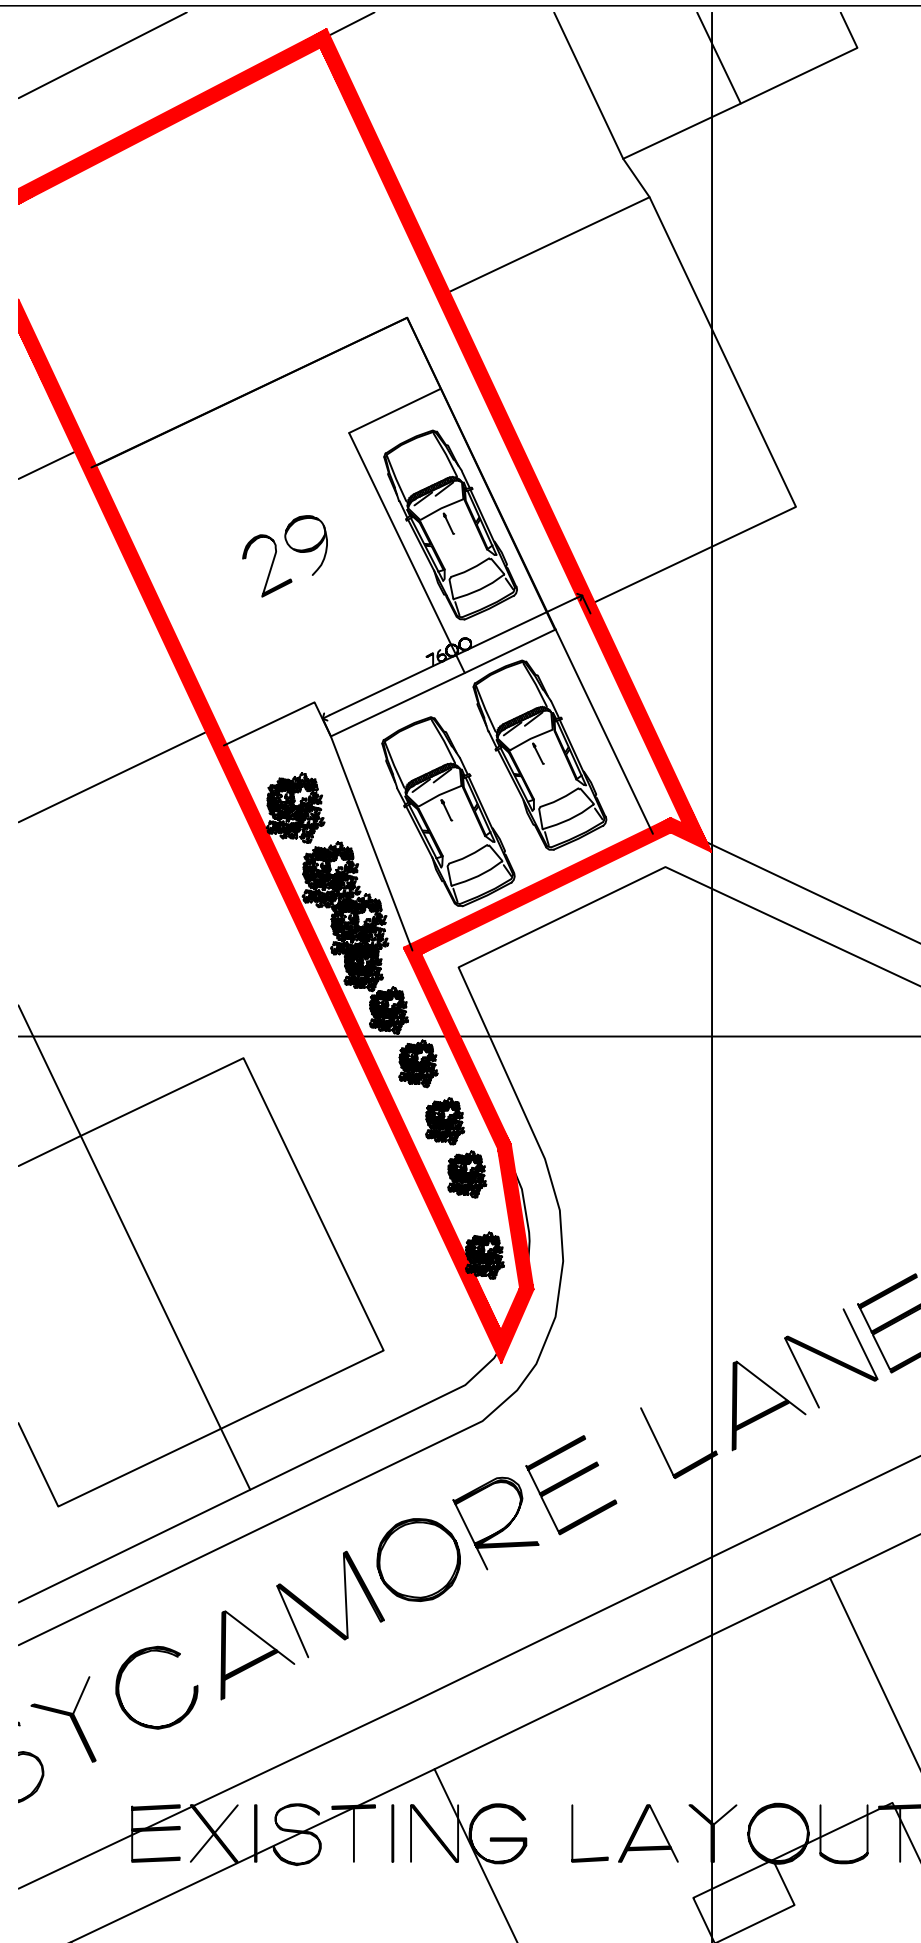

Rev	Date	Amendments
MR ASHLEY THOMAS 29 SYCAMORE LANE PONTARDAWE NPT		
Drawing Title CONVERSION OF GARAGE TO HABITABLE ACCOMMODATION CHANGE OF USE APPLICATION RETROSPECTIVE		
Job No		
Drawn		Traced
Date		Date
Scales 1/200		
Drawing No AT-SYCL-O2		