
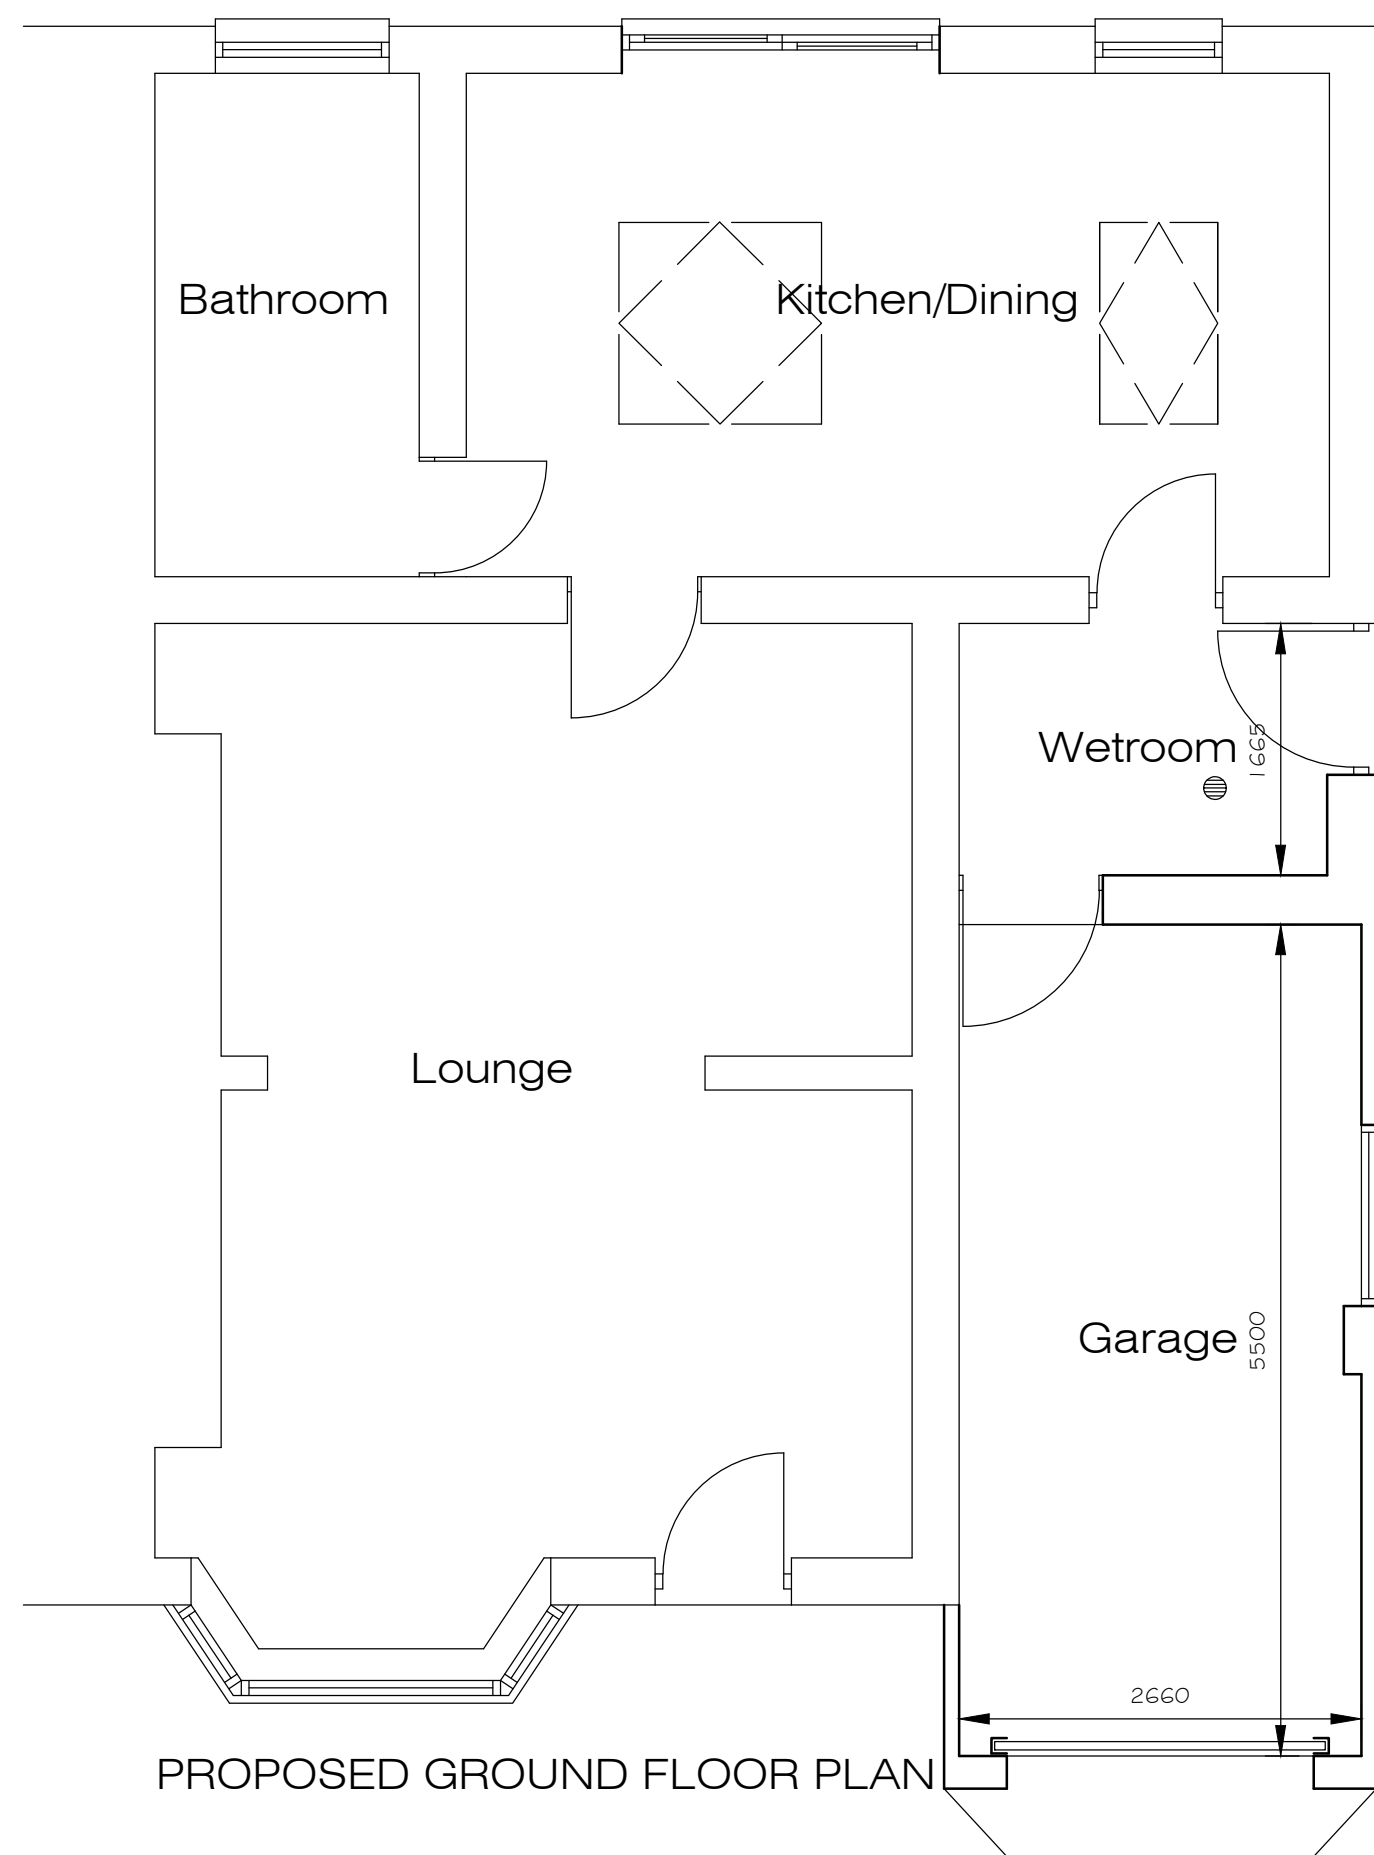
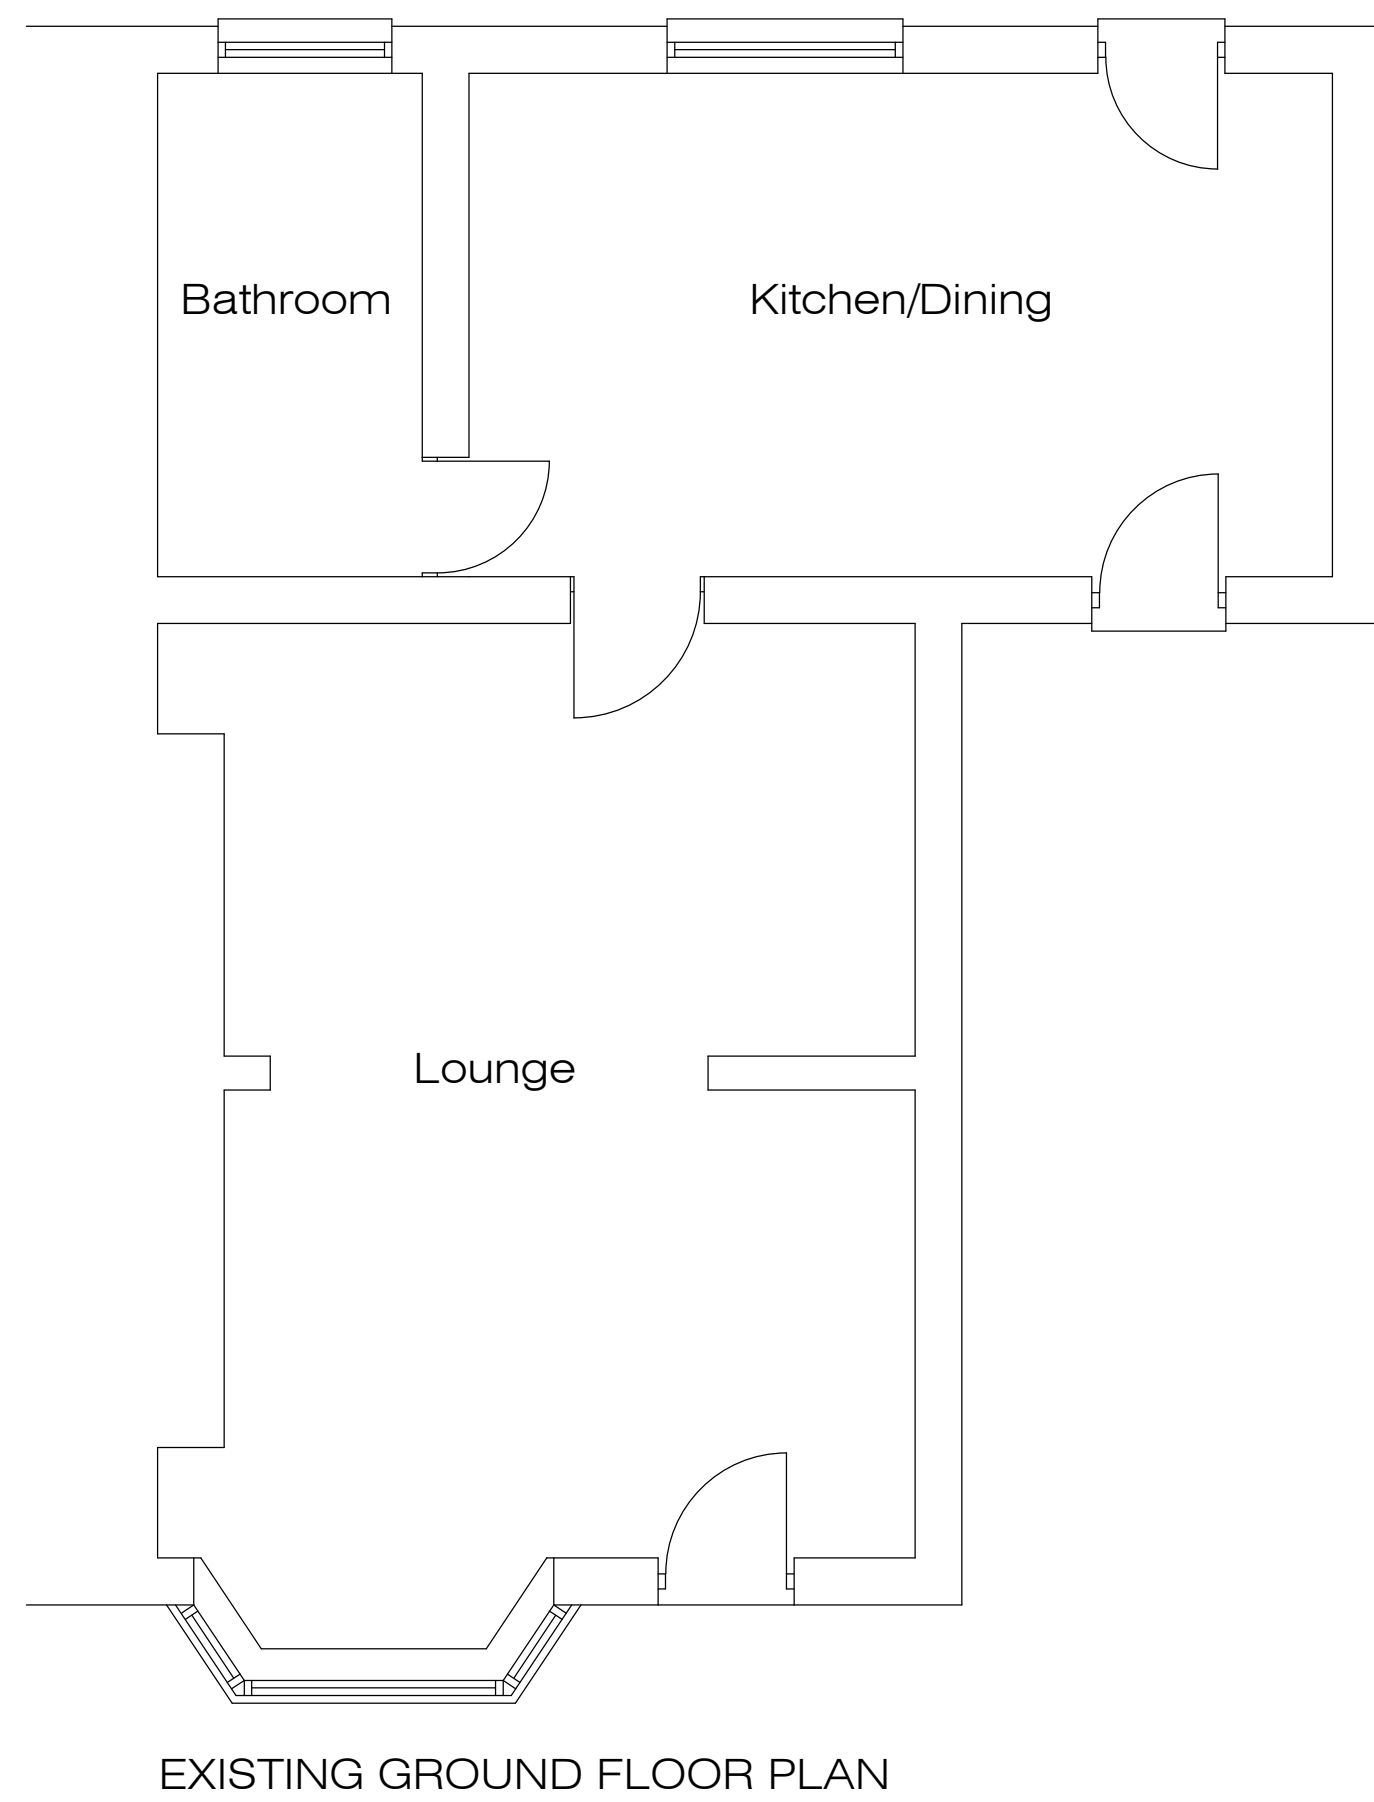


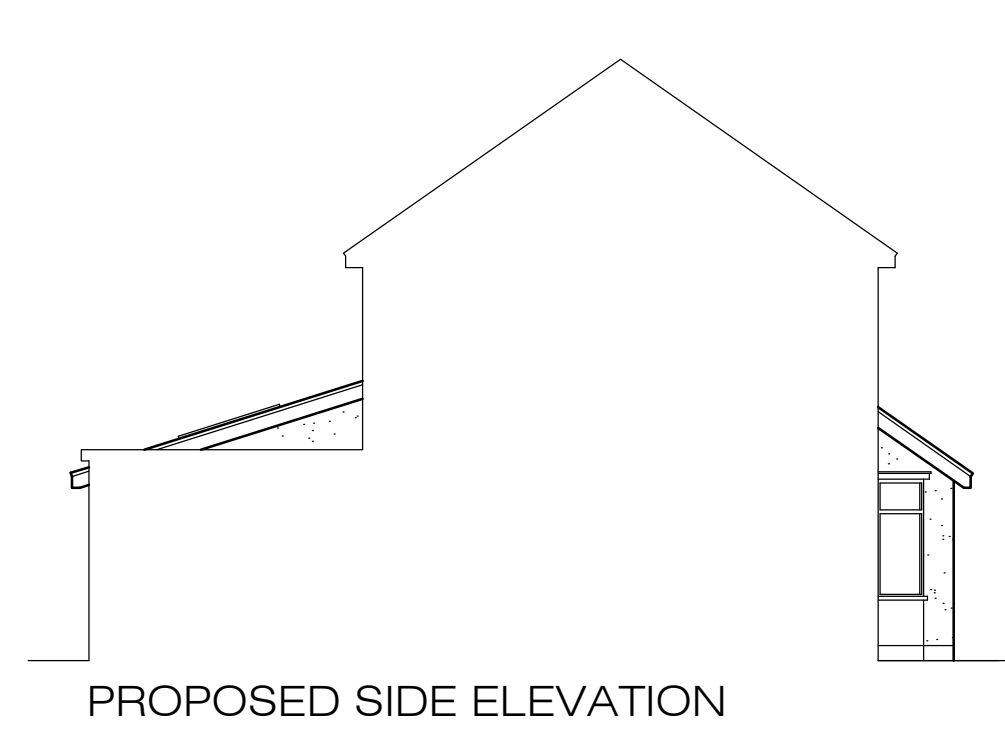

Architectural Design & Services
M.C.I.A.T.
38 De La Beche Road, Sketty,
Swansea, SA2 9AR.
Telephone: 01792 208039 Mobile: 07818 067467
e-mail: crescent3000@aol.com

Project
Proposed Extension at
12 Rock Street, Glynneath,
SA11 5EE.

Description
PLANNING DRAWING

Scale 1/50 & 1/100 @ A1.	Date March 2020.
Drawn	Checked

Drawing No.
PH20/45/1

