


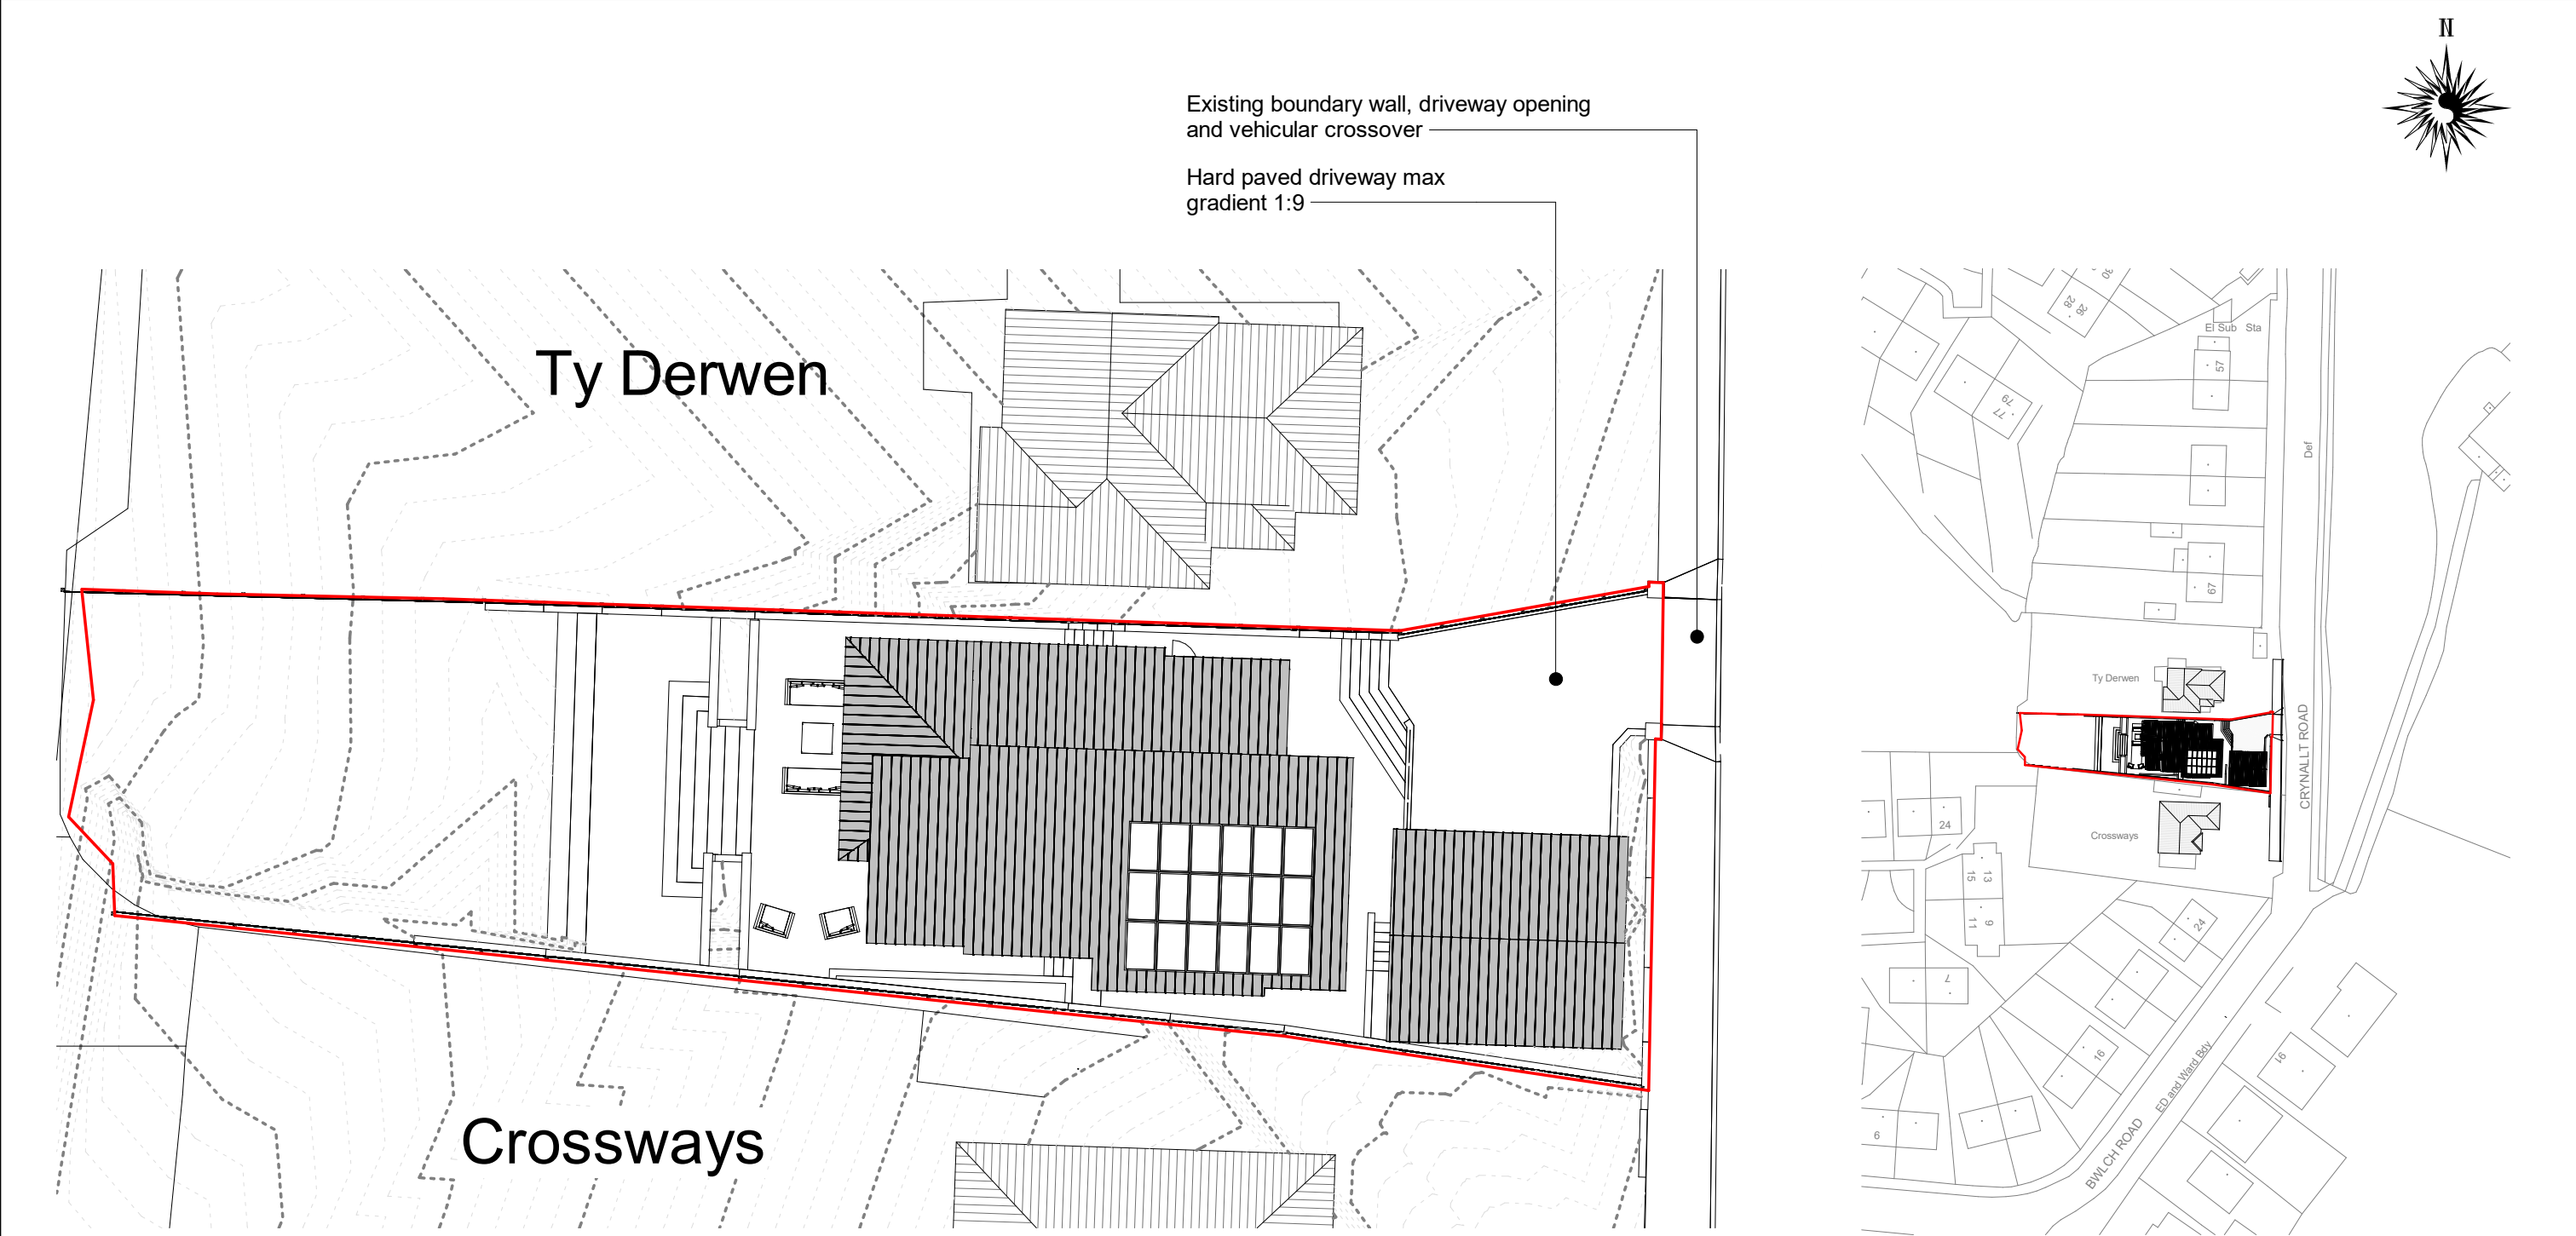

SITE PLAN
1 : 200

LOCATION PLAN
1 : 1250