


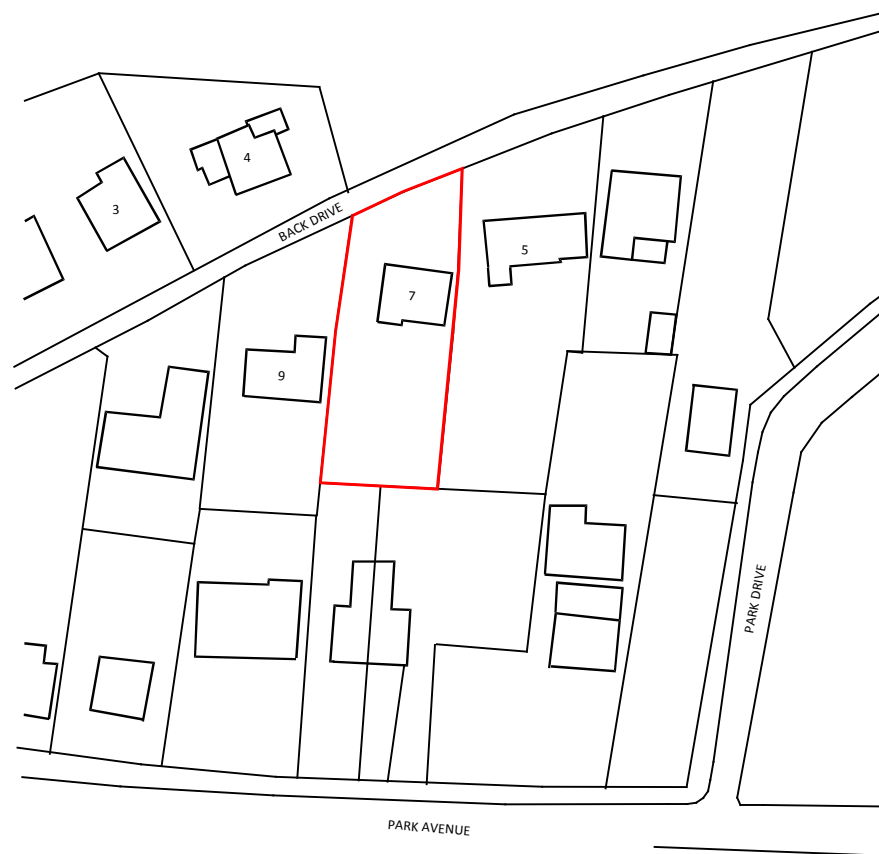

Project: Proposed extension and out building at Back Drive, Skewen

Drawing: Site Location Plan

Scale: 1:1250 @ A4

Date: Apr 2020

Drawing number: 111.P.01

Revision: