




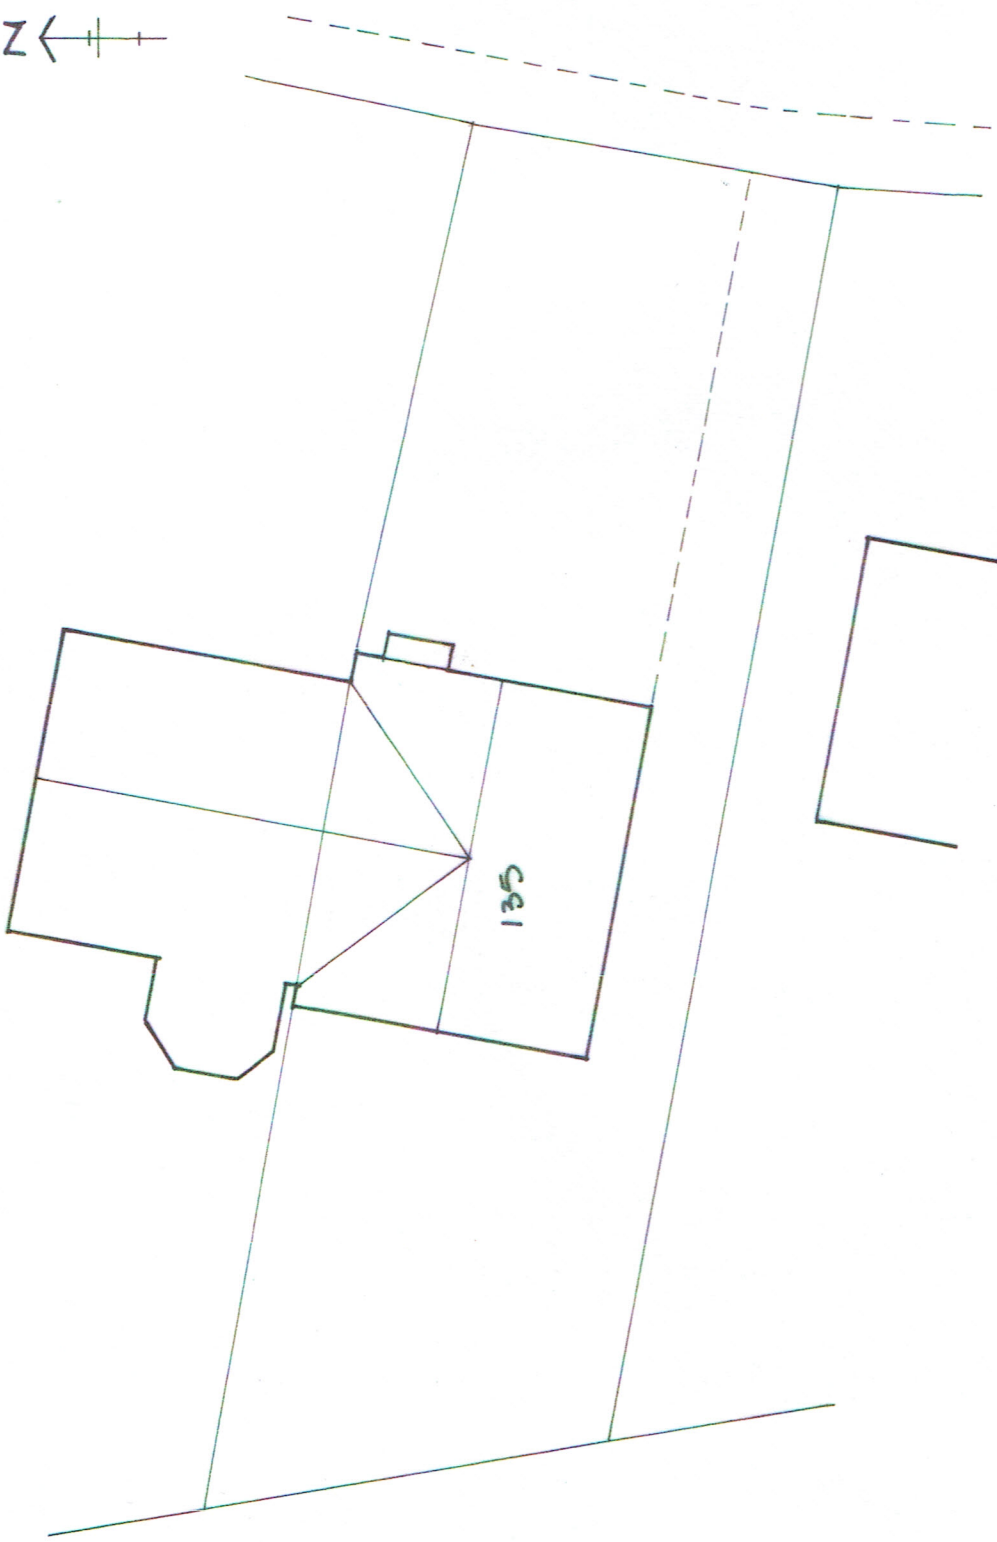

Existing Site Plan (1/200)

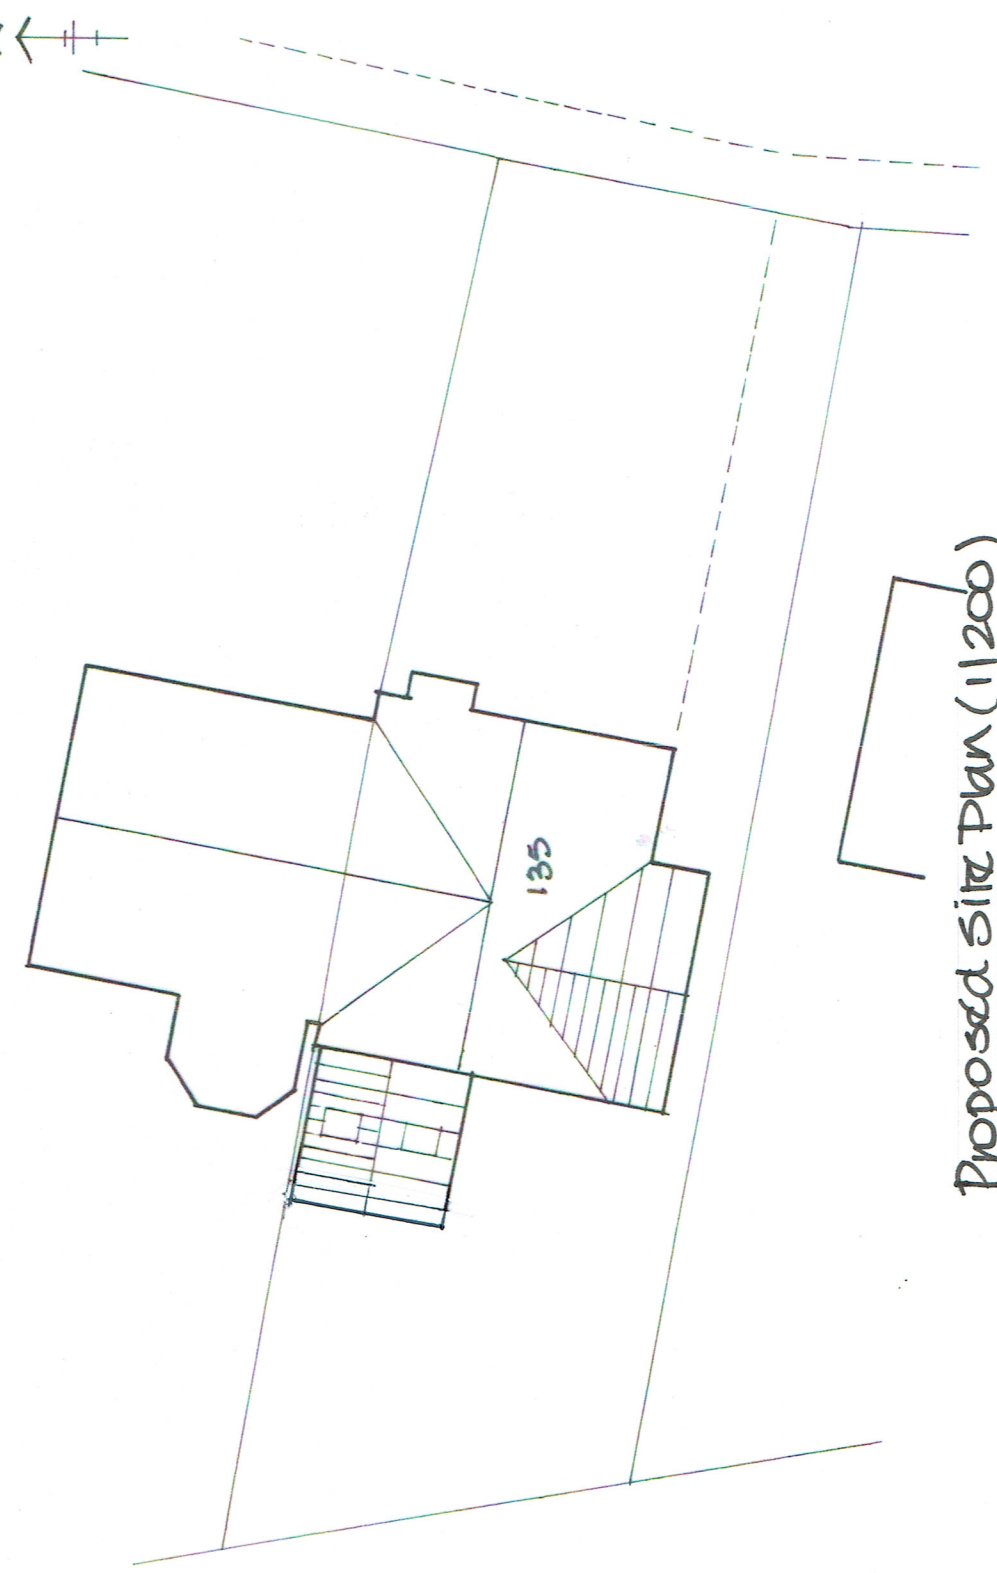

Proposed Site Plan (1/200)

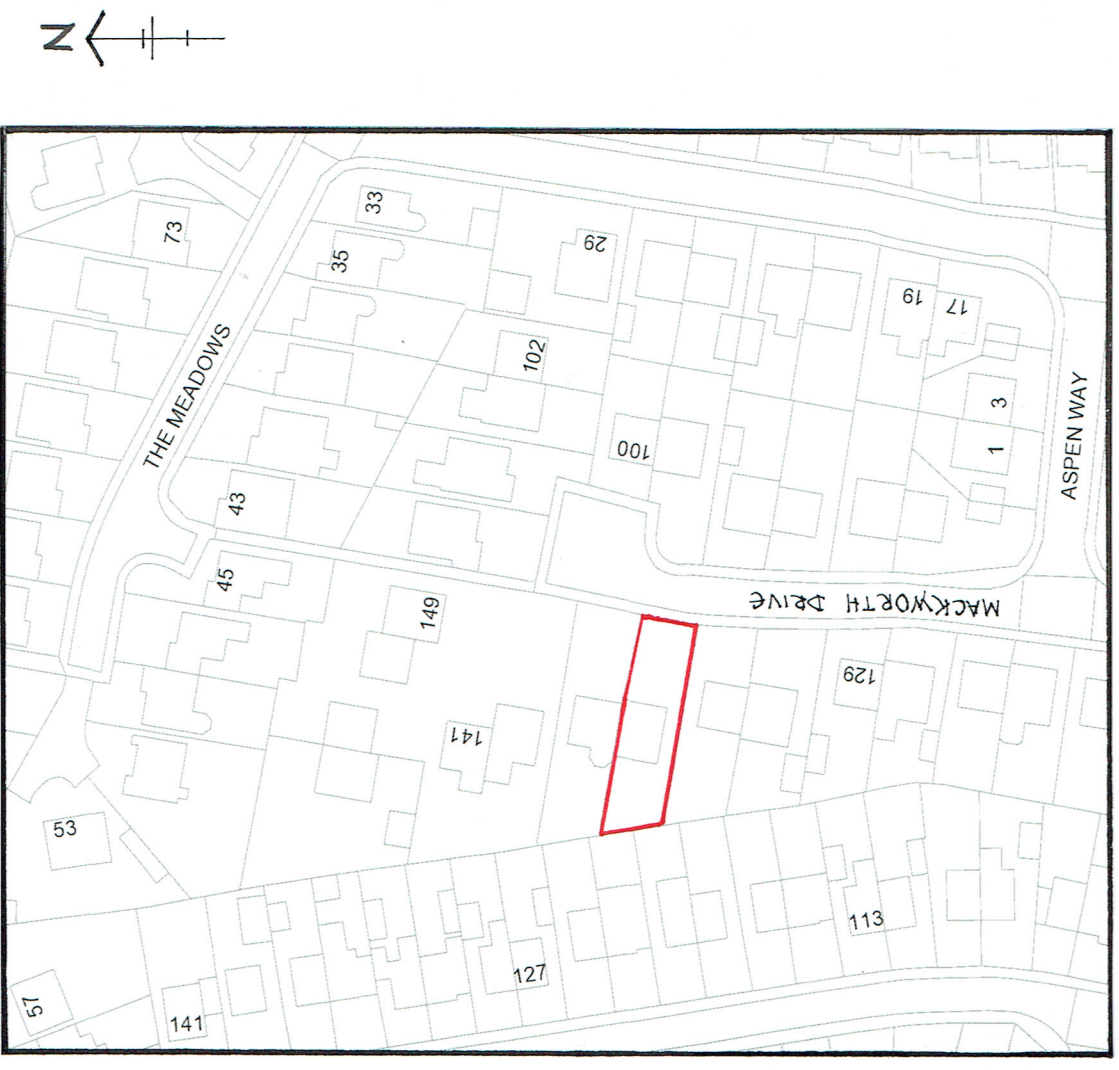

Location Plan (1/1250)

PROPOSED SIDE & REAR EXTENSIONS
135, MACKWORTH DRIVE, CIMLA.

MAY '20.