
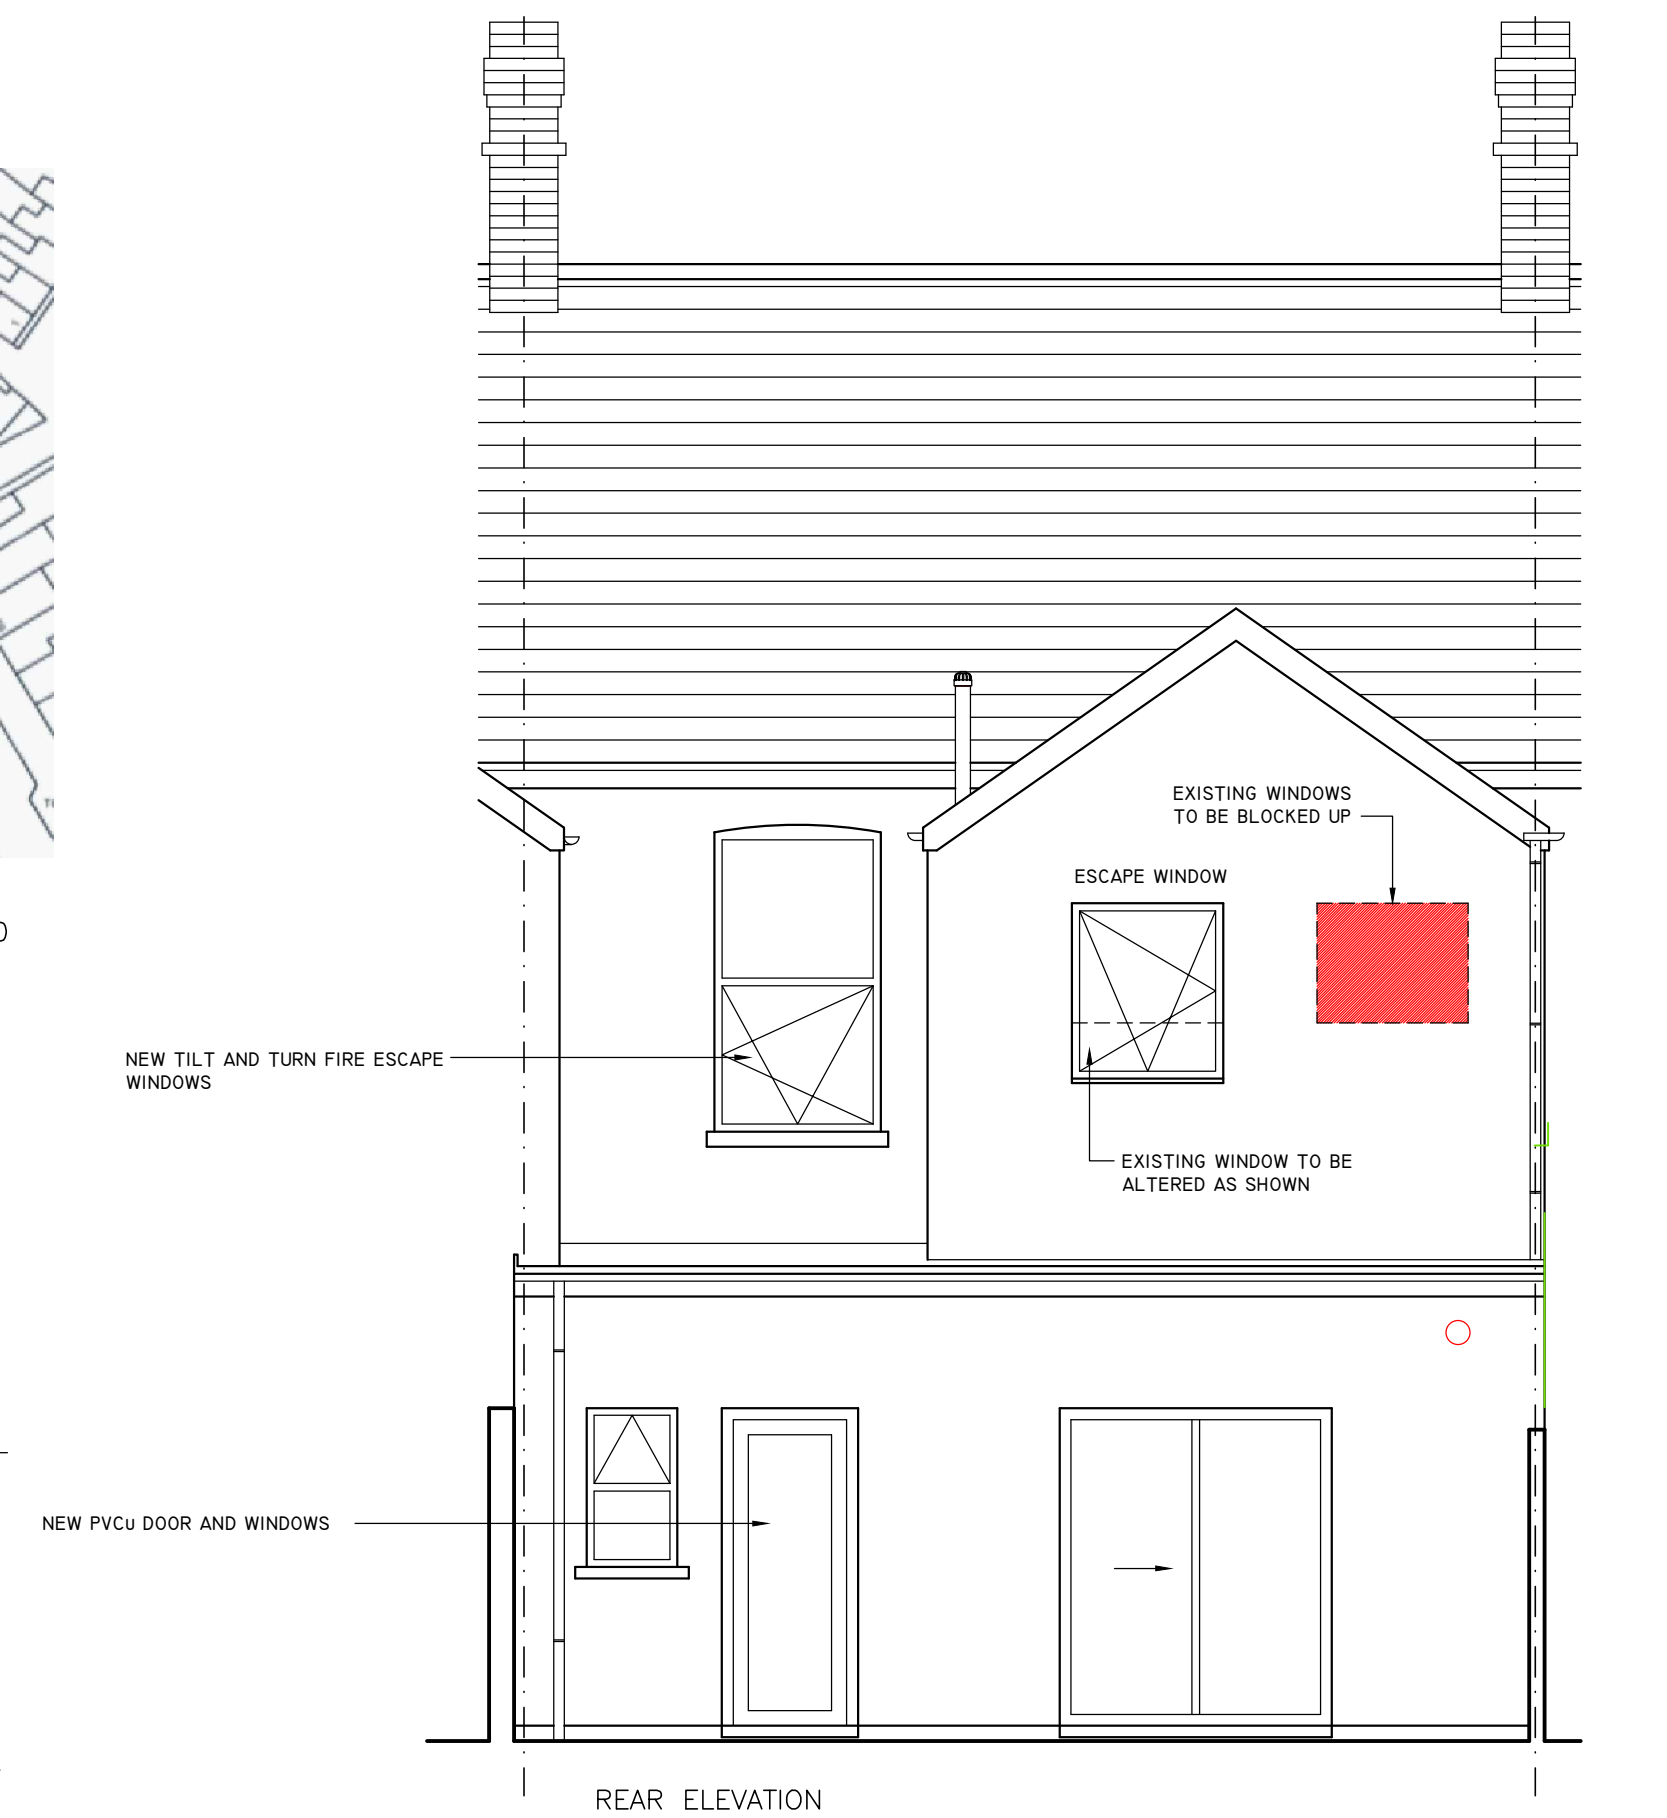
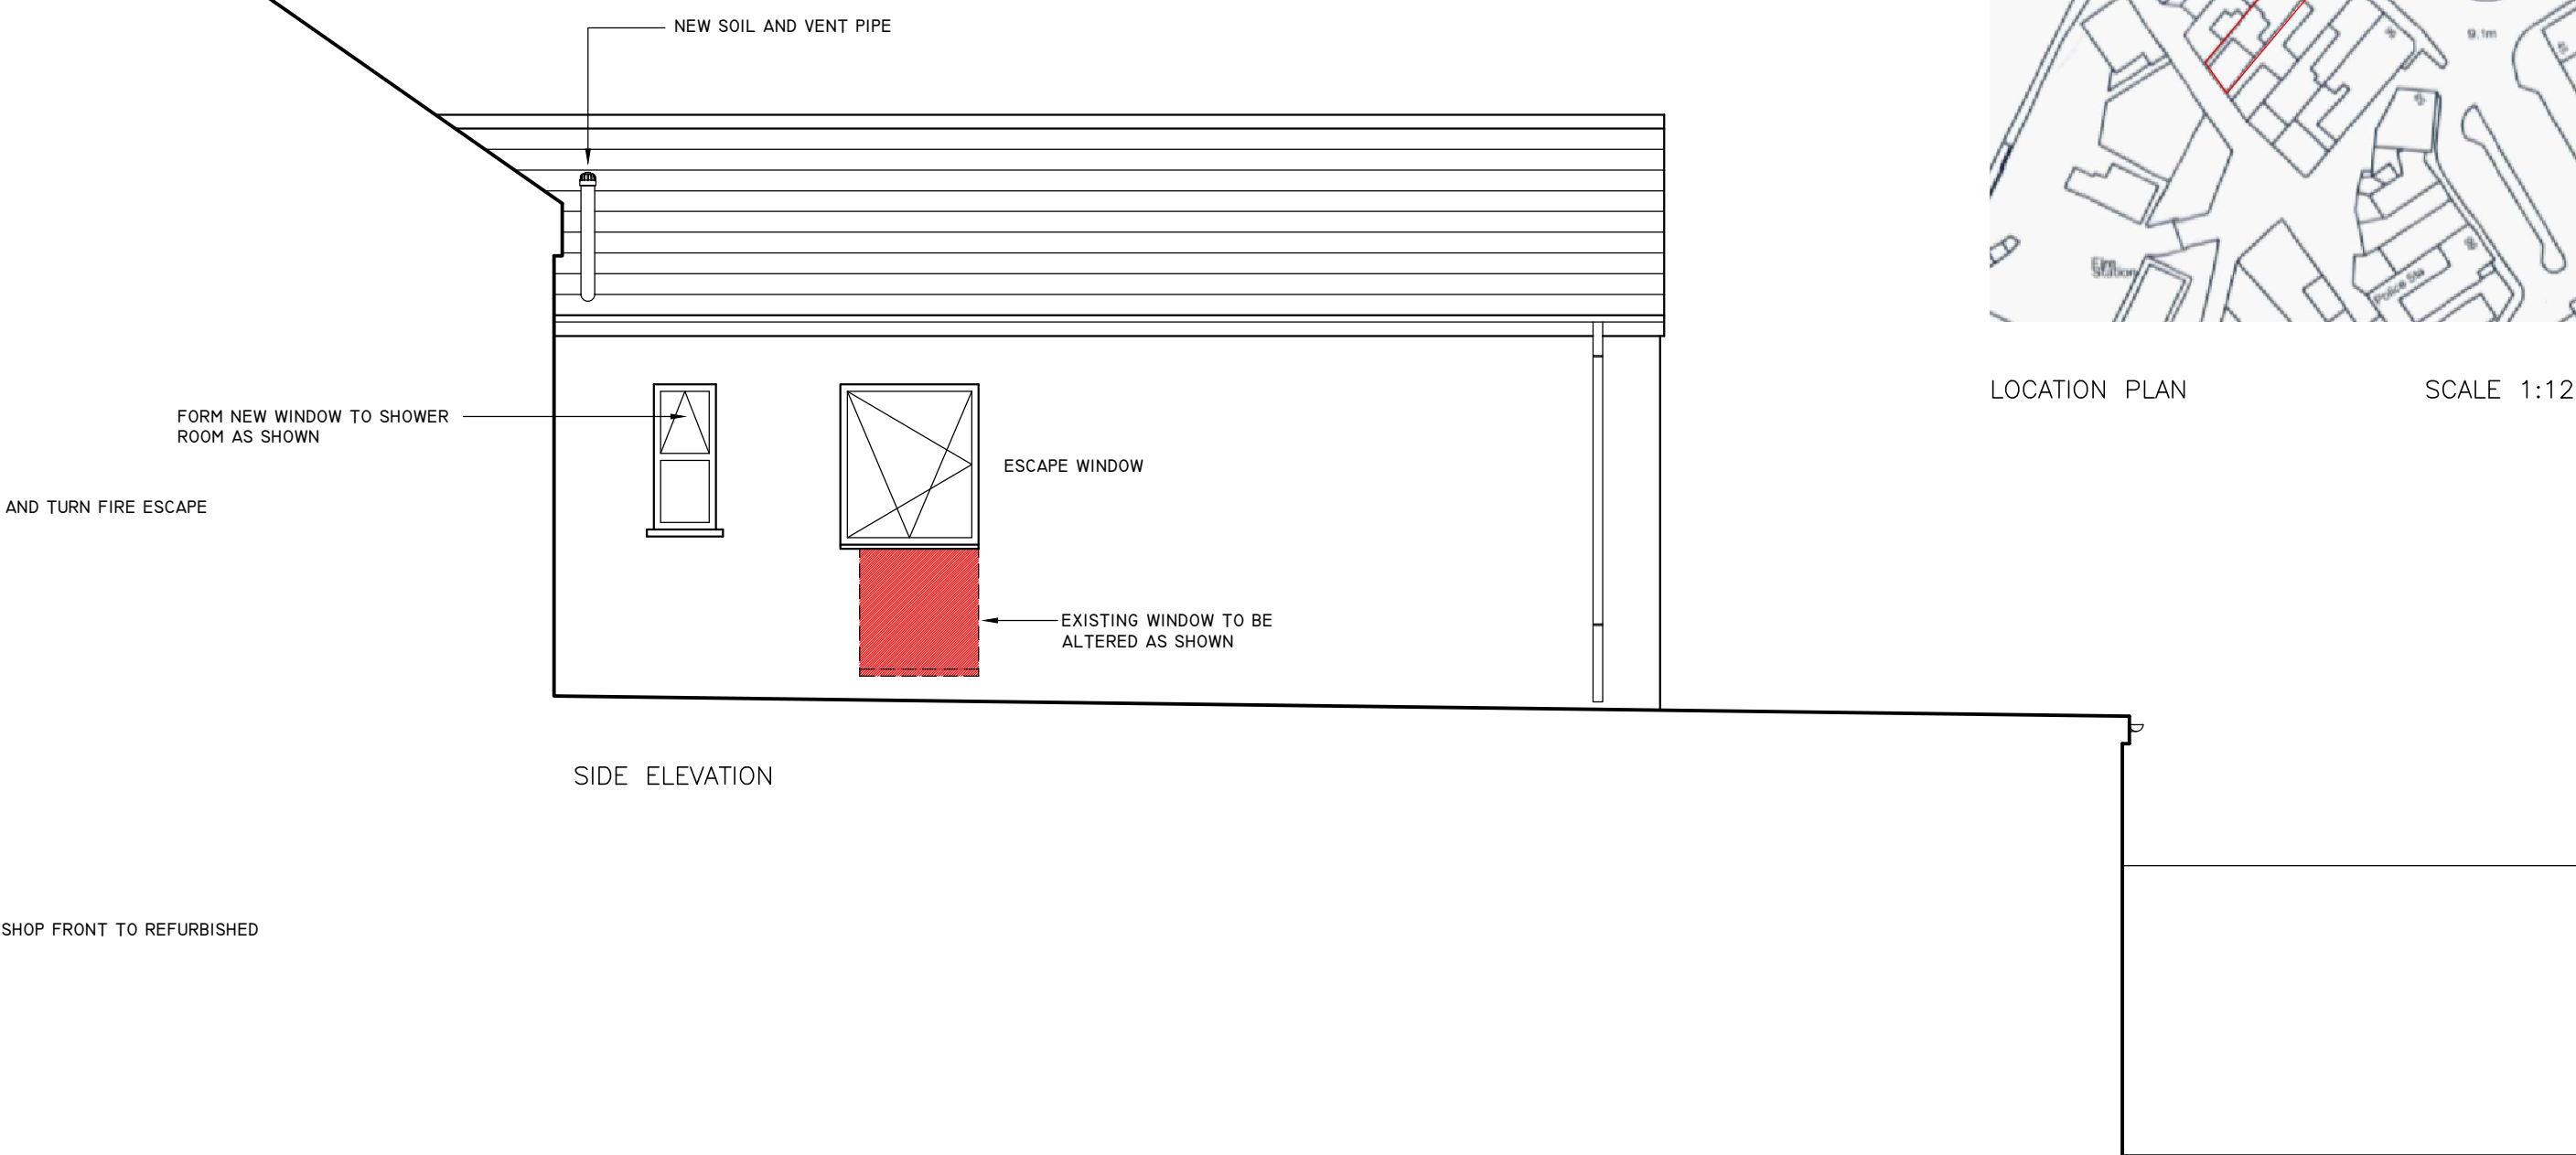


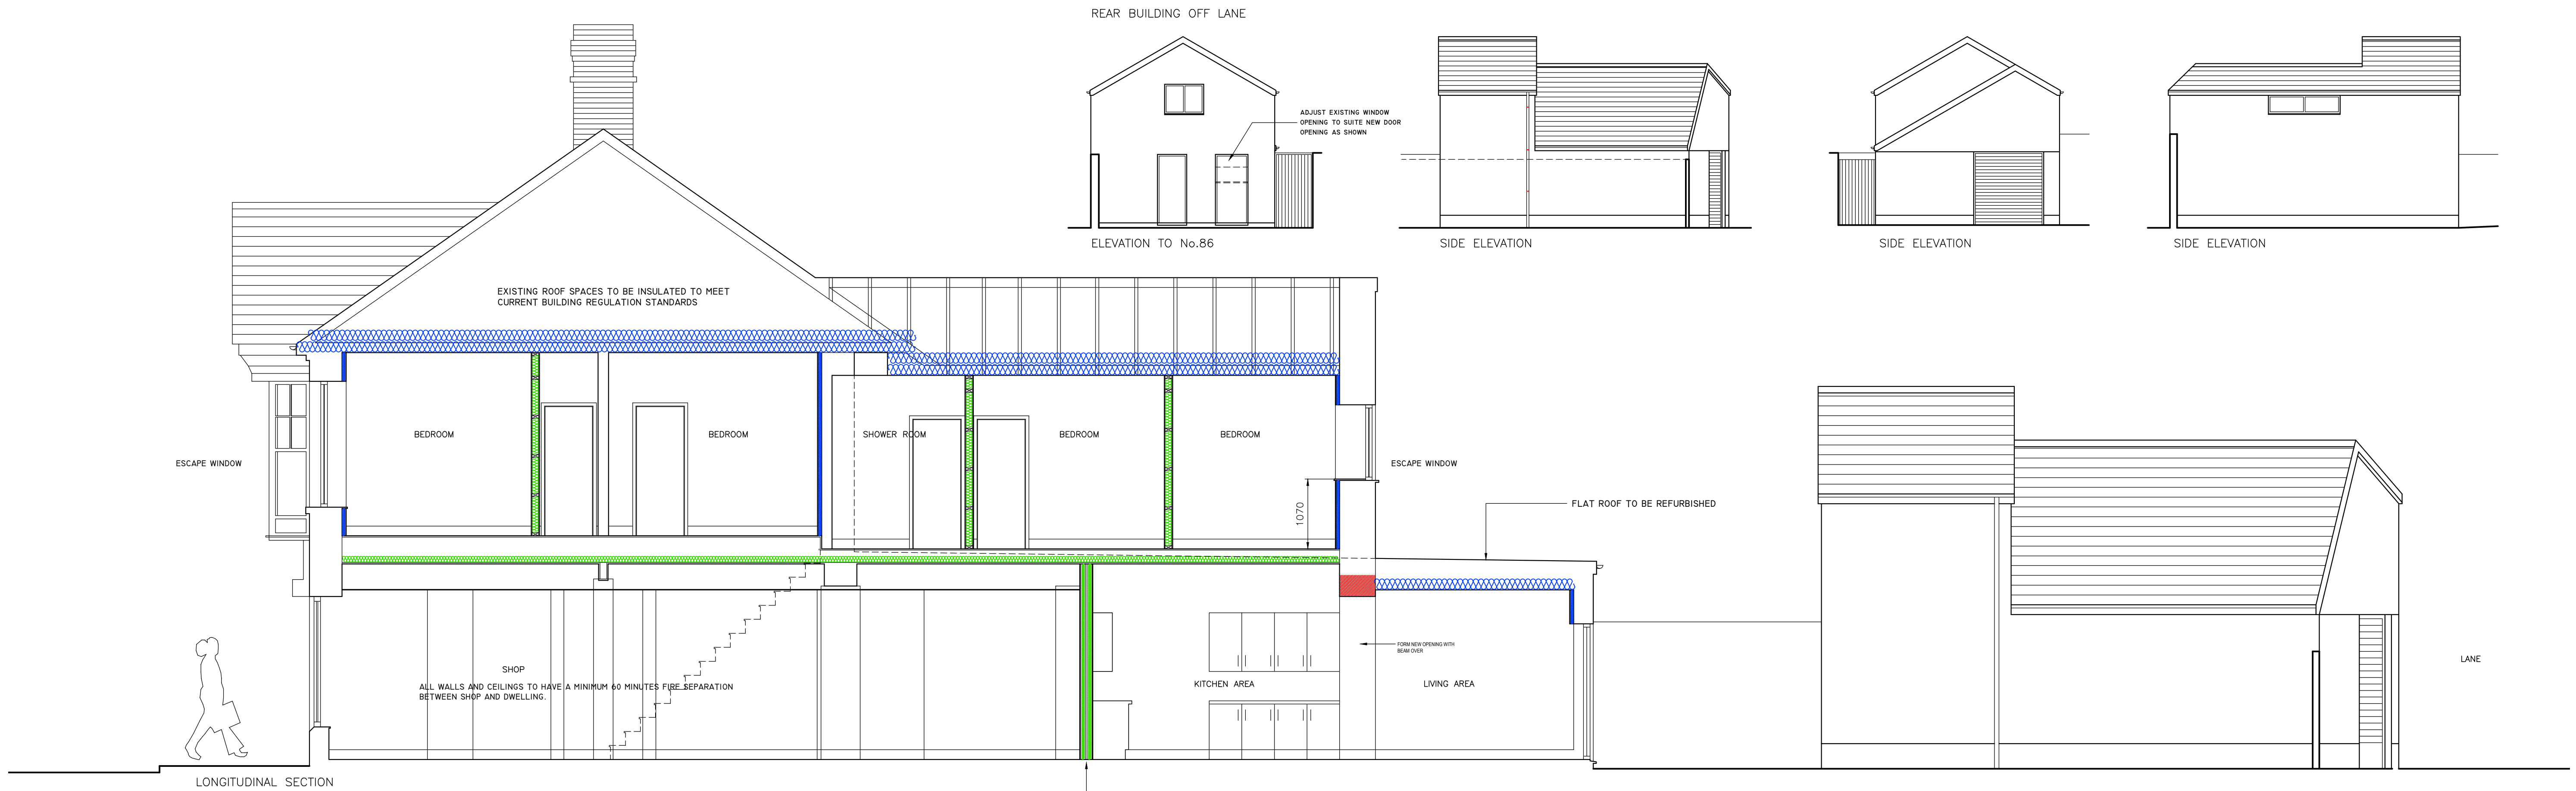

Do not scale this drawing. Report discrepancies in figured dimensions on site before construction starts. This drawing is copyright.	Revisions:			Chk:
	Rev No.	Date:	Revision:	

EXISTING
TWO BEDROOM FLAT FOR RENT OR SALE

PROPOSED
FIVE PERSON HOUSE OF MULTIPLE OCCUPATION FOR RENT

Project:
50 COMMERCIAL ROAD
PORT TALBOT
SA13 1LG

Title:
PROPOSED ELEVATIONS AND SECTION

Scale: 1:50
Date: 0320
Project No. 4434

Drawn: RWJ
Checked: RWJ
Drawing No. (---)04



BEACON ARCHITECTURAL SERVICES - TY MONDAS TRECASTLE BRECON LD3 8UH - TEL: 01874 638082 - MOB: 07792695995