


Superseded



E


Light Effect Plan (1st floor) - Existing
1 : 100

Bedroom floor plan areas are 12.6m²
and require a min window area of 1.26m²
Current window areas are 2.36m²

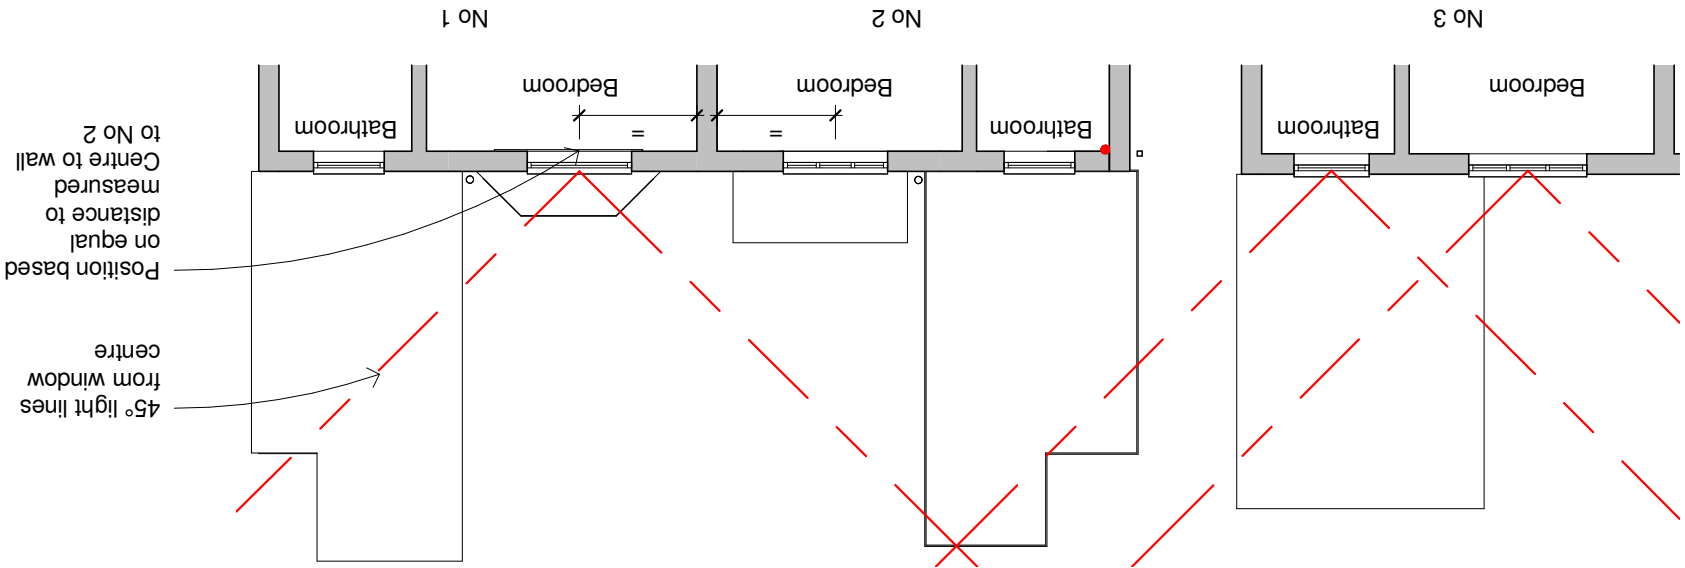

P

Light Effect Plan (1st floor) - Proposed
1 : 100

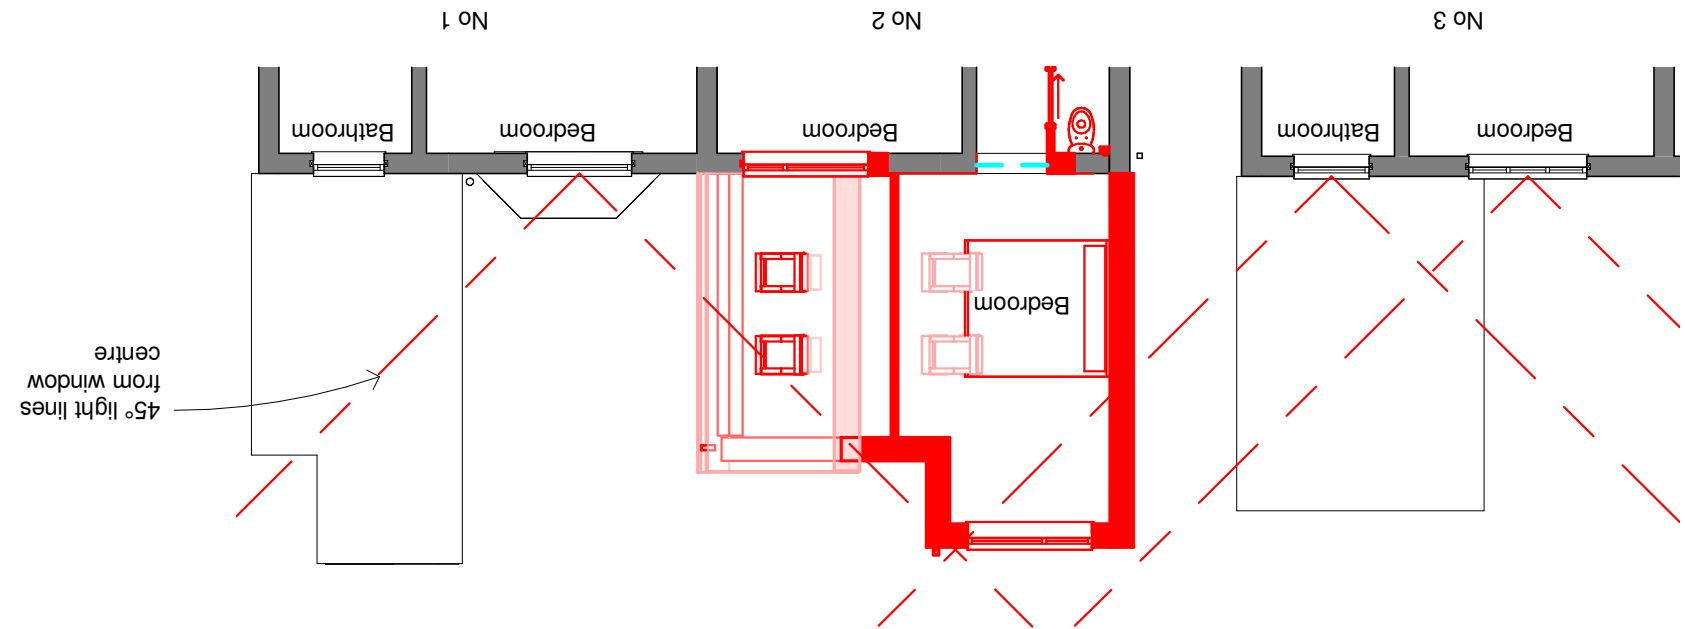

PLANNING
ONLY

- NOTES
1. All dimensions are in millimetres unless noted otherwise.
 2. All levels are shown in millimetres unless noted otherwise.
 3. Do not scale from the drawing. Use figured dimensions only.
 4. Any discrepancies to be reported immediately to the Designer/Engineer.
 5. This drawing to be read in conjunction with all relevant Architects, engineers, subcontractors and specialists drawings and specifications.
- ALL DIMENSIONS TO BE CHECKED ON SITE: Contractor to check and verify all building and site dimensions. The Contractor is to comply in all respects with the current Building Regulations whether specifically stated on this drawing or not. This drawing must be read and checked against any other specialist drawings provided & manufacturer's recommendations. Tabled quantities are for guidance only all specialist Consultants & Contractors must check and verify. Any discrepancies in all of the above must be reported to the Design team prior to installation.
- CDM - If we are appointed as a Designer or Principal Designer, for the Pre-Construction Phase only, we can only carry out our duties for that phase for consideration in the Construction Phase design information that we will give all relevant parties for that phase. This means that we will give all relevant design information on to the Principal Contractor and any other Contractors or Designers, which the client subsequently appoints.

rev.		drawn	chkd.	apprvd.	date	</
------	--	-------	-------	---------	------	---