




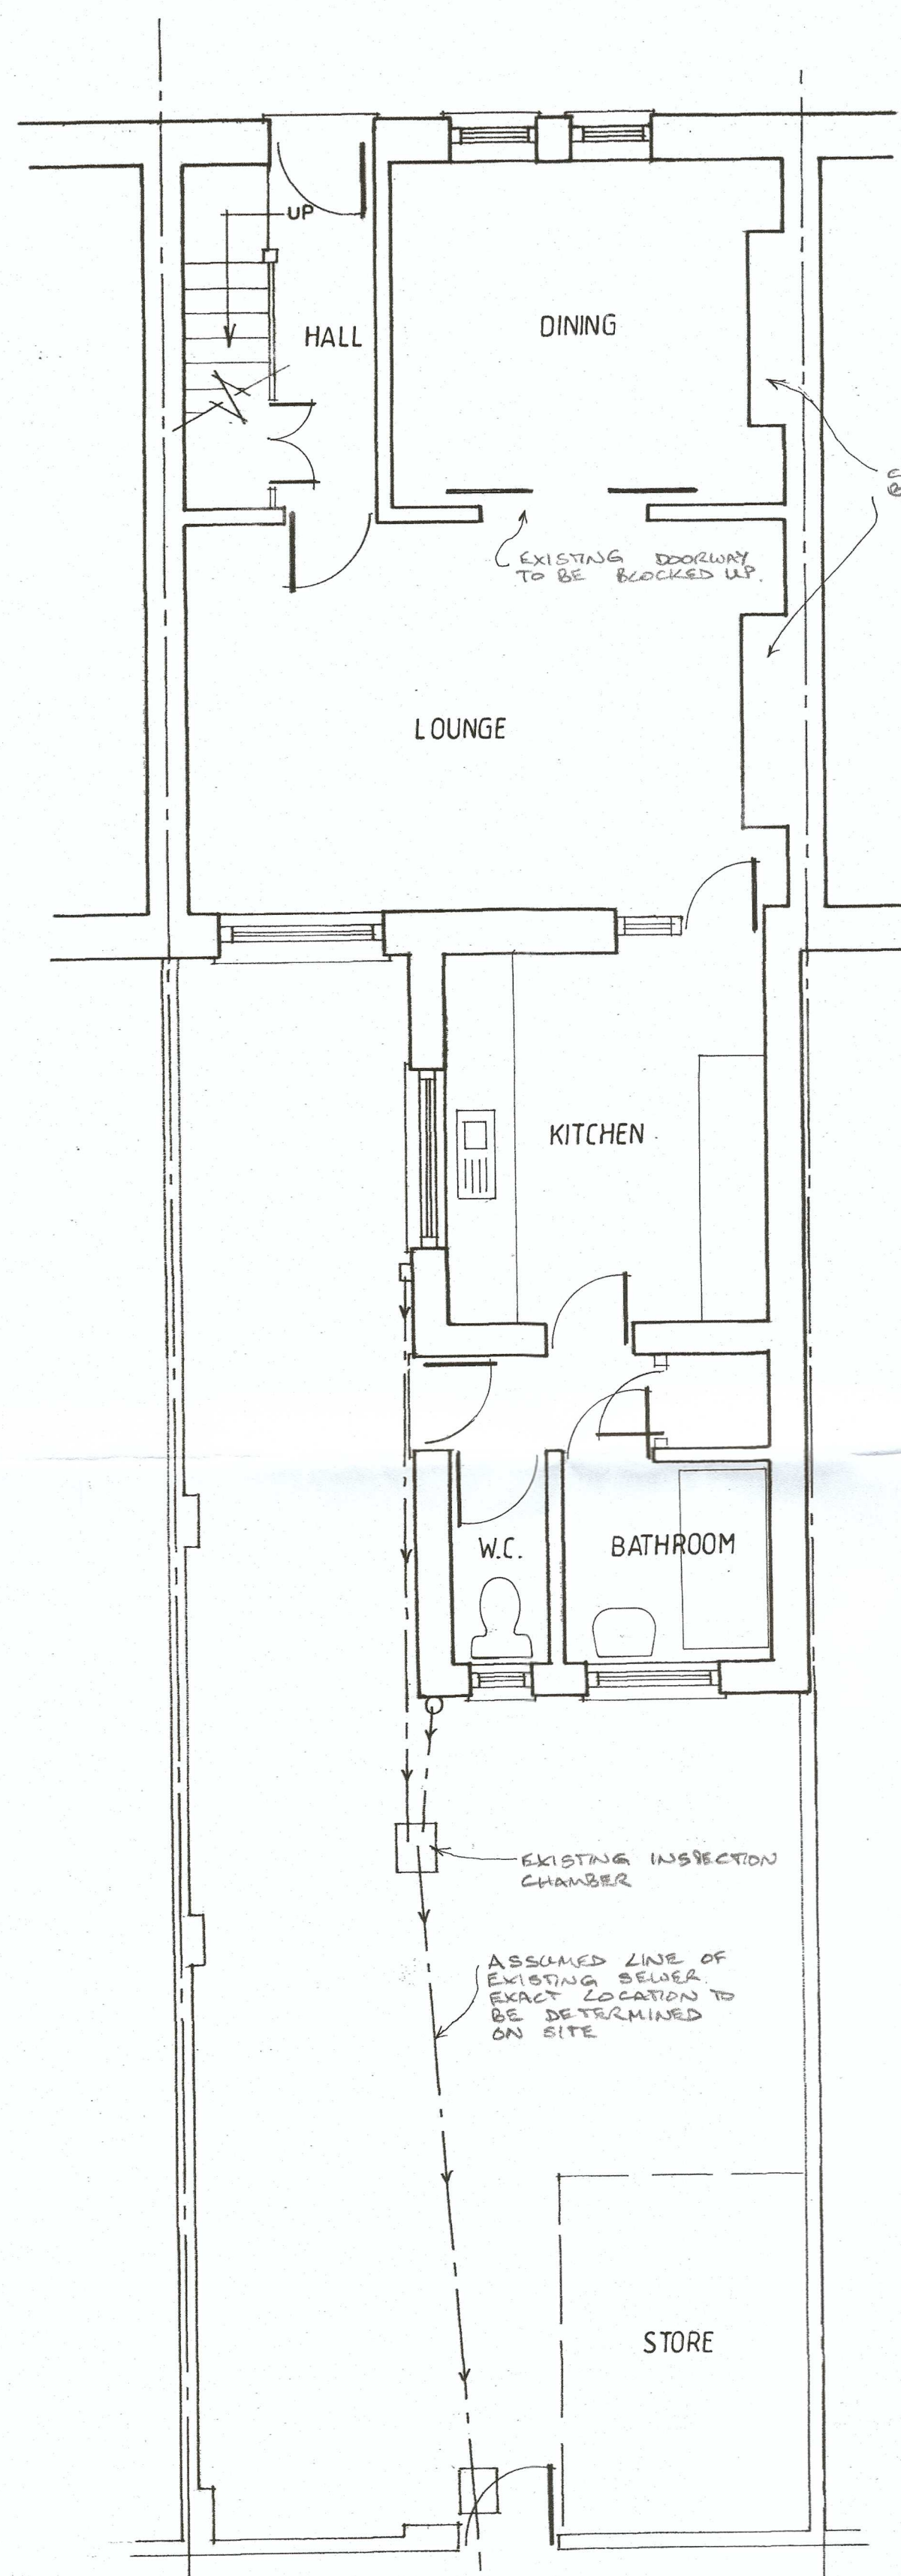


GROUND FLOOR PLAN

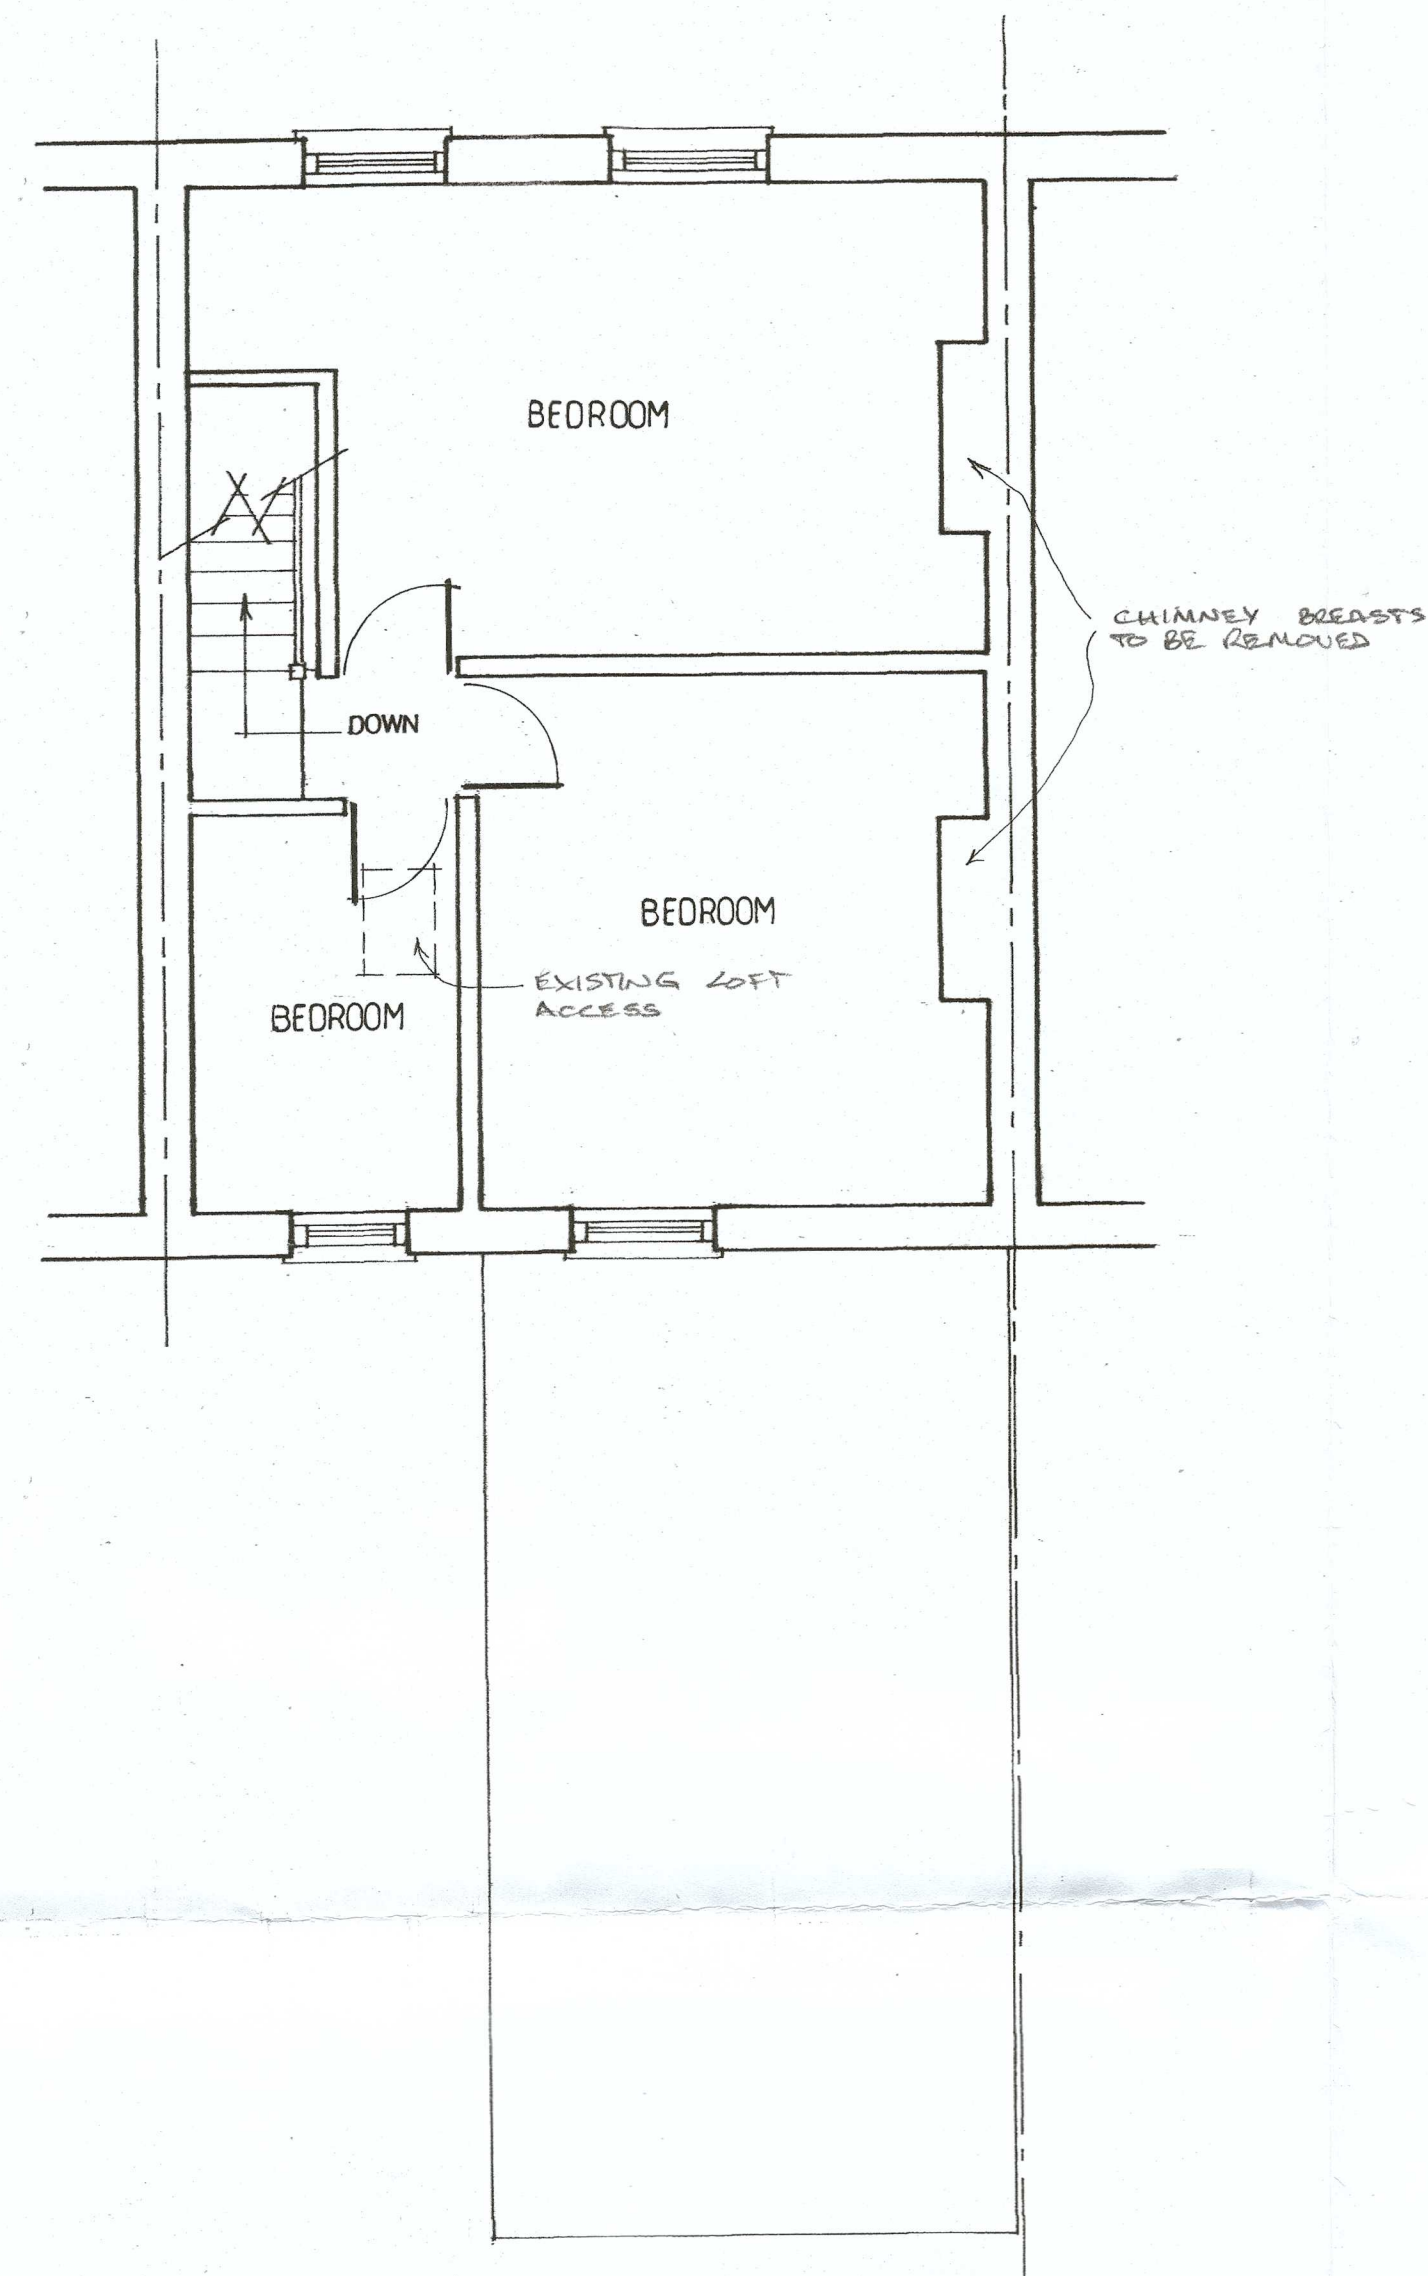




FIRST FLOOR PLAN

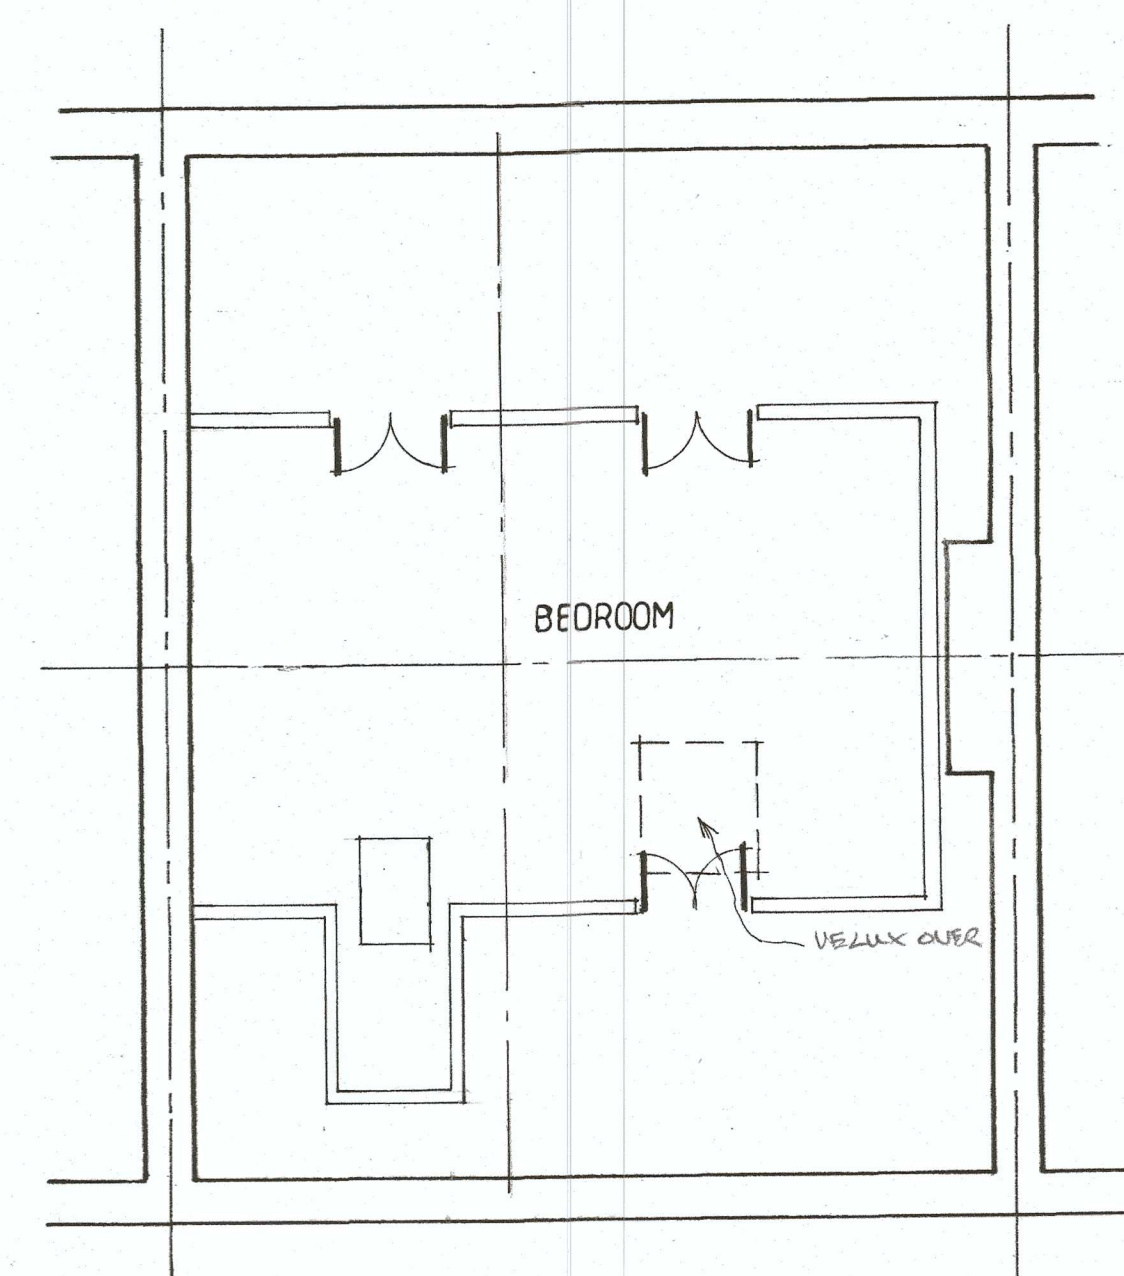

SECOND FLOOR PLAN

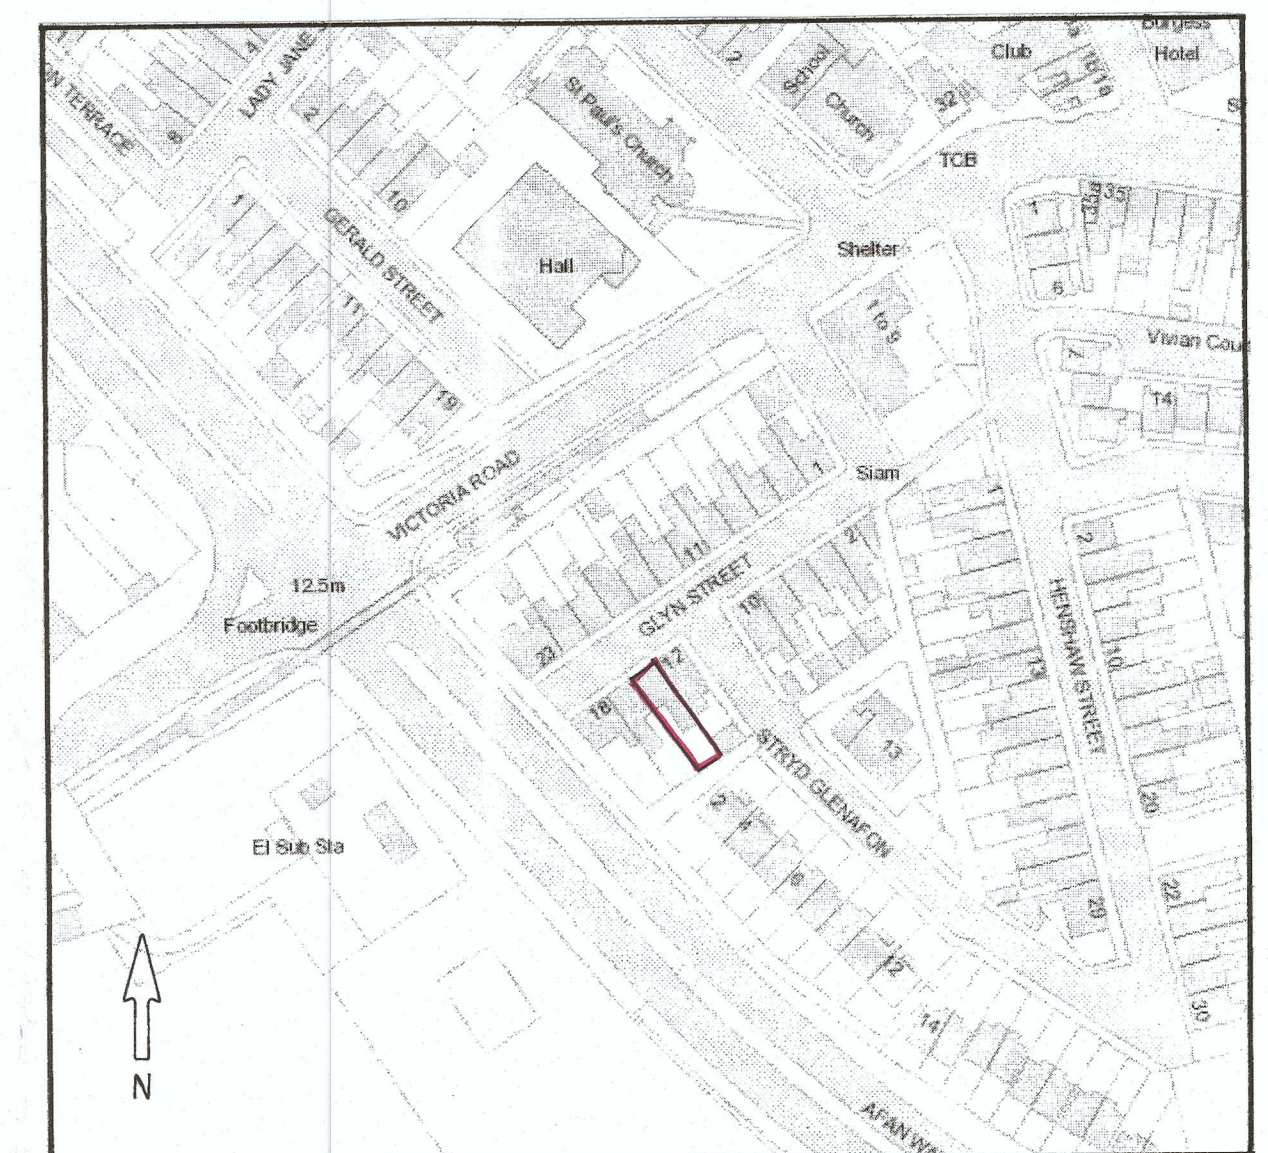

LOCATION PLAN 1:1250

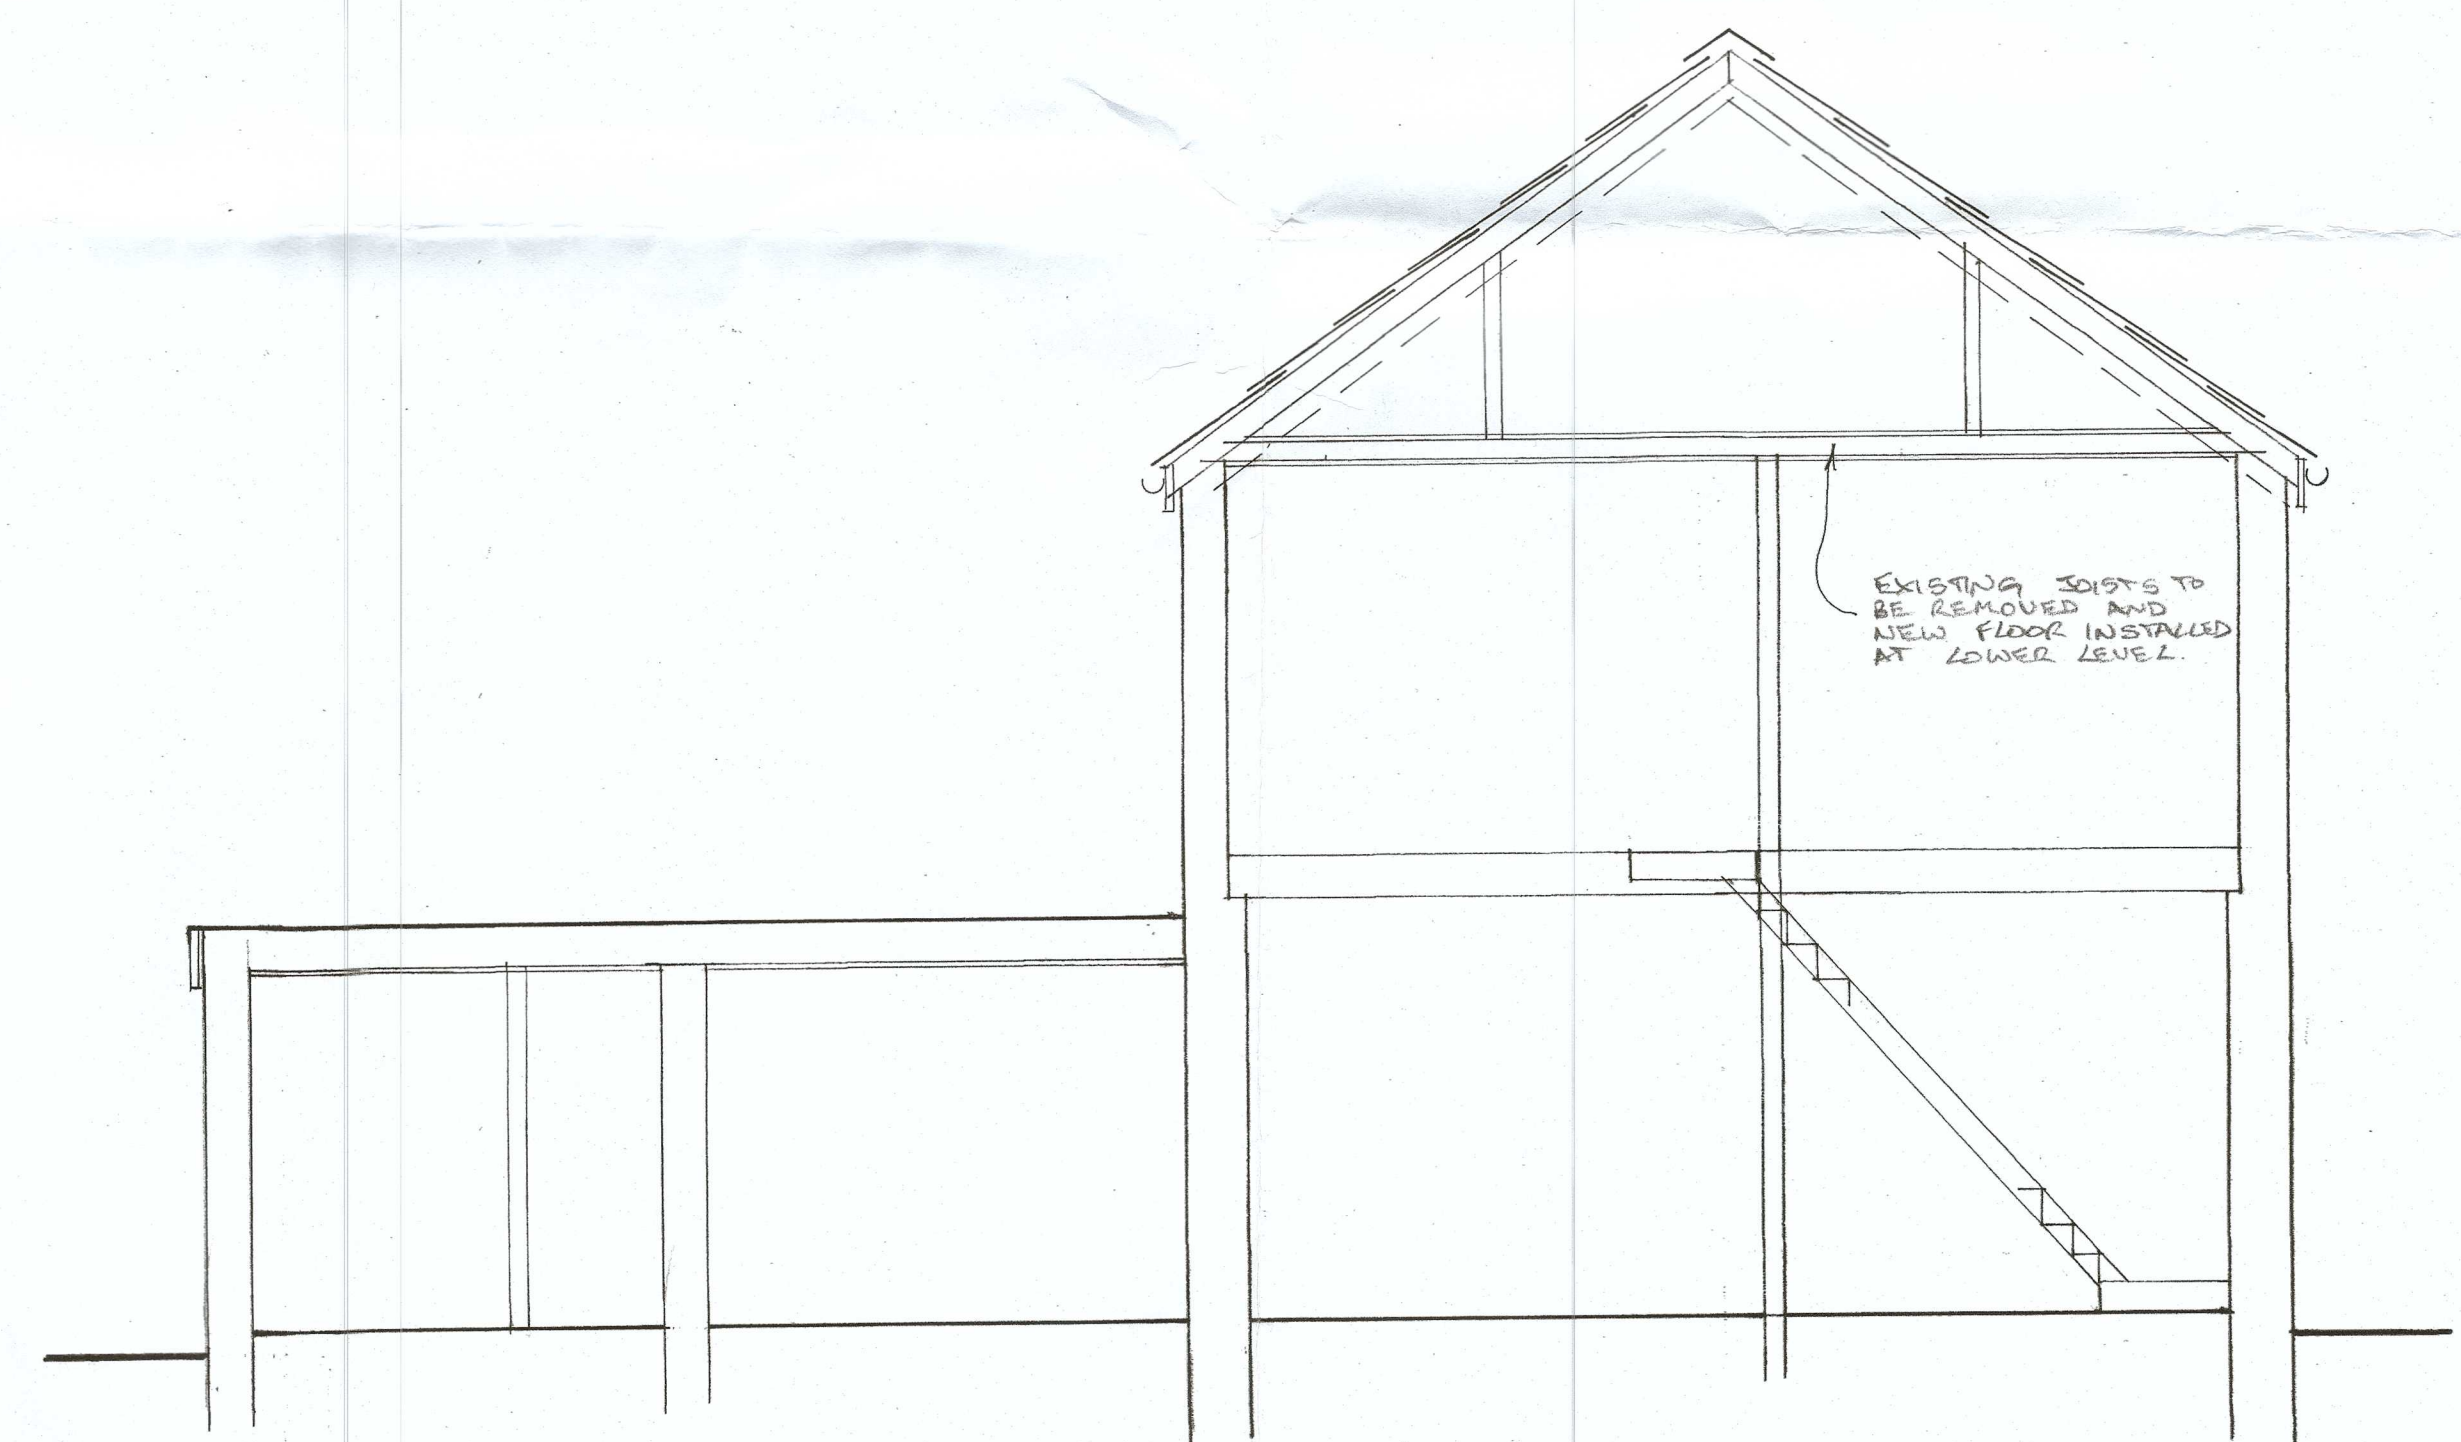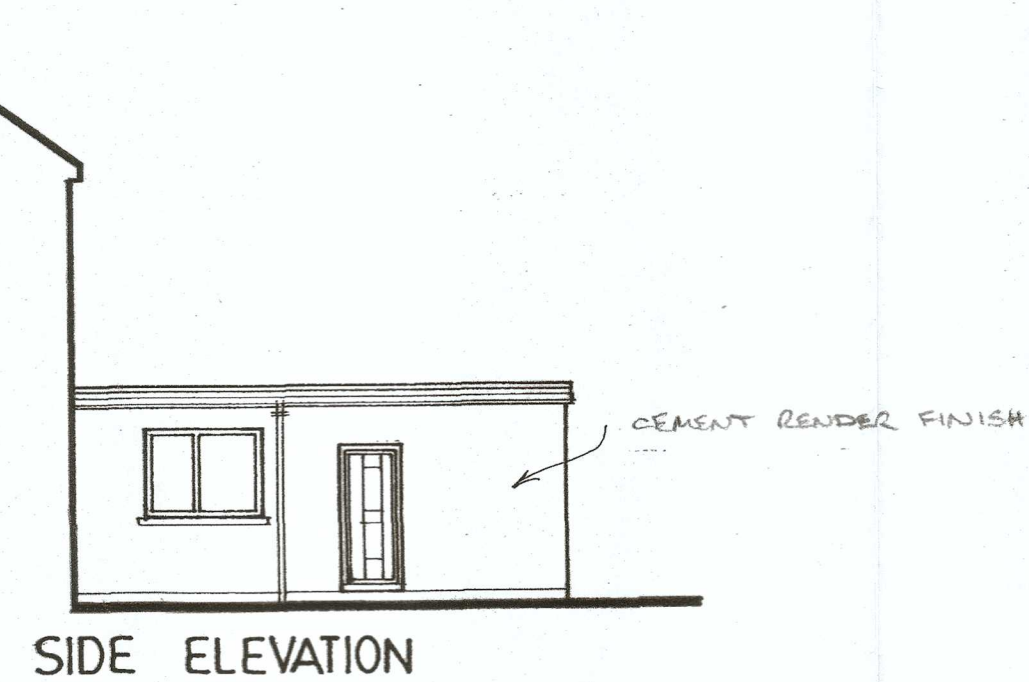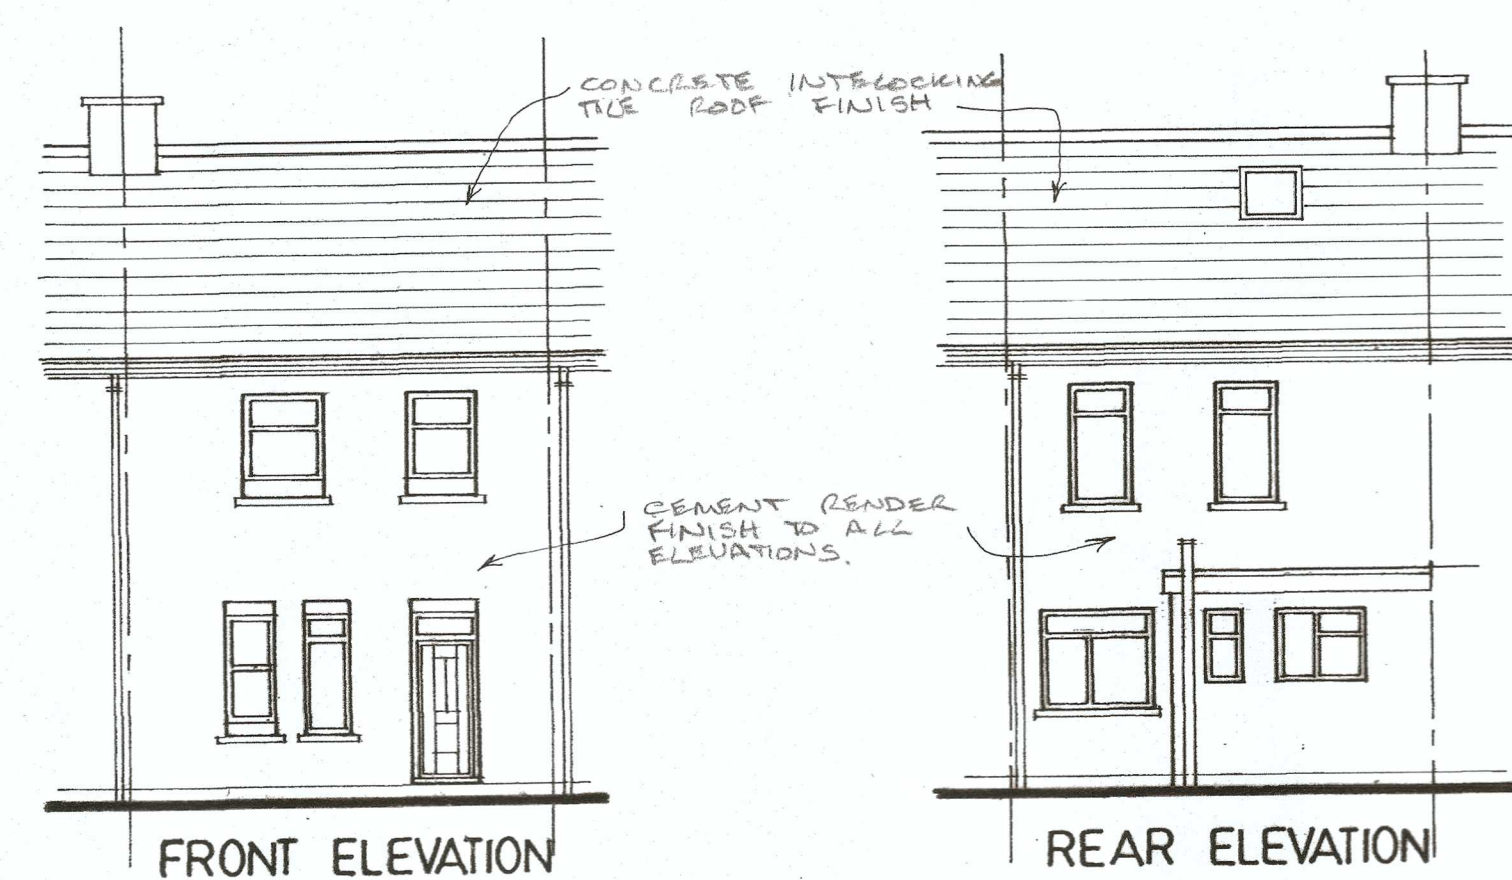

TYPICAL SECTION


Project. PROPOSED REAR EXTENSION AND ADAPTATIONS TO EXISTING PROPERTY at, 14, GLYN STREET, PORT TALBOT, NEATH PORT TALBOT.

EXISTING

Scale. 1:50, 1: 100.

Drwg. No. PTP 01

Date. DECEMBER 2019.

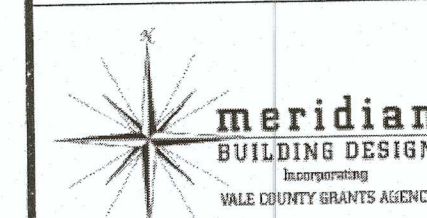

All dimensions to be checked on site prior to commencement of works.
Exact Location of all services to be determined on site by owner/builders

Tel. 02920 515952

2020/0414