



Proposed Section A-A
1:100

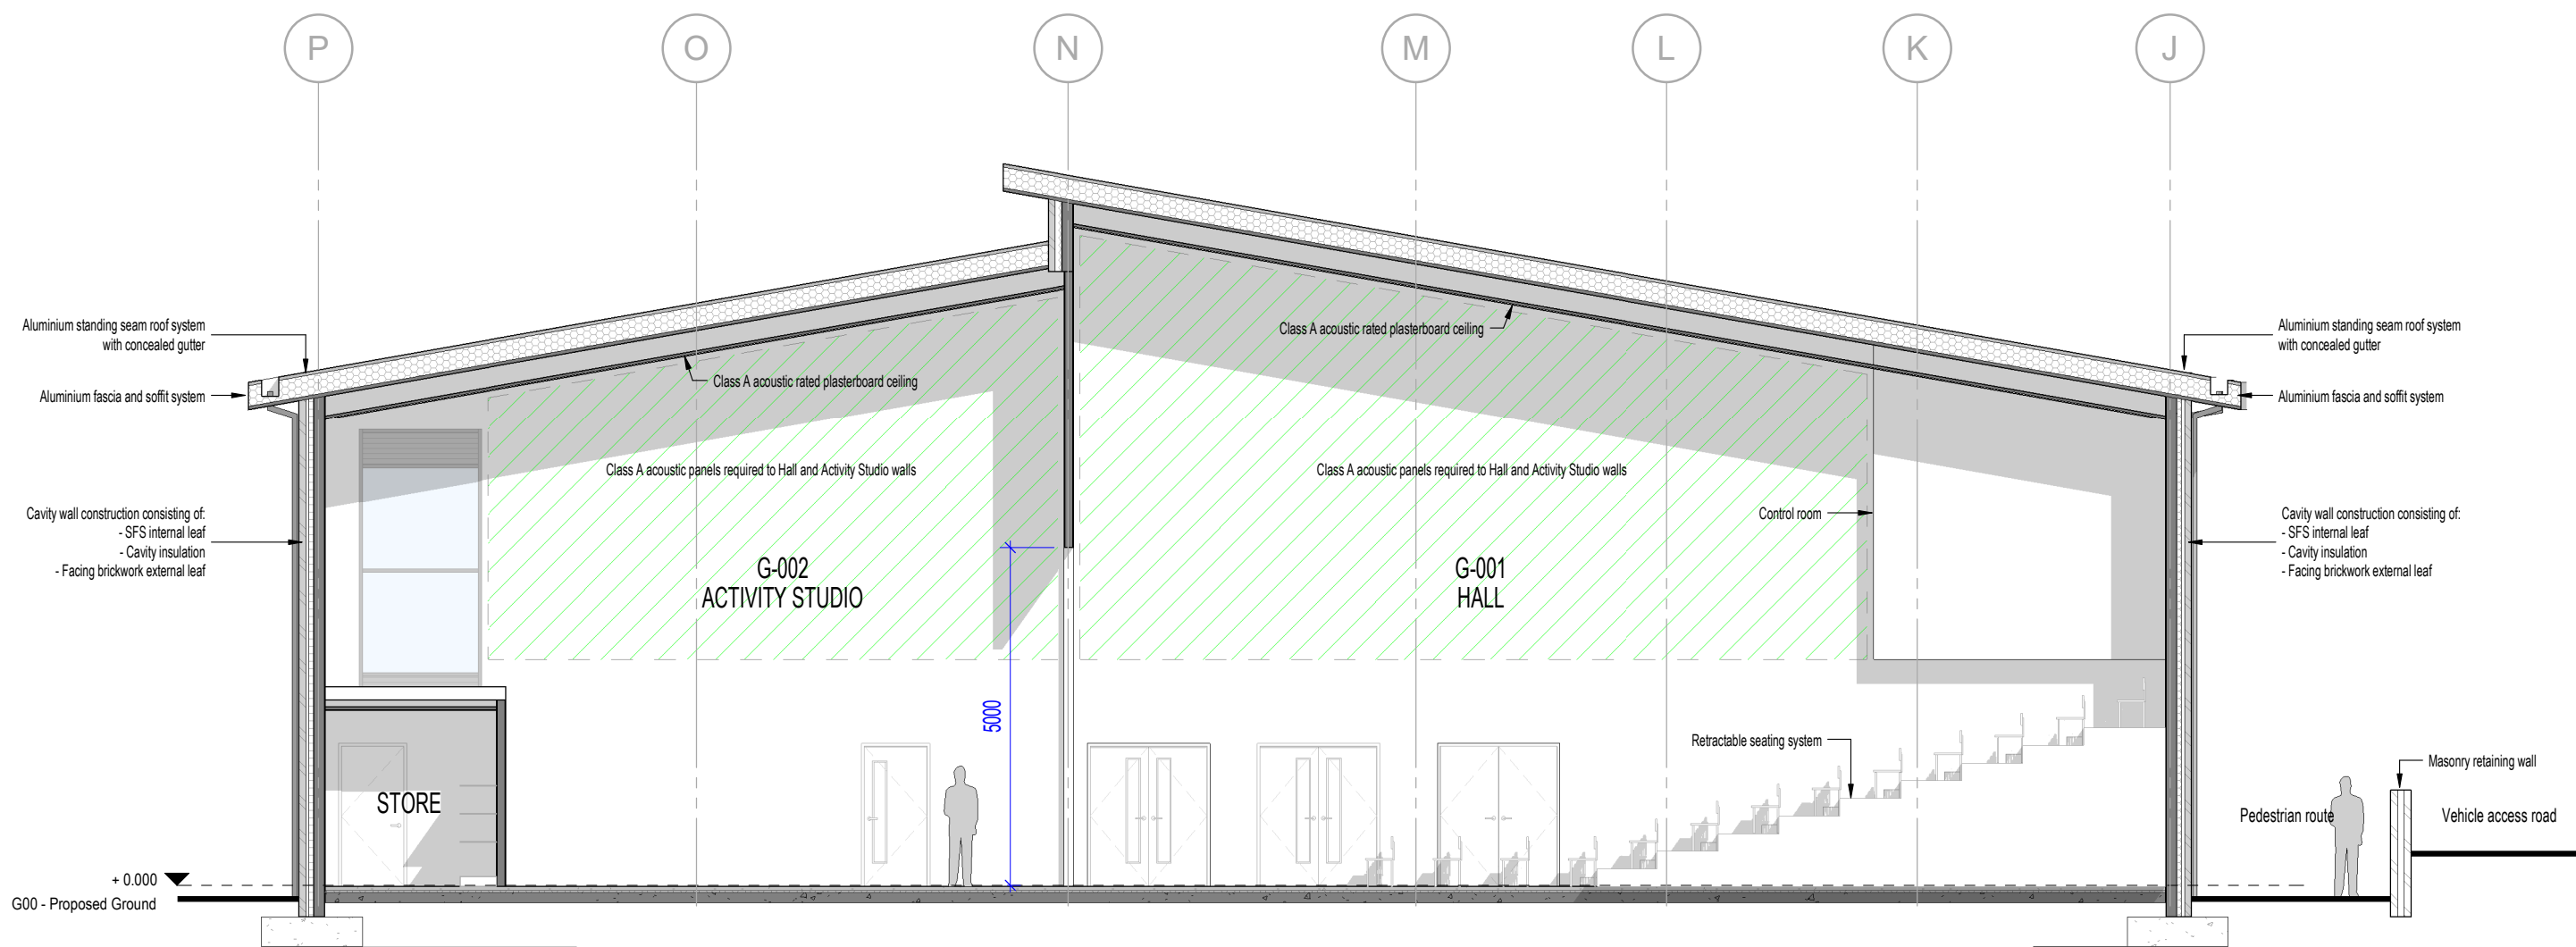

Proposed Section B-B
1:100

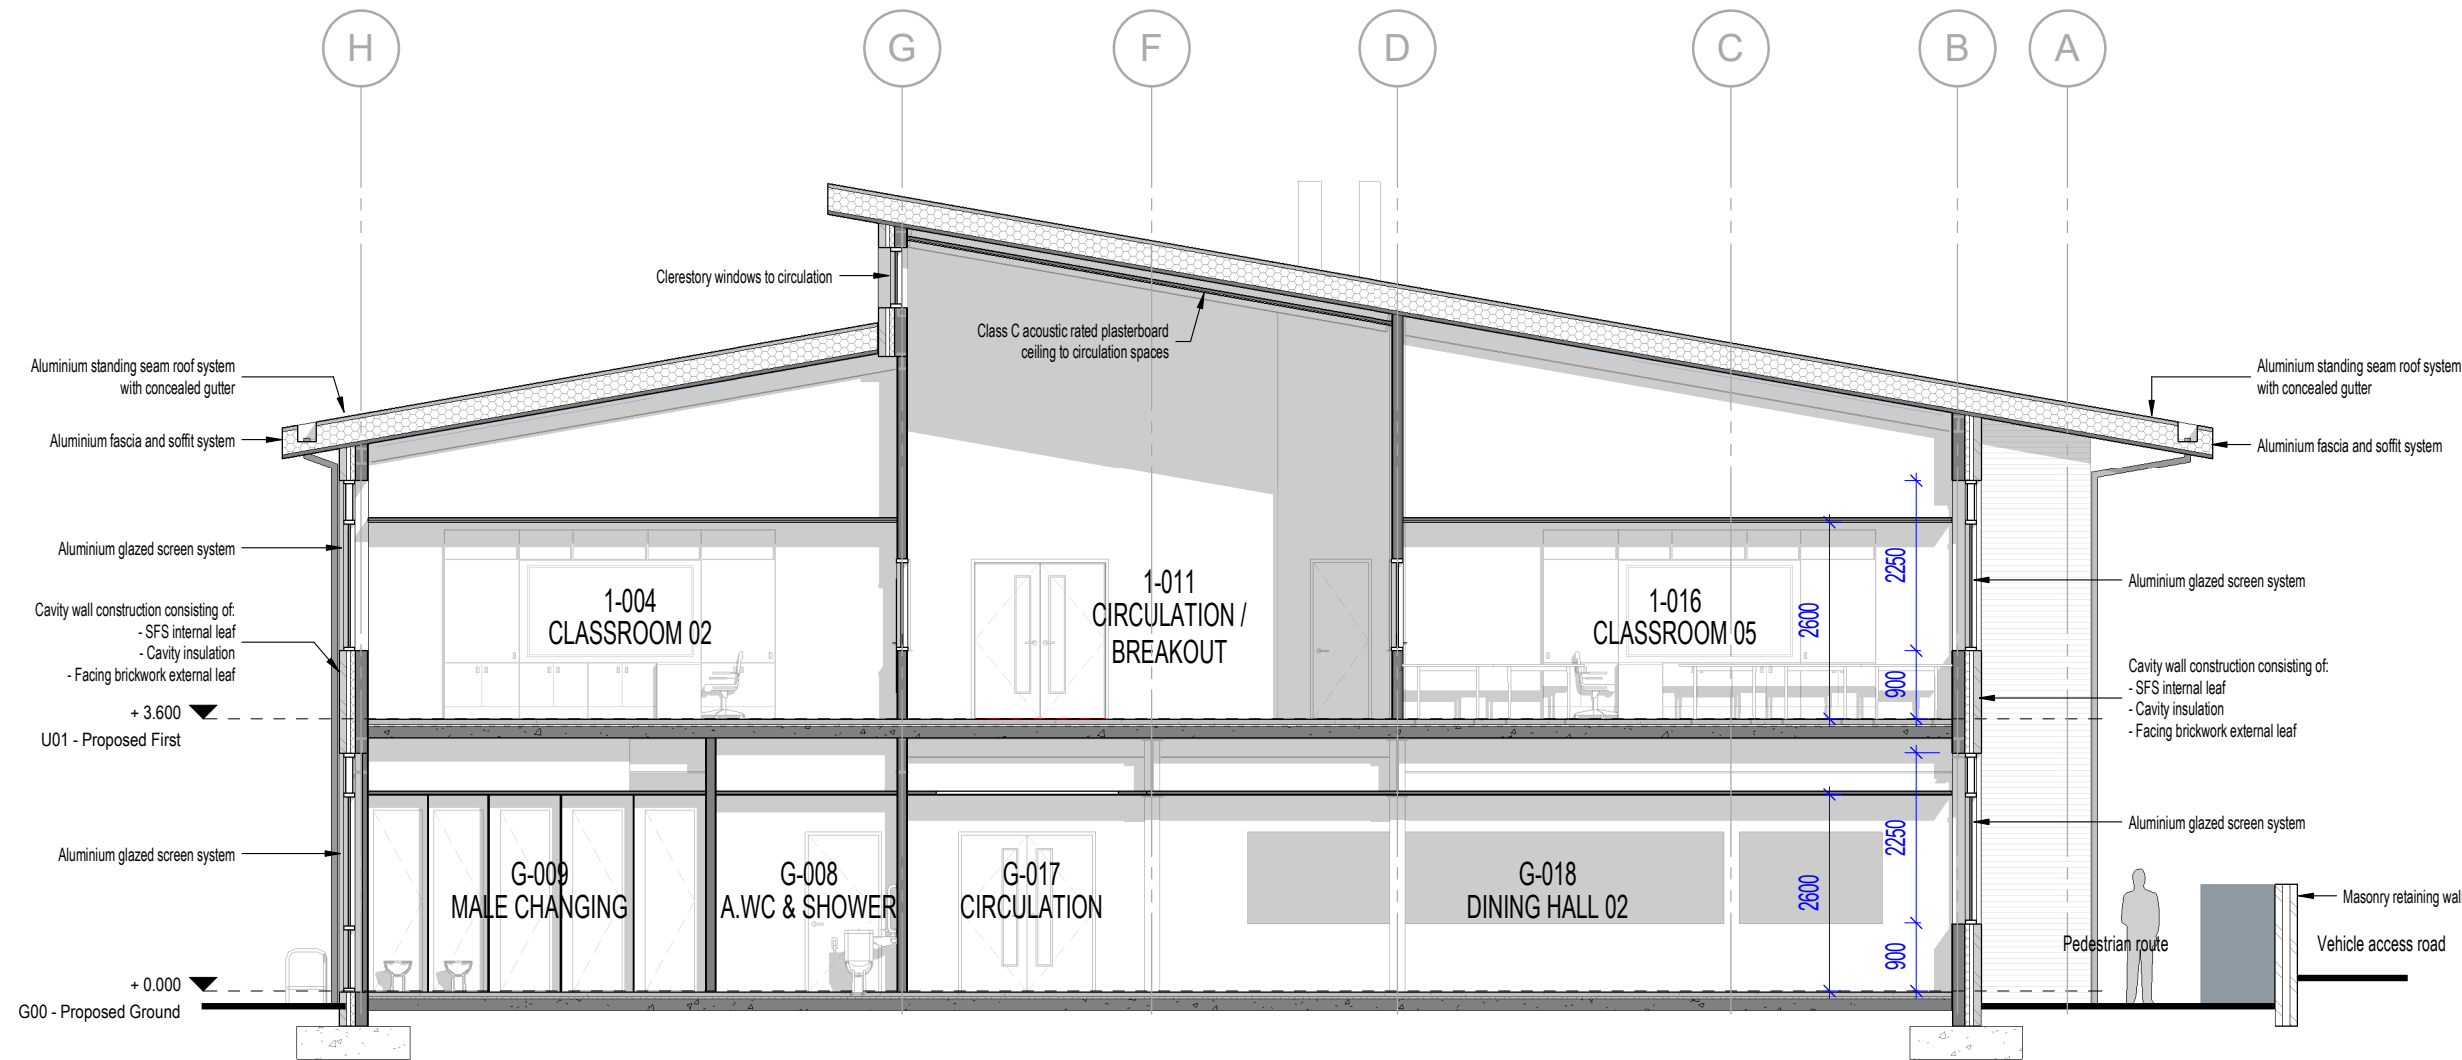

Proposed Section C-C
1:100

P01	RIBA Stage 3 Issue / RE / CE / CE	01/06/2020
P00	First Issue / RE / CE / CE	26/03/2020
REV	DESCRIPTION / DRAWN BY / CHECKED BY / APPROVED BY	DATE
RIBA PLAN OF WORK 2013 WORKSTAGE	LEVEL OF MODEL DEFINITION (LoD)	
Stage 3 - Developed Design	LoD 3 - Approximate Model	
PURPOSE OF ISSUE - SUITABLE FOR ...	BS1192 STATUS	
Information		

lawray architects
penseiri

CARDIFF 029 2052 8140
LONDON 0207 138 3560
WREXHAM 01978 357 887

www.lawray.co.uk

CLIENT
Neath Port Talbot Council

PROJECT TITLE
Ysgol Gymraeg Ystalyfera - Phase 3

DRAWING TITLE
Proposed Sections

PROJECT No 19194 SCALE @ A1
1:100

DRAWING No	PROJECT	ORIGINATOR	VOLUME	LEVEL	TYPE	ROLE	NUMBER	REVISION
19194-007	YG-Y-LAW-X-X-DR-	A-063001	P01					

DO NOT SCALE Any discrepancy or query concerning this drawing should be referred to the Architect
Copyright © LAWRAEY LIMITED
Registered Office: Greenmeadow Springs, 1 Cae Gwynedd, Trefyni, Carmarthen, CARDIFF CF15 7AB
Reg. Co. No. 2724178, VAT Reg. No. 134 2146 06