


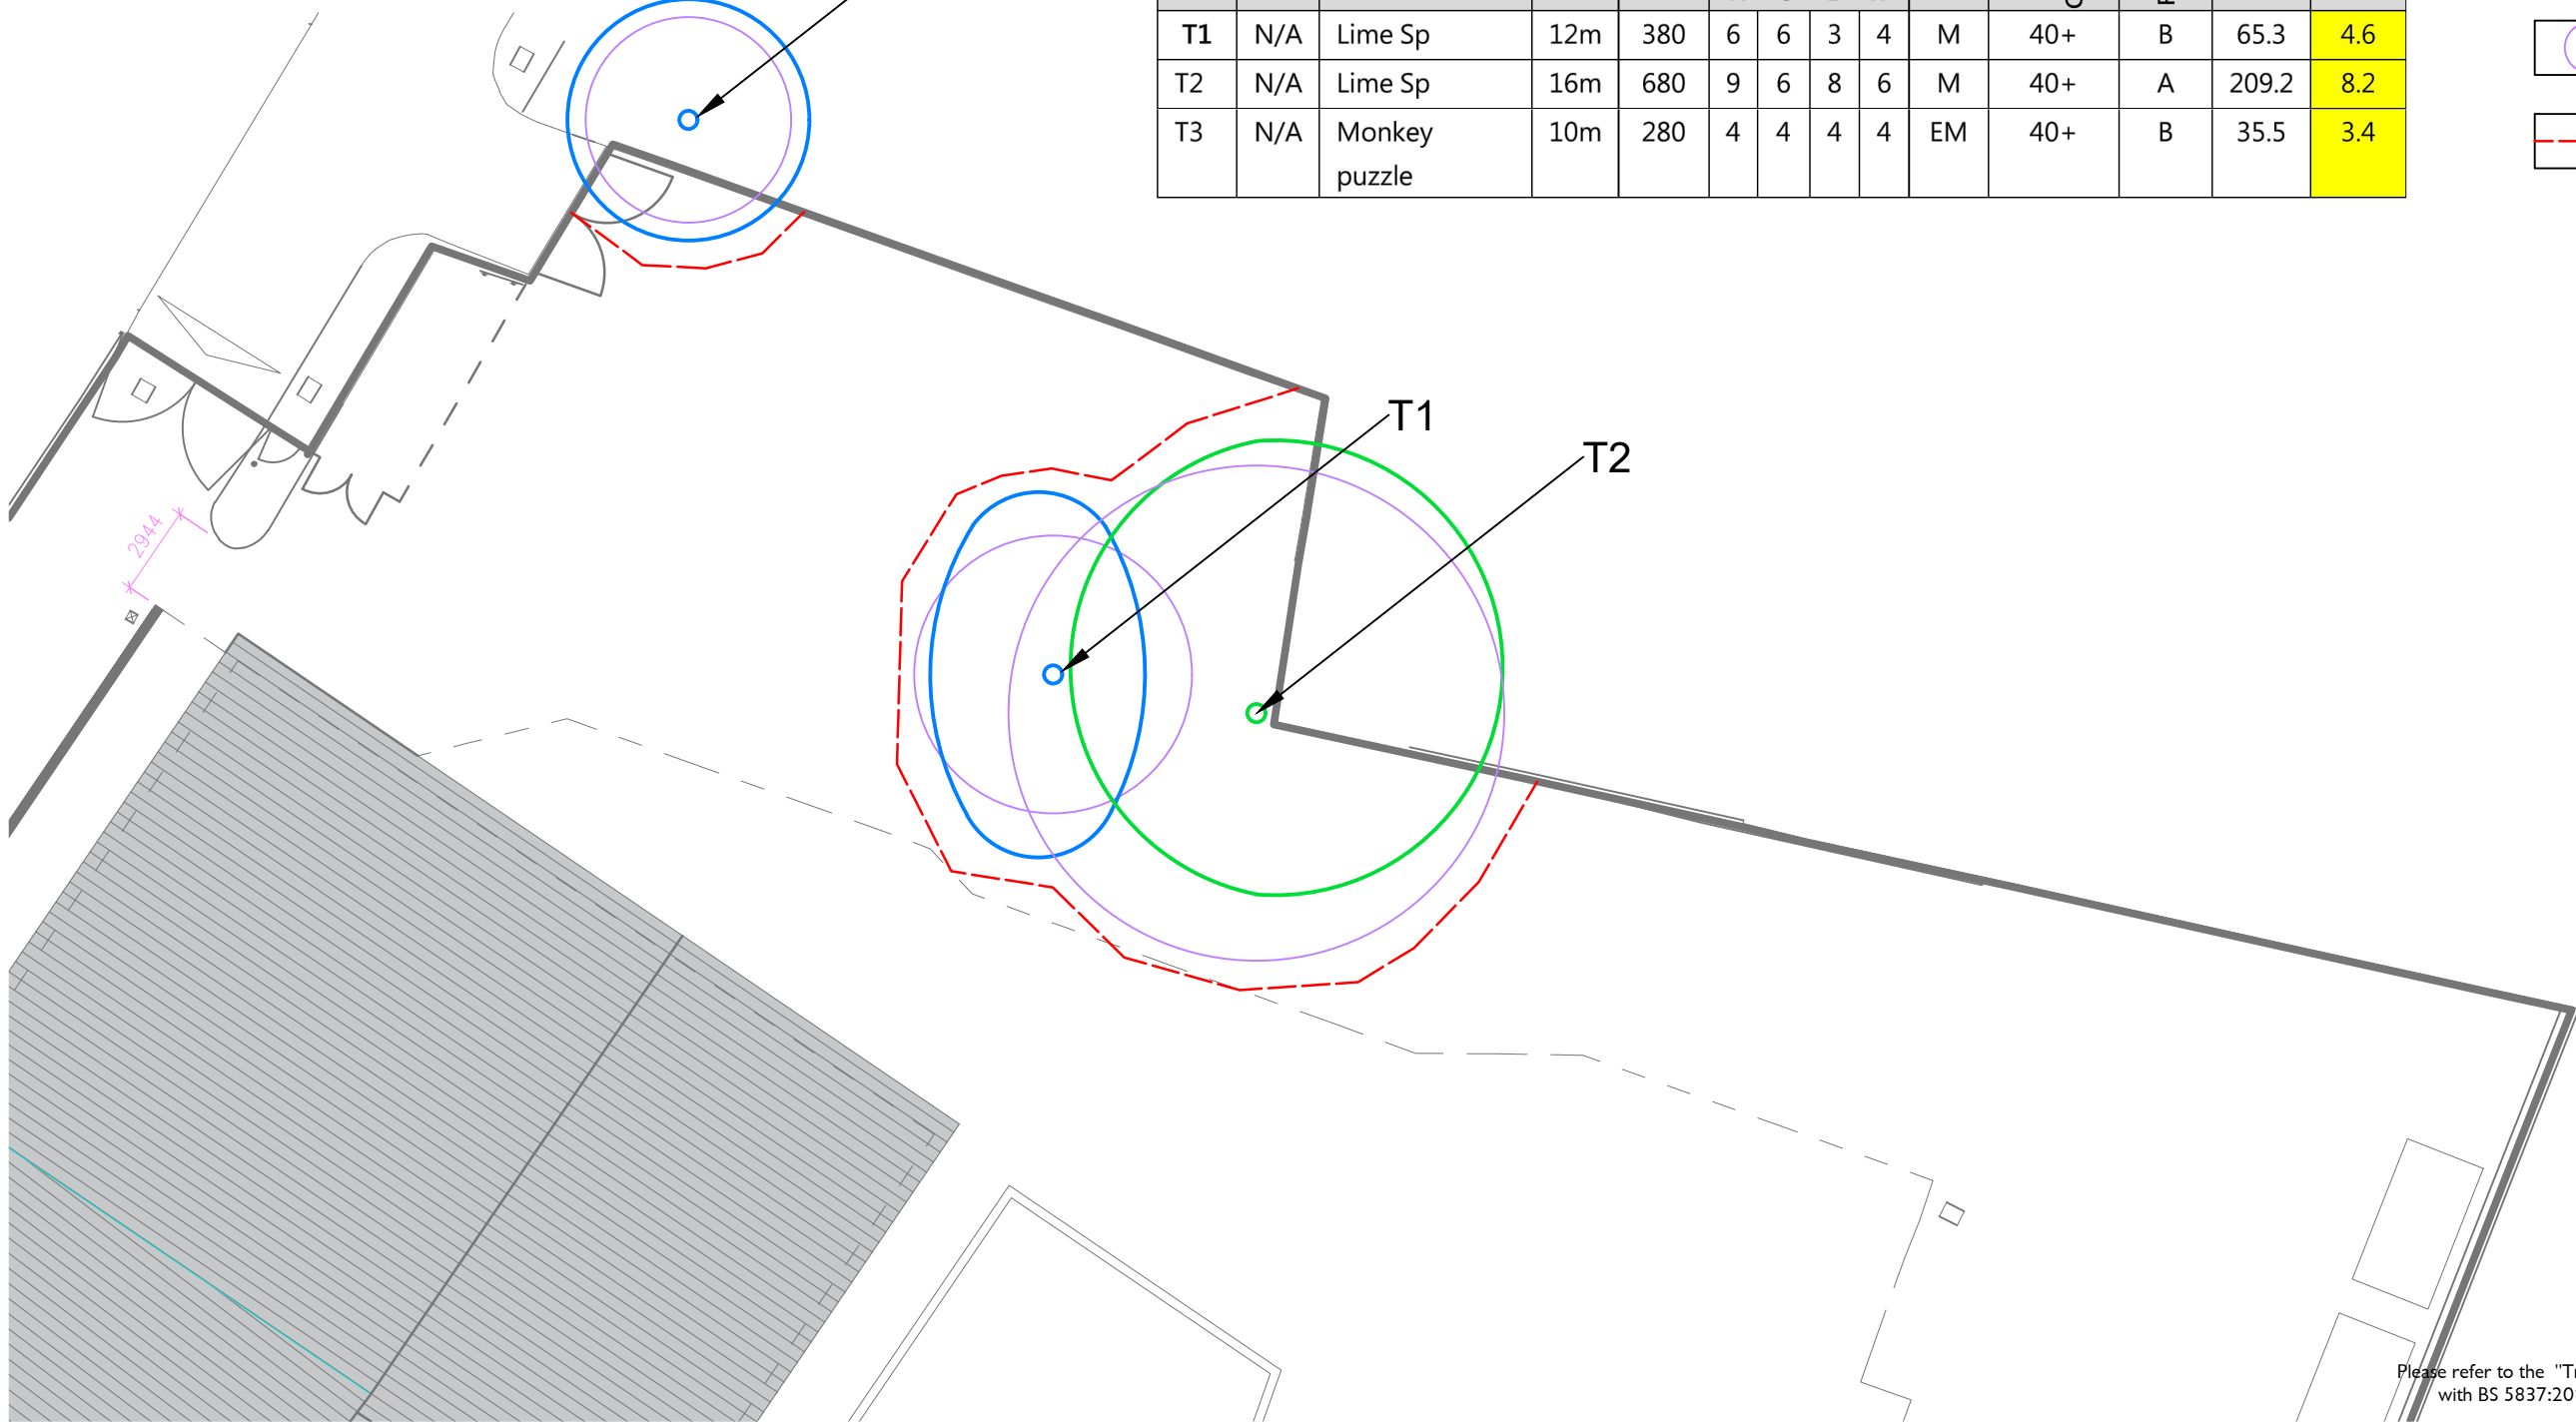

Tree Number	Tree Tag	Species	Height (M)	Effectual Diameter (mm)	Branch Spread				Life stage	Remaining Contribution (years)	Retention Category	Root Protection Area (M2)	Root Protection Radius (M)
					N	S	E	W					
T1	N/A	Lime Sp	12m	380	6	6	3	4	M	40+	B	65.3	4.6
T2	N/A	Lime Sp	16m	680	9	6	8	6	M	40+	A	209.2	8.2
T3	N/A	Monkey puzzle	10m	280	4	4	4	4	EM	40+	B	35.5	3.4

Key:

Category A Trees
Trees of high quality with an estimated remaining life expectancy of at least 40 years.

Category B Trees
Trees of moderate quality with an estimated remaining life expectancy of at least 20 years.

Root Protection Area

Construction exclusion zone



All tree survey data provided by Steve Ambler and Sons.
Please refer to the "Tree Survey, Categorisation & Constraints Report in Accordance with BS 5837:2012" by Steve Ambler and Sons prior to commencement on site.

Rev.	Date	Comment	BF	TK

PRELIMINARY	PLANNING	DESIGN	TENDER	CONSTRUCTION
-------------	----------	--------	--------	--------------

client/project					drawing				
Neath Port Talbot Council					Tree Protection Plan				
Ysftalyfera School, Phase 3									
drawing no.					revision	scale	drawn	approved	date
E2094401 - SBC - 00 - XX - DR - L - 101					01	1:250 @ A3	TK	BF	Apr 2020
SB Project Number	Originator	Zone	Level	Type	Role	Number			

soltysbrewster

4 Stangate House
Stanwell Road
Penarth
Vale of Glamorgan
CF64 2AA

Telephone:- + 44(0) 33 0013 0012
e-mail:- enquiry@soltysbrewster.co.uk

Soltys Brewster Consulting is the trading name of Soltys Brewster Consulting Ltd. Registered Offices:- 4 Stangate House, Stanwell Road, Penarth, Vale of Glamorgan, CF64 2AA. Registration No. 6262312.
Dimensions should not be scaled from this drawing, only figured dimensions are to be used. All discrepancies or queries regarding this drawing should be referred to Soltys Brewster Consulting Ltd. Soltys Brewster Consulting Ltd accept no liability for any expense, loss or damage of whatever nature and however arising from variation made to this drawing or in the execution of the work to which it relates which has not been referred to them and their approval obtained.