

Option B4:
Five Bedroom House


PROPOSED GROUND FLOOR
PLAN



mb: 07403 876 065
alexarcher@hotmail.com

NOTE:
ALL ROOM AREAS
APPROXIMATE ONLY AND MAY
VARY DEPENDING ON WALL
THICKNESS

Scale: 1:100 has been made to make the drawing as
near as possible to the actual proposed house. All
dimensions must be checked on site. Do not scale
this drawing.

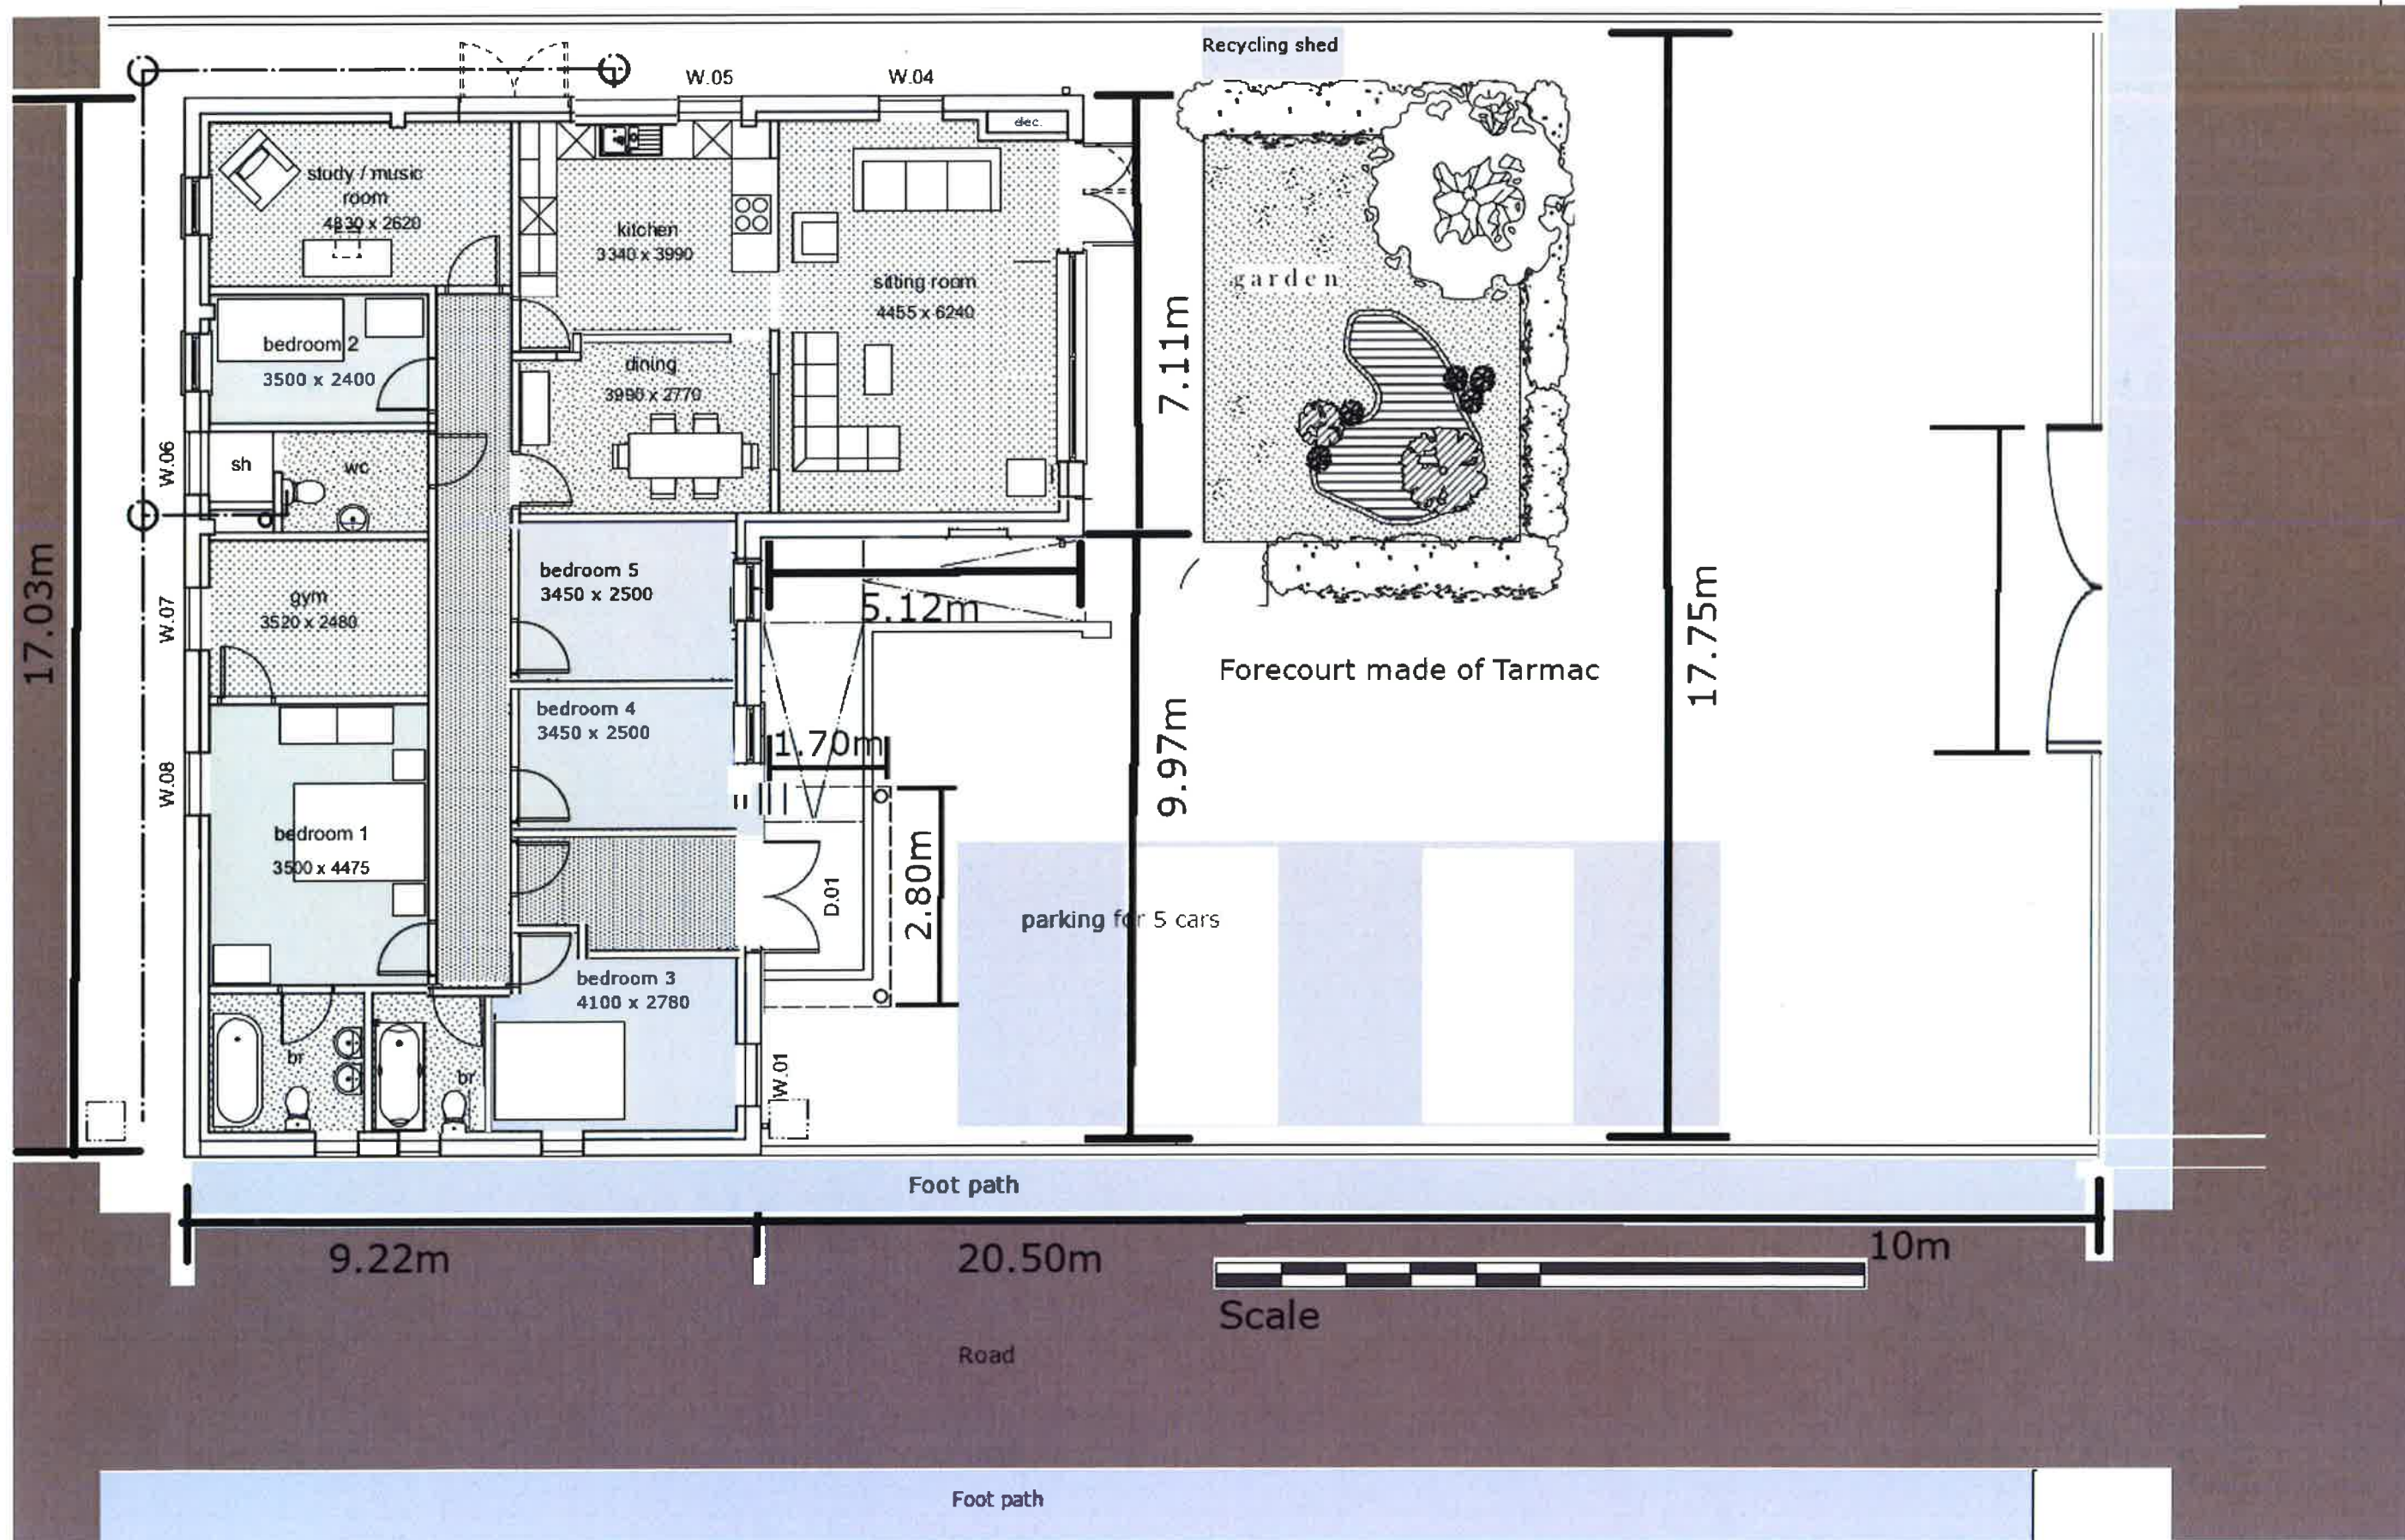

Project:
KINGDOM HALL, RO
BANWEN

Drawing:
**PROPOSED G
FLOOR LAYO**

Client:
L & A Hill O'Shea

Scale:
1:100 @ A3

PR