


EXISTING GROUND FLOOR PLAN



mb: 07403 876 065
alexarcher@hotmail.com

NOTE:
ALL ROOM AREAS
APPROXIMATE ONLY AND MAY
VARY DEPENDING ON WALL
THICKNESS

small efforts have been made to make this drawing as
 true as possible. It has been compiled from a number of
 us. All dimensions must be verified outside. Do not scale
 this drawing.

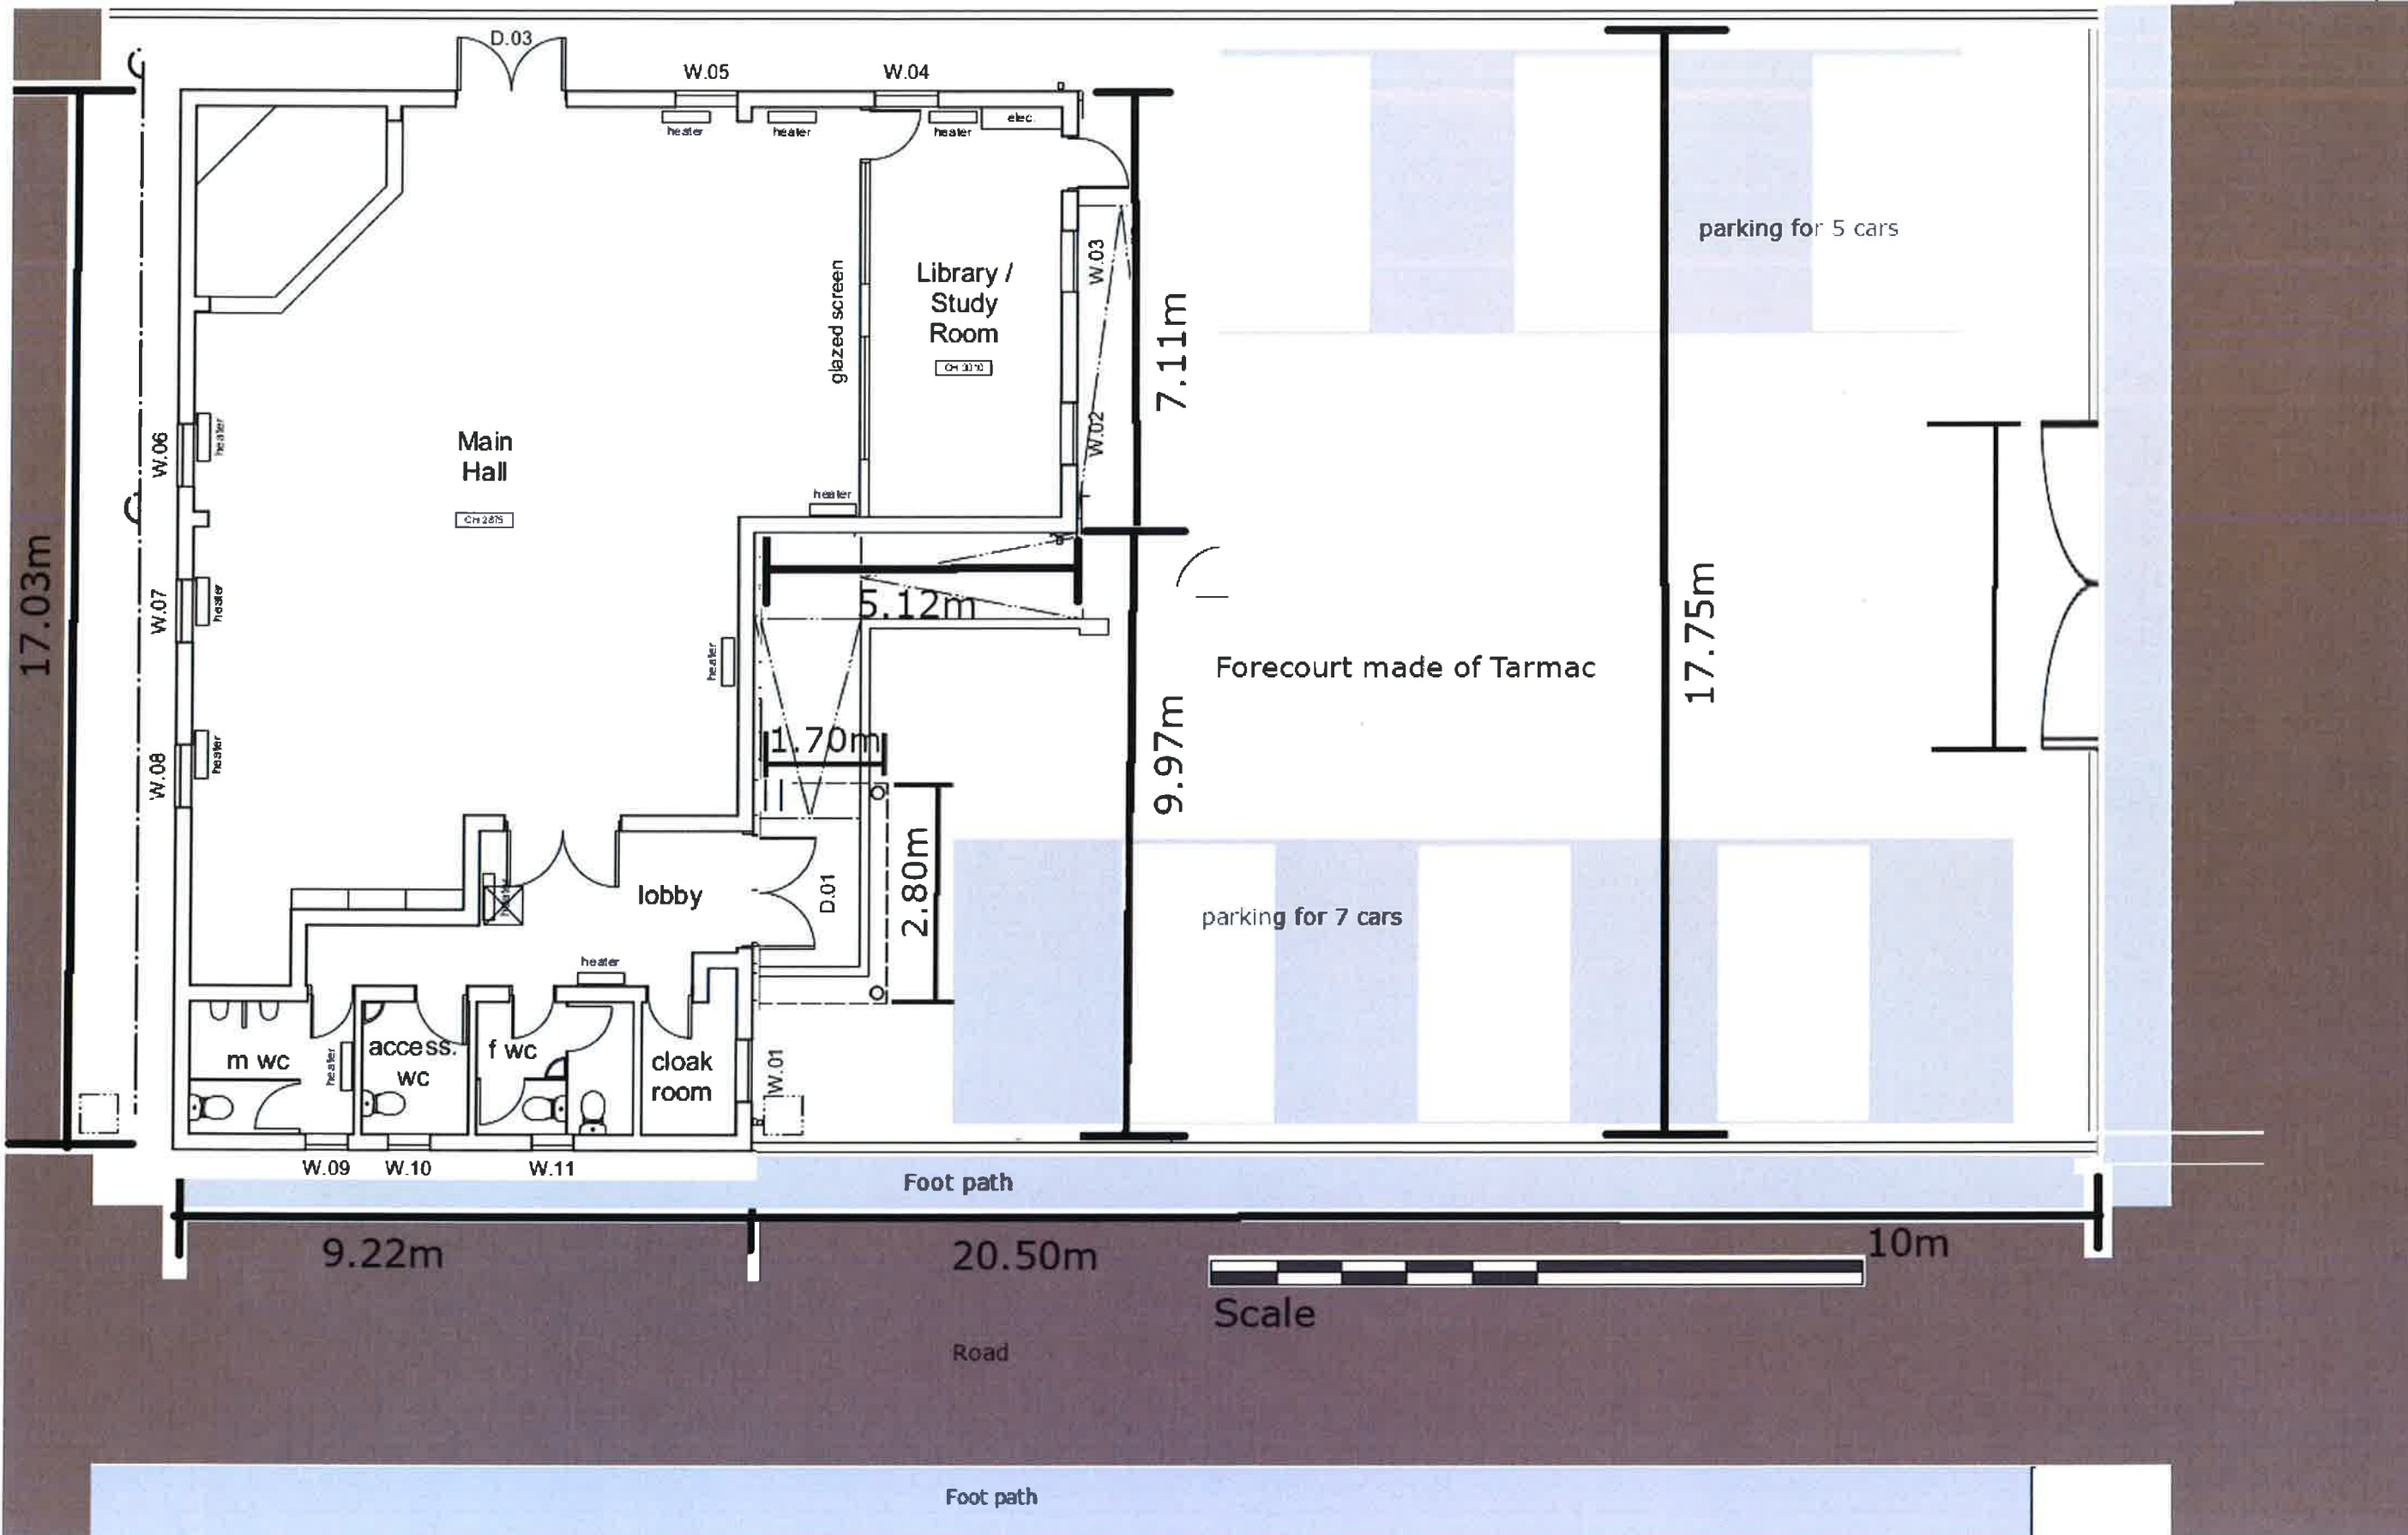

Project:
KINGDOM HALL, ROMA
BANWEN

Drawing:
EXISTING GROU
FLOOR LAYOU

Client:
L & A Hill O'Shea

Scale:
1:100 @ A3

EX