



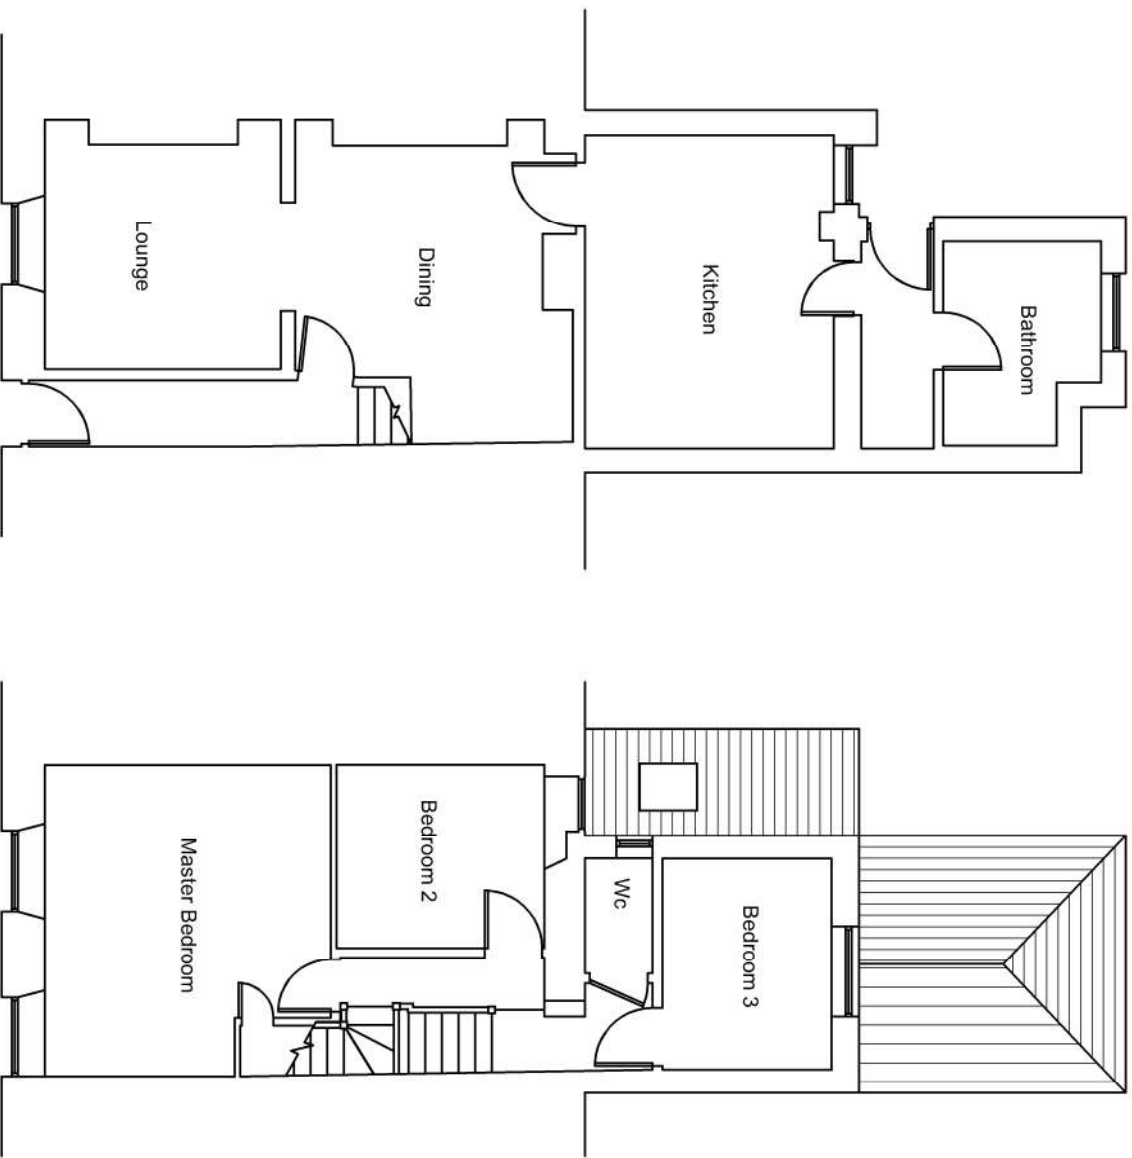


Ground Floor Plan


First Floor Plan

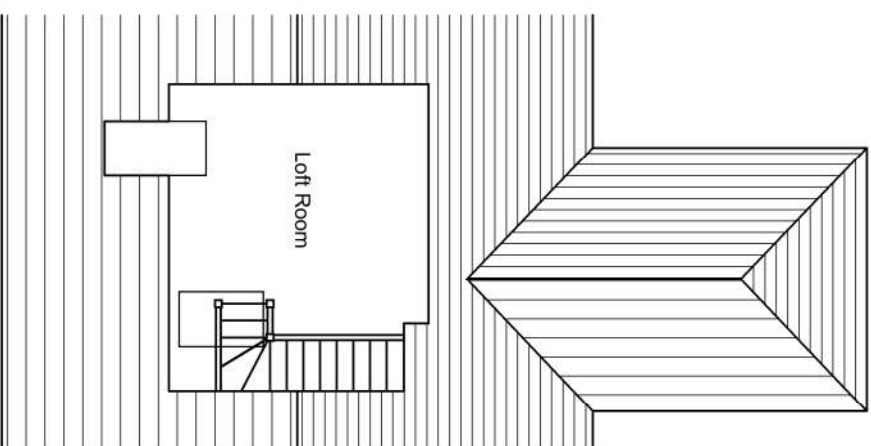

Loft Plan

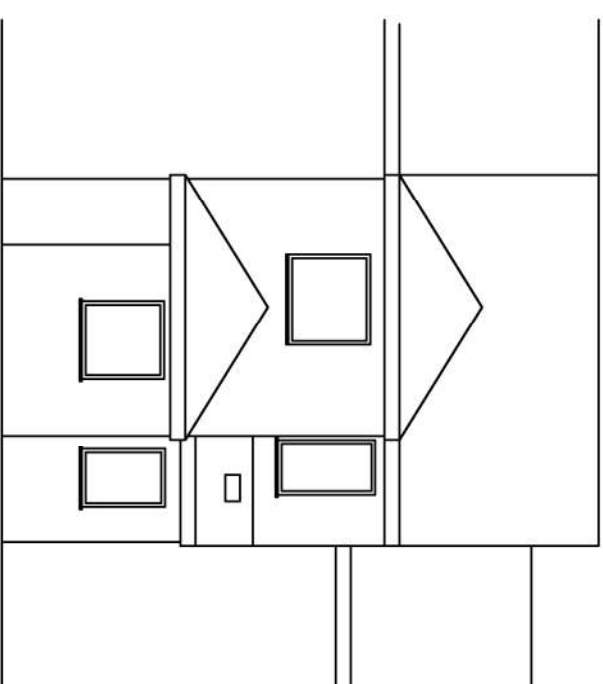

Front Elevation

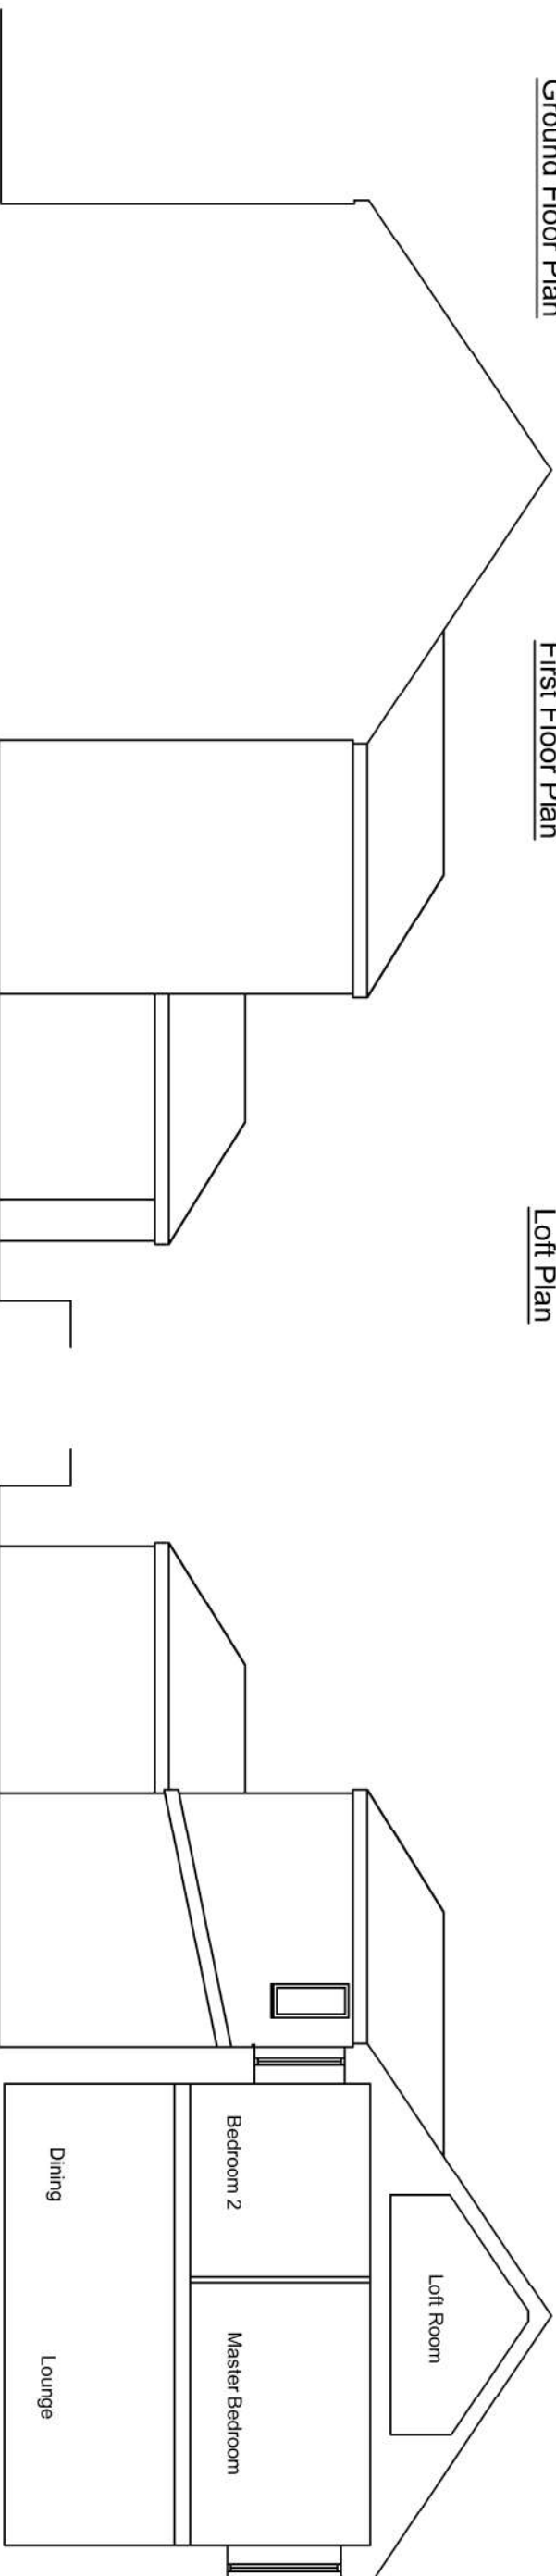

Section / Elevation From adjoining Property

Elevation From adjoining Property

This drawing is copyright ©
NOTE: All dimensions to be checked on
site and not scaled from the drawing.



CLIENT		JOB TITLE		DRWG. TITLE	
Mr and Mrs G Howells		Rear extension		Existing Floor Plans, Elevations and section	
DATE:	Feb 2019	SCALE:	1:100	A3	DRWG. NO. 20.05.01
				REV. ---	PURPOSE: Record

Ferdale Architectural Solutions LTD
98 Neath Road, Resolven, Neath, SA11 4AN Tel:07970808768 Email: owen@ferdalecas.co.uk