





Superseded

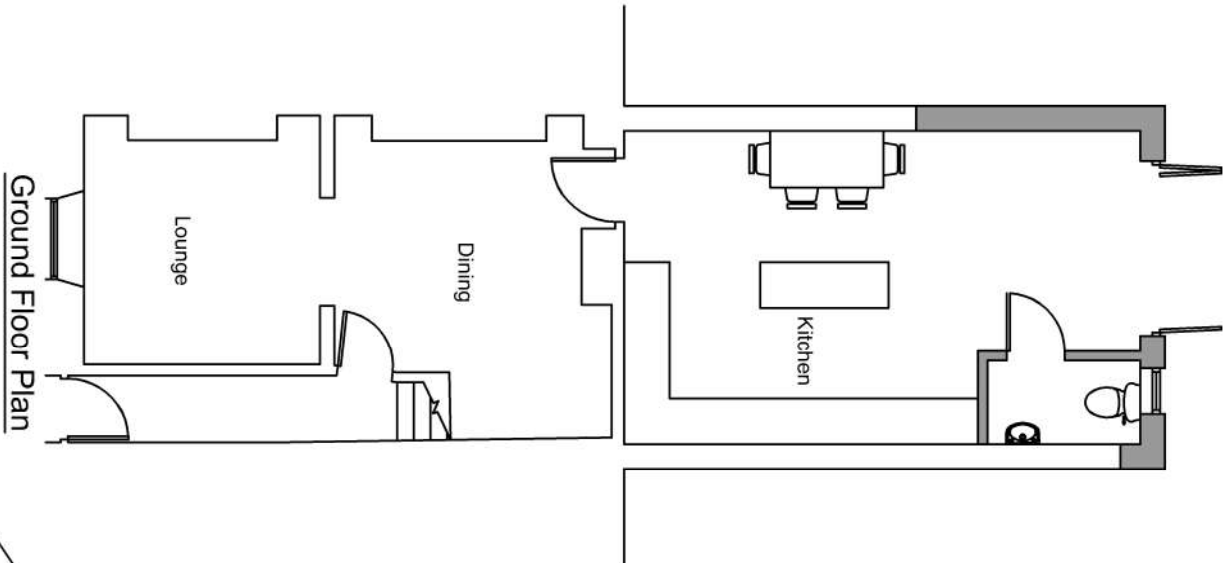


Ground Floor Plan

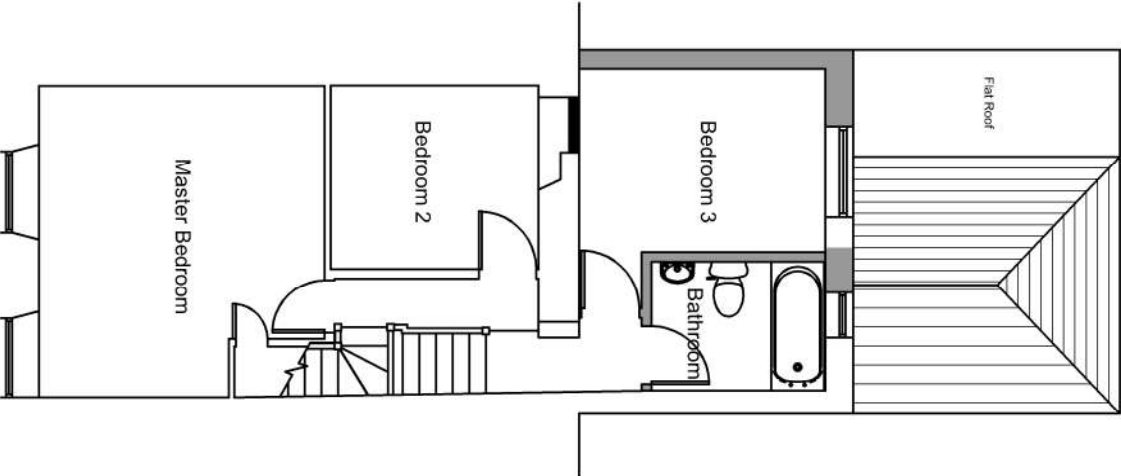


First Floor Plan

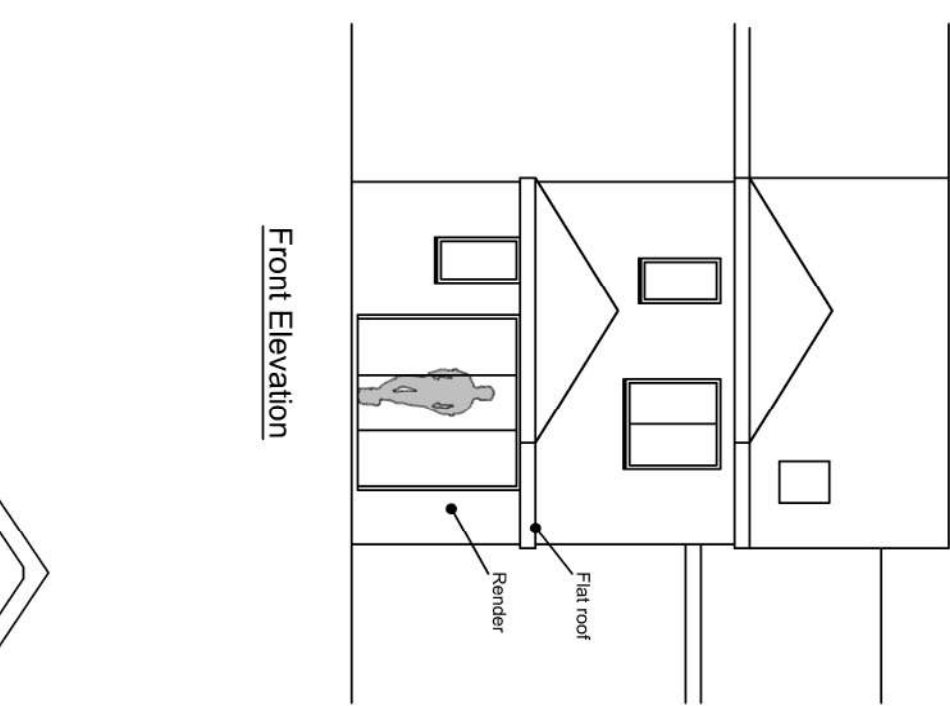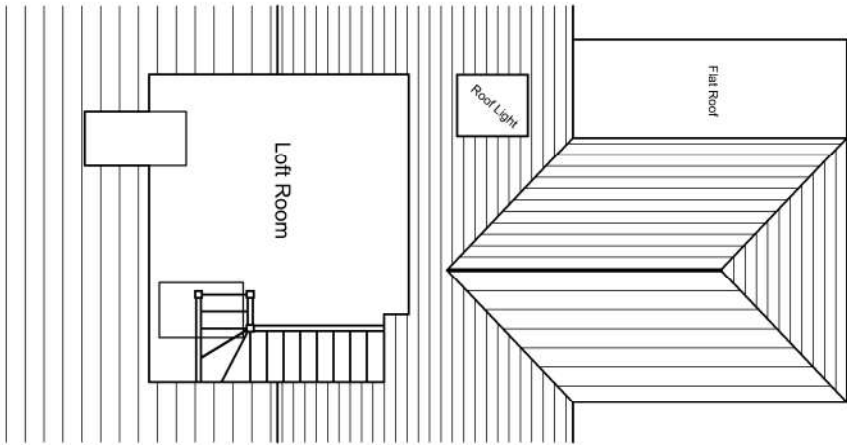

Loft Plan

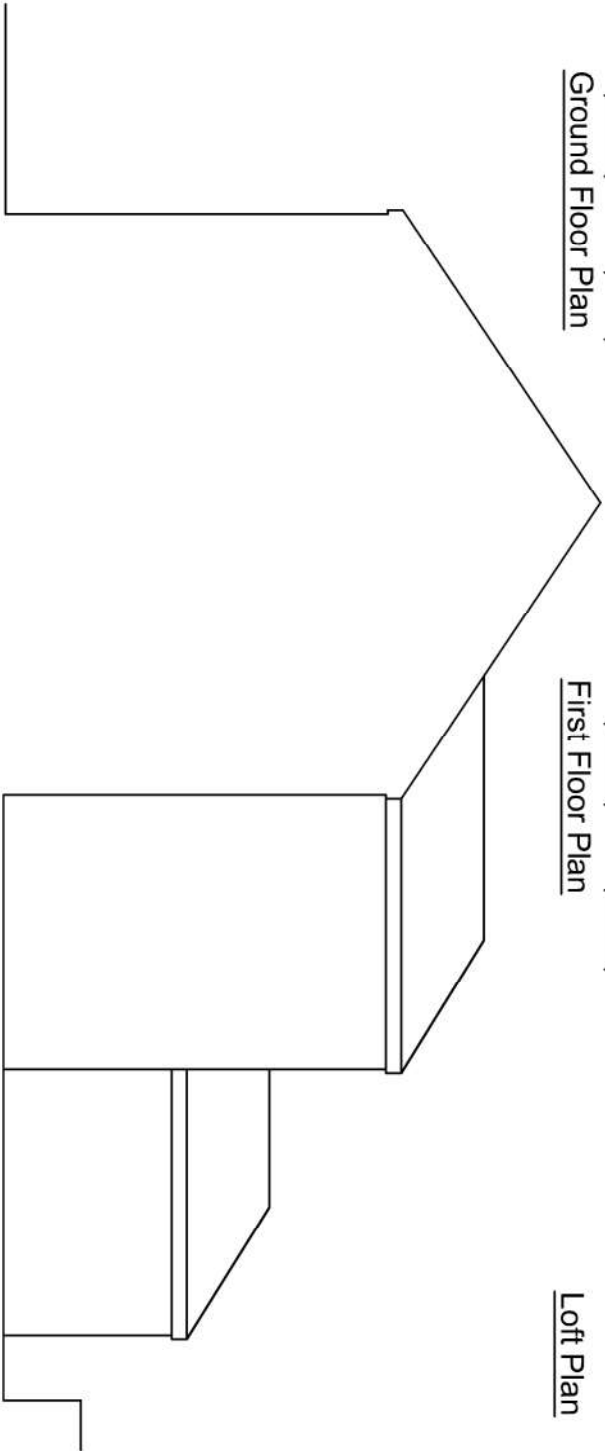

Section / Elevation From adjoining Property

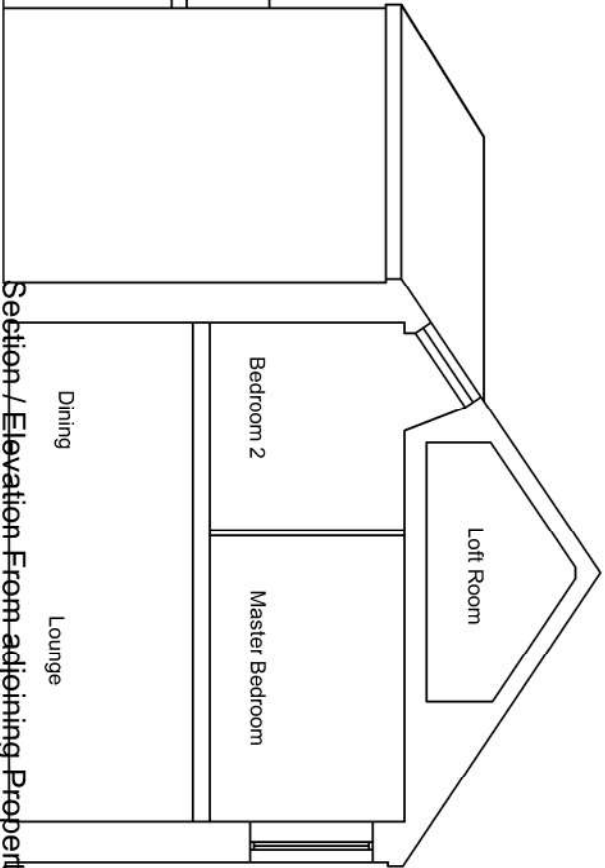

Section / Elevation From adjoining Property

This drawing is copyright ©
NOTE: All dimensions to be checked on
site and not scaled from the drawing.



CLIENT		JOB TITLE		DRNG. TITLE	
Mr and Mrs G Howells		Rear extension		Proposed Plans and Elevations	
DATE:	Feb 2019	SCALE:	1:100	DRNG. NO.:	A3
				REV.:	20.05.02
				PURPOSE:	Planning