



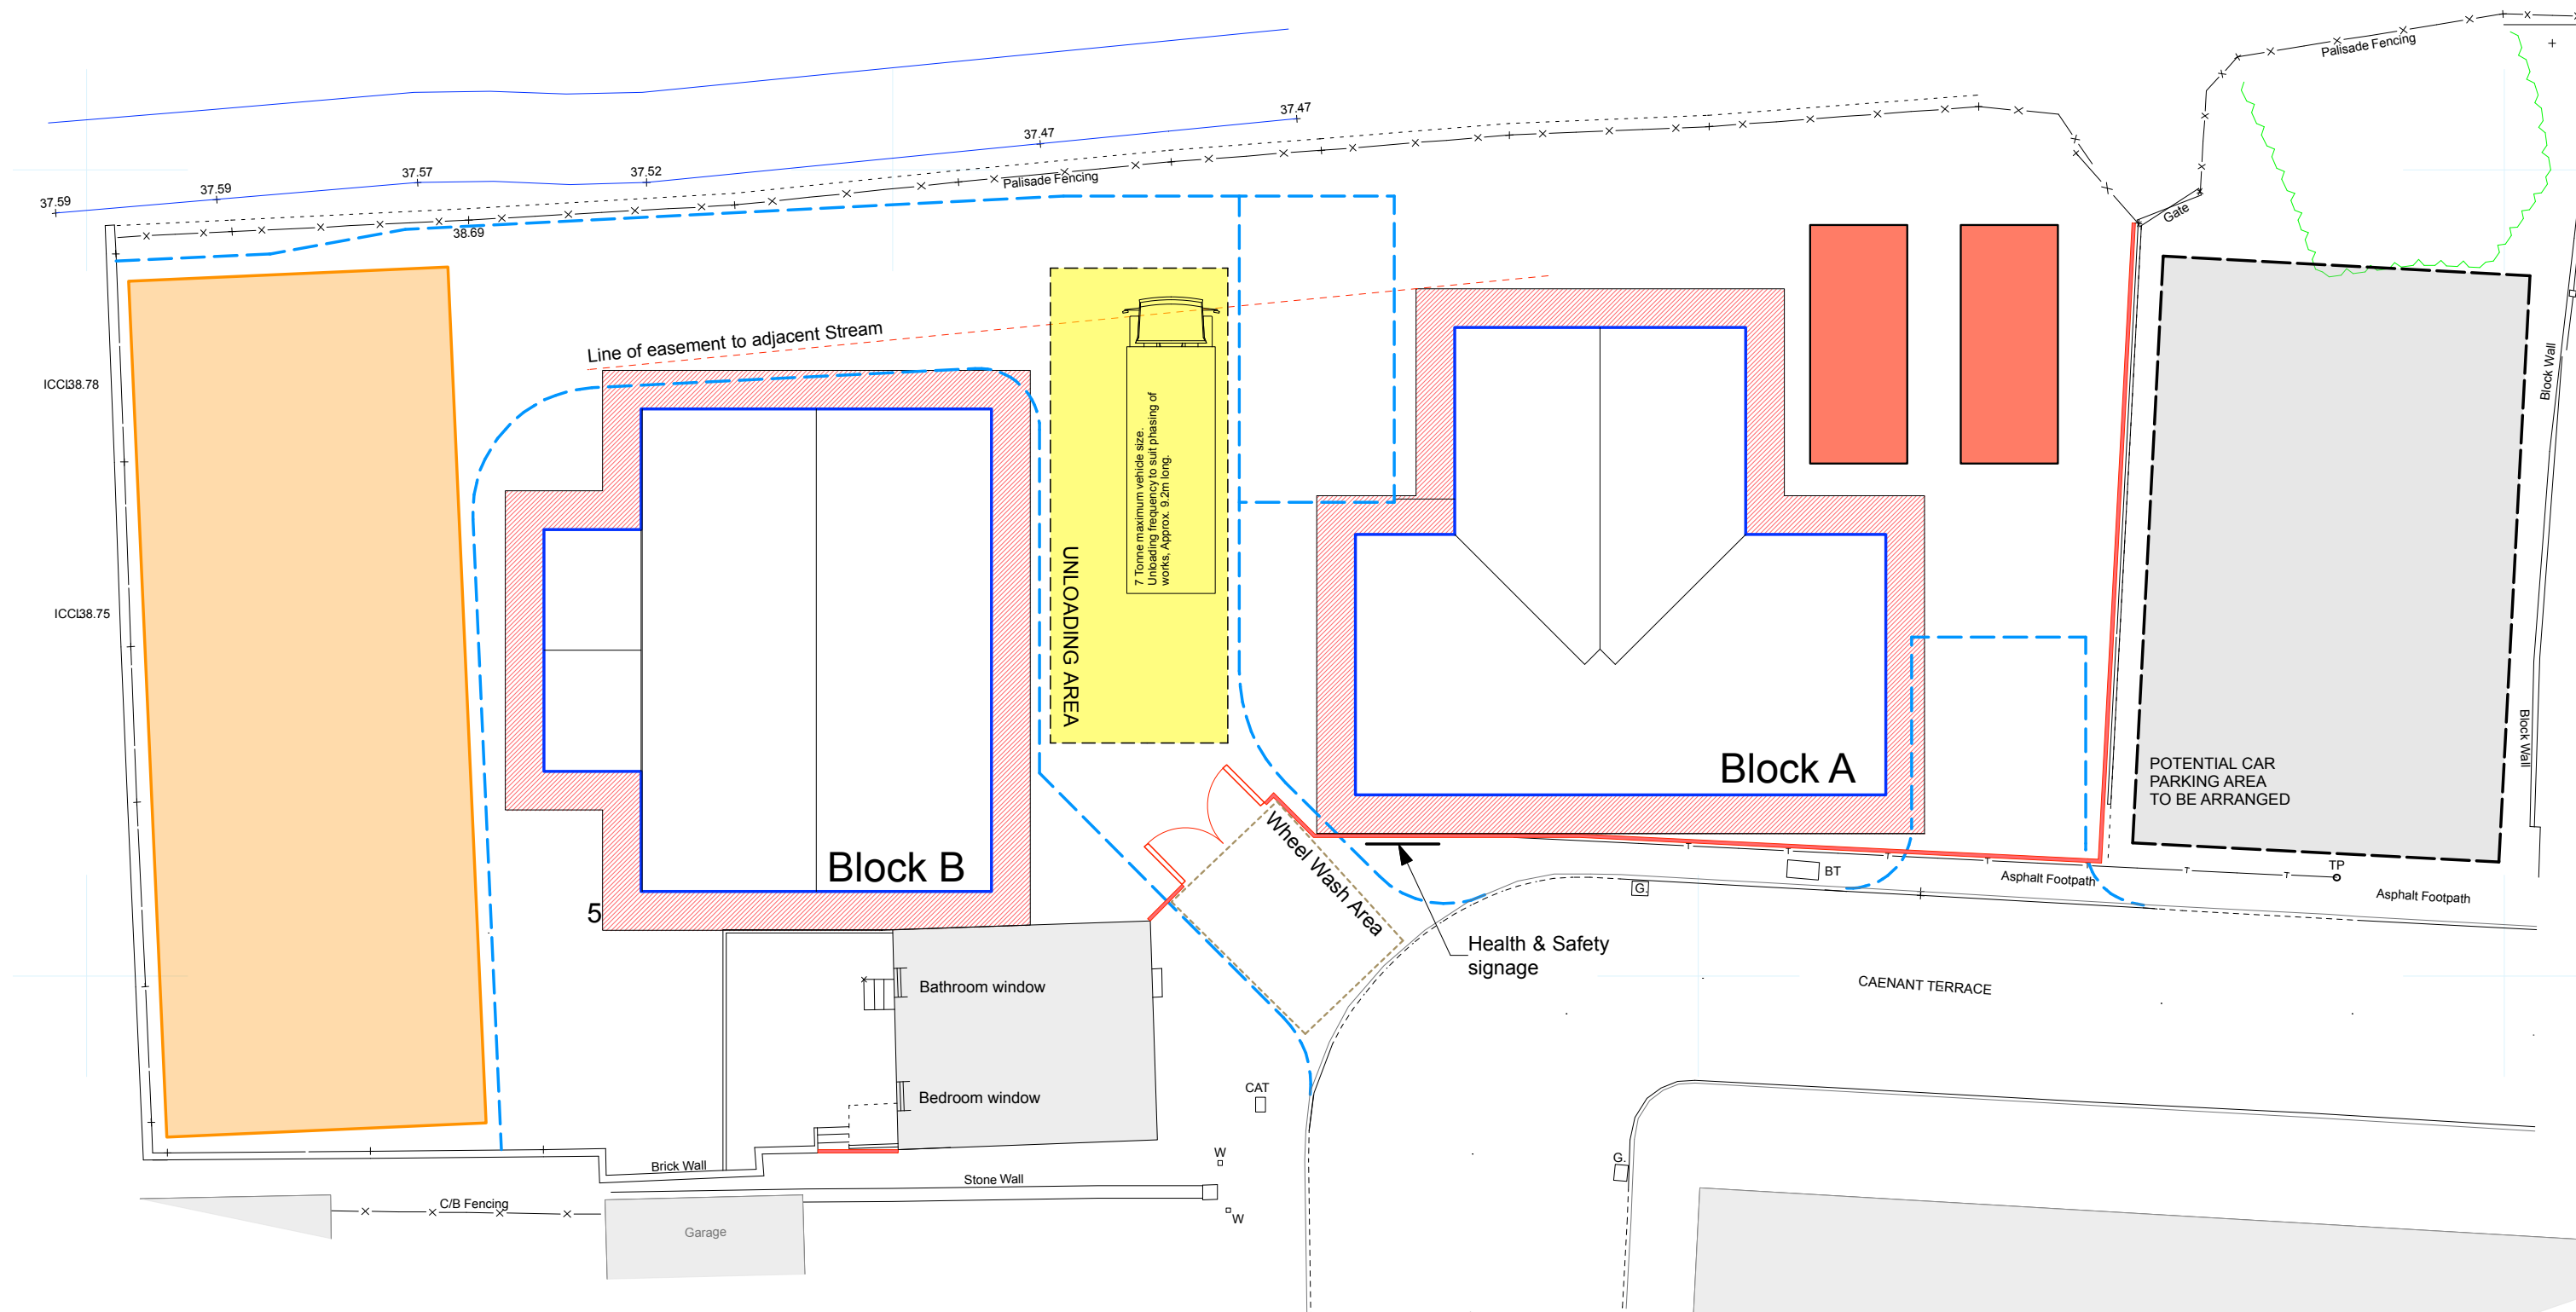

- | | | | |
|---|-------------------|---|----------------------------|
|  | Site Hoarding |  | Unloading Area |
|  | Scaffold area |  | Site Cabin |
|  | Proposed Road |  | Site Parking Area |
|  | Proposed Building |  | Site Compound Storage Area |

Kennedy James Griffiths
Chartered Architects and Project Managers
Project

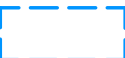

T 02920 545100
10 Victoria Park Court
516 Cowbridge Road East
Cardiff
CF5 1DB

Proposed Apartments Caenant Terrace, Skewen

Title	Date
Site Management Plan	11 02 2020

Status	Scale @ A3
Planning	1:200

Job Number	Revision	Drawn by
1428-PA-13		DJ

Use figured dimensions where possible. Do not scale for construction purposes.
This drawing is copyright.