


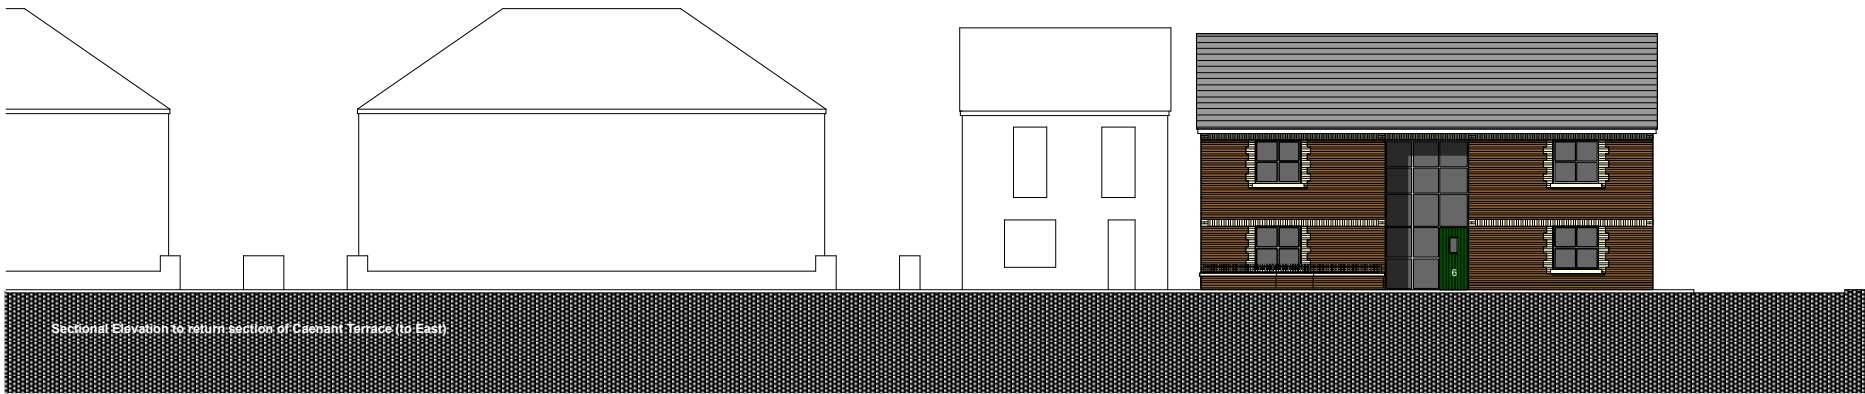

Kennedy James Griffiths Chartered Architects and Project Managers Project		 T 02920 545100 10 Victoria Park Court 516 Cowbridge Road East Cardiff CF5 1DB
Skewen Snooker Club		
Title	Sectional Elevation to Caenant Terrace	Date 06 01 2020
Status	Planning	Scale @ A3 1:250
Job Number	Revision	Drawn by DJ
1428-PA-08		

Use figured dimensions where possible. Do not scale for construction purposes.
This drawing is copyright.