


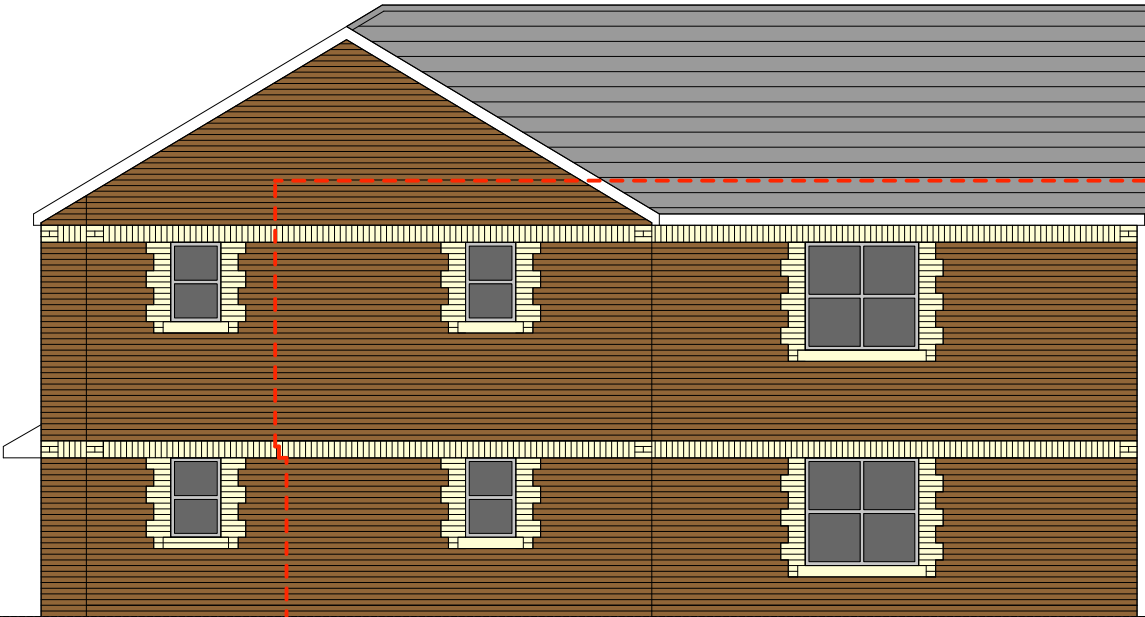


Elevation to Caenant Terrace (to South)

7.80m Eaves
5.20m Eaves
2.85m 1st Flr
0.00m



Elevation facing East

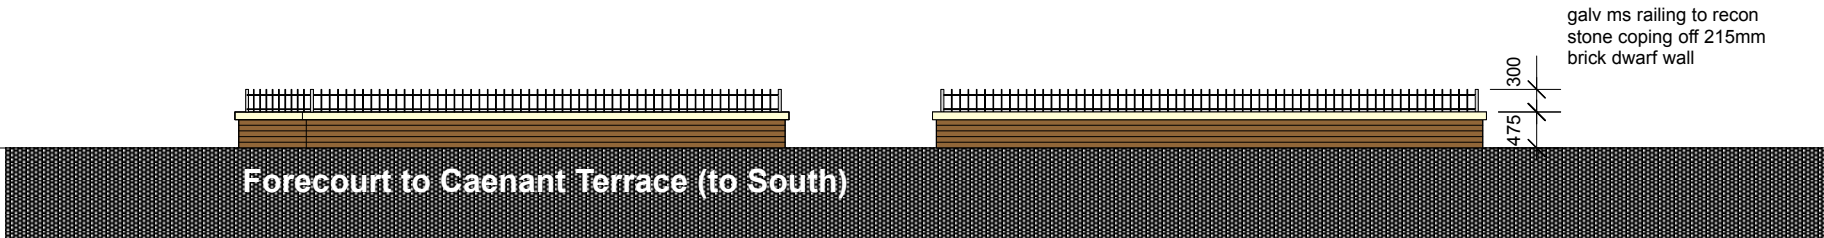

Forecourt to Caenant Terrace (to South)

galv ms railing to recon
stone coping off 215mm
brick dwarf wall



Elevation to Railway Line (to North)

See 1428 PA 06 for materials

Red line indicates silhouette of adjacent
chalet bungalow

Kennedy James Griffiths
Chartered Architects and Project Managers
Project

Skewen Snooker Club

Title
Typical elevation

Status
Planning

Job Number
1428-PA-05

Revision

Drawn by
DJ

Date
08 09 2019

Scale @ A4
1:100



T 02920 545100
10 Victoria Park Court
516 Cowbridge Road East
Cardiff
CF5 1DB

Use figured dimensions where possible. Do not scale for construction purposes.
This drawing is copyright.