



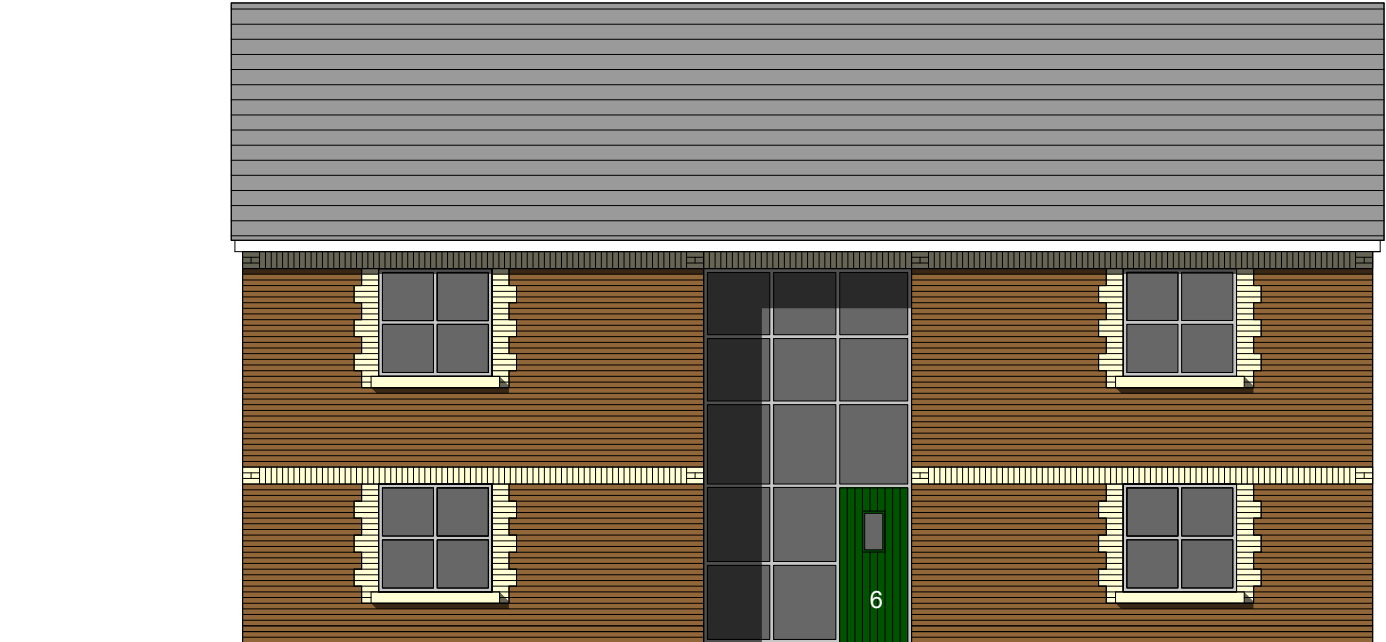


Elevation Facing East

8.45m Eaves  
5.20m Eaves  
2.85m 1st Flr  
0.00m

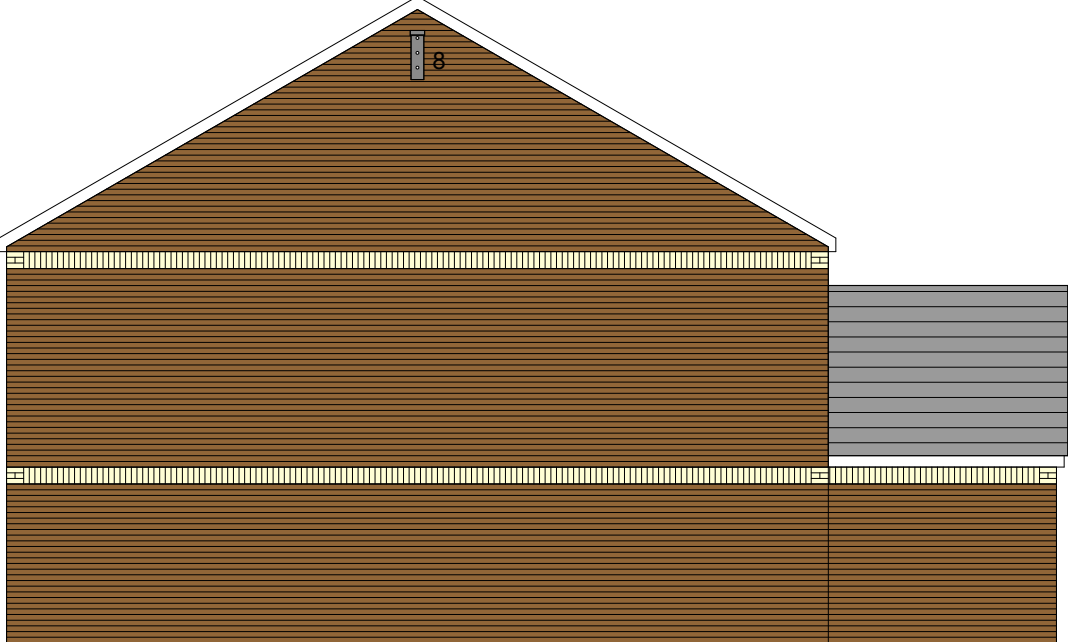


Elevation facing North (and South but handed)

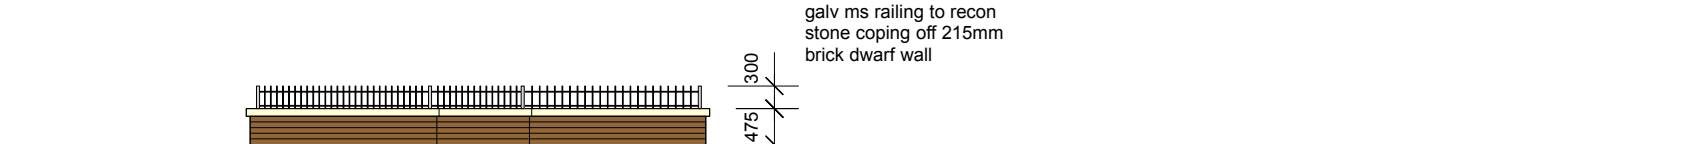

Elevation to Forecourt Facing East

See 1428 PA 06 for materials

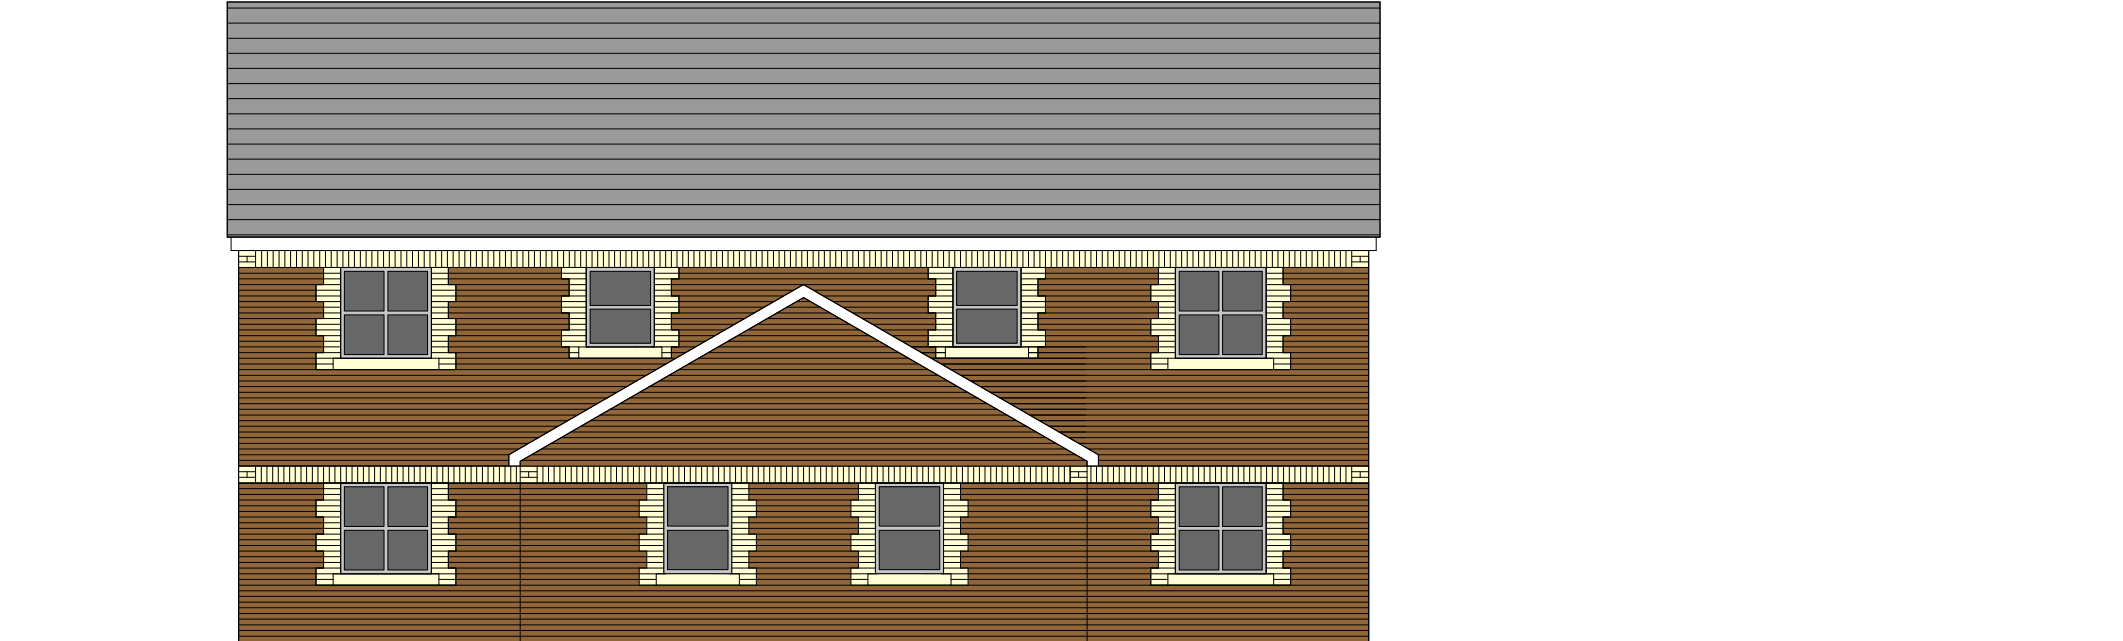

Elevation facing West

Kennedy James Griffiths  
Chartered Architects and Project Managers

Project

**Skewen Snooker Club**

Title

**Block B Elevations**

Status

**Planning**

Job Number

**1428-PA-07**

T 02920 545100  
10 Victoria Park Court  
516 Cowbridge Road East  
Cardiff  
CF5 1DB

KJG

Date

08 09 2019

Scale @ A4

1:100

Revision

Drawn by

DJ

Use figured dimensions where possible. Do not scale for construction purposes.  
This drawing is copyright.