


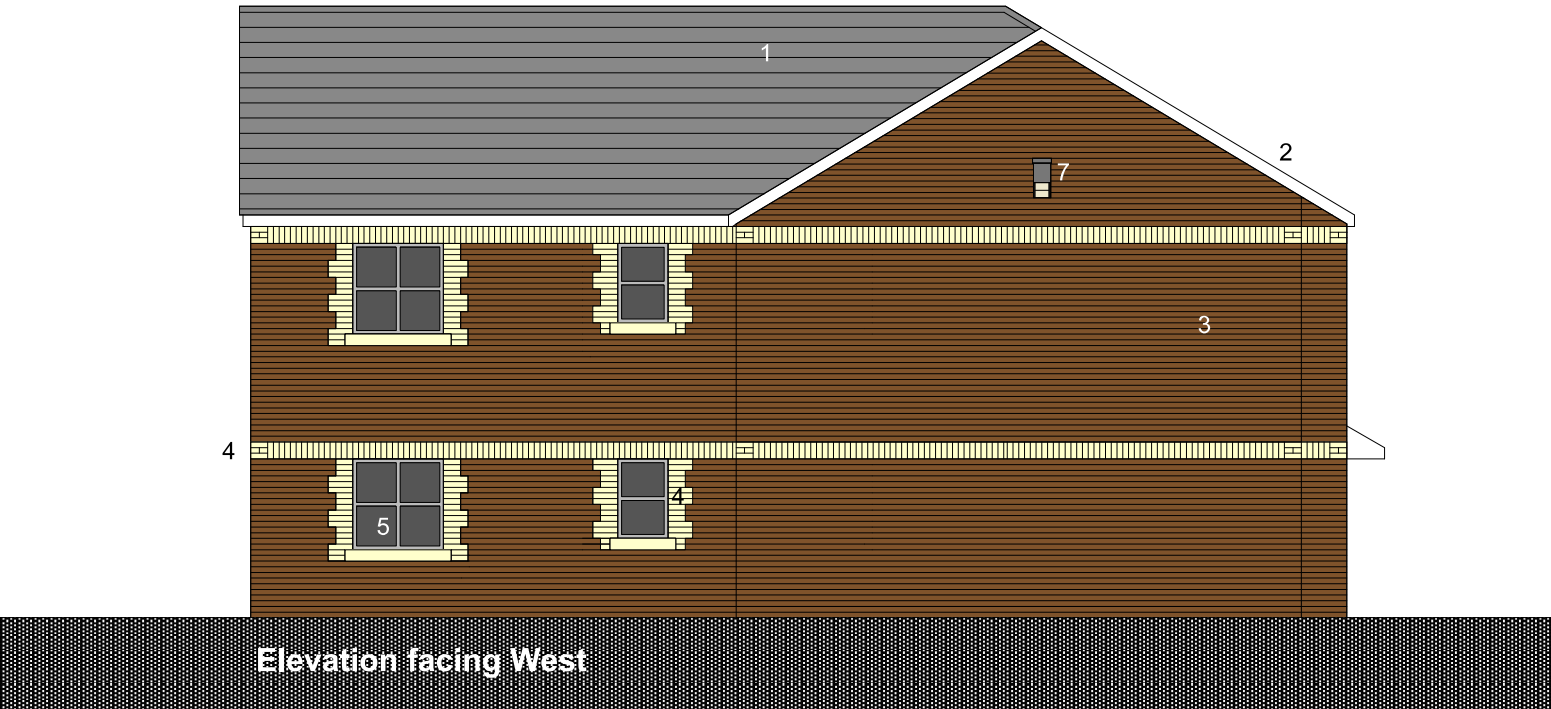

Materials

- 1 Fibre cement roof slates matching adjacent
- 2 White u.pvc fascias and downpipes
- 3 Dark facing brickwork reflecting adjacent stone
- 4 Buff soldier bands at window heads
Buff quoins to window jambs
- 5 Dark grey u.pvc double glazed windows
- 6 Composite front door
(See Block A and B elevations)
- 7 Eco Kent Bat Box made from recycled plastics
- 8 Eco Sparrow Tower made from recycled plastics
(See Block A elevations)

Kennedy James Griffiths
Chartered Architects and Project Managers
Project

KJG

T 02920 545100
10 Victoria Park Court
516 Cowbridge Road East
Cardiff
CF5 1DB

Elevation A and Materials

Planning

1428-PA-06

Title

Date

Status

Scale @ A3

Job Number

Revision

Drawn by

12 02 2020

1:100

DJ

Use figured dimensions where possible. Do not scale for construction purposes.
This drawing is copyright.