


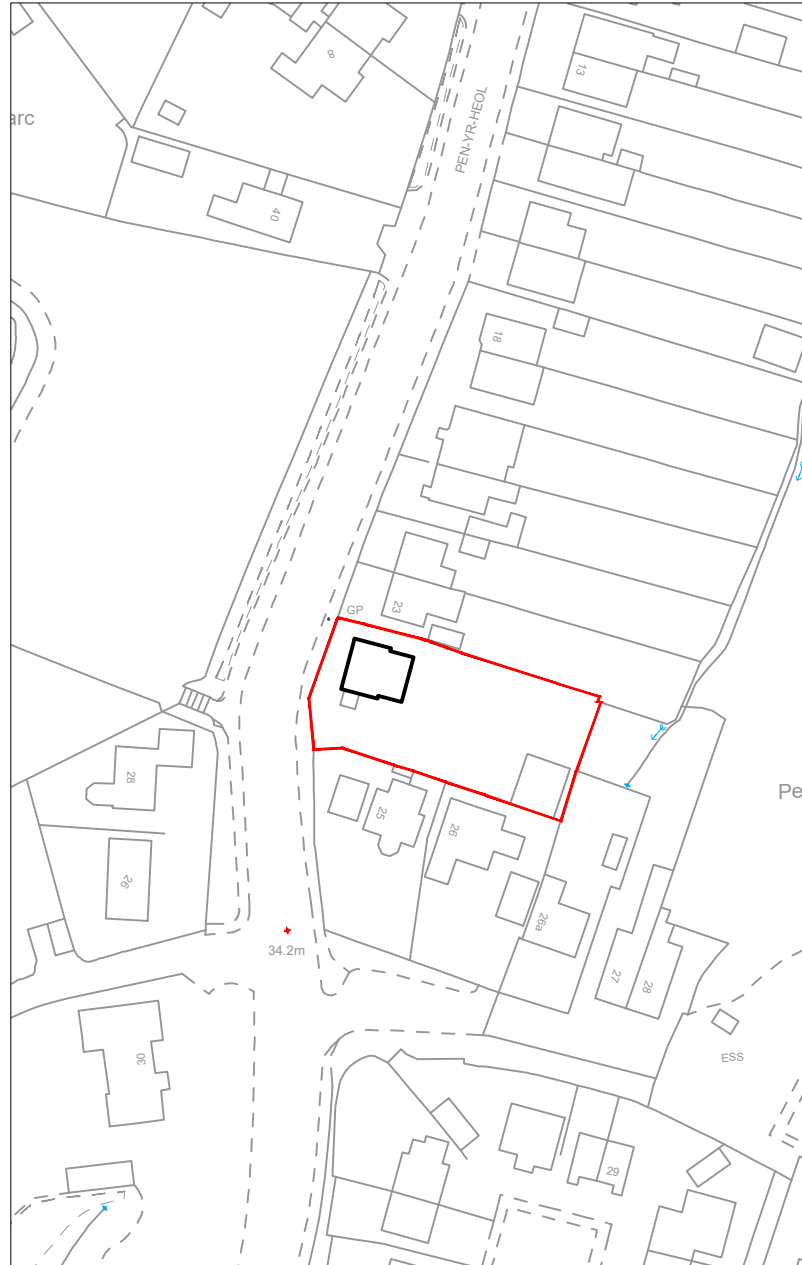

Reproduced from an Ordnance Survey map with the permission of the
Controller of Her Majesty's Stationary Office.
©Crown Copyright and database rights 2017 OS 100019980



SITE LOCATION PLAN
Scale 1:1250



Client:

Mr & Mrs
Smith

Job Title:

24 Pen Yr Heol,
Skewen,
Neath.

NOTES:

1. Do not scale from this drawing take figured dimensions only.
2. Dimensions are in millimeters unless otherwise stated.
3. All dimensions to be checked on site.

STAGE:

P L A N N I N G

Drawing Title:

Block Plan

Drawing No: 400

Drawn By: MM

Date: Apr 20

Checked By: MM

Scale: 1:1250@a4

Revision: