




Reproduced from an Ordnance Survey map with the permission of the
 Controller of Her Majesty's Stationary Office.
 ©Crown Copyright and database rights 2017 OS 100019980

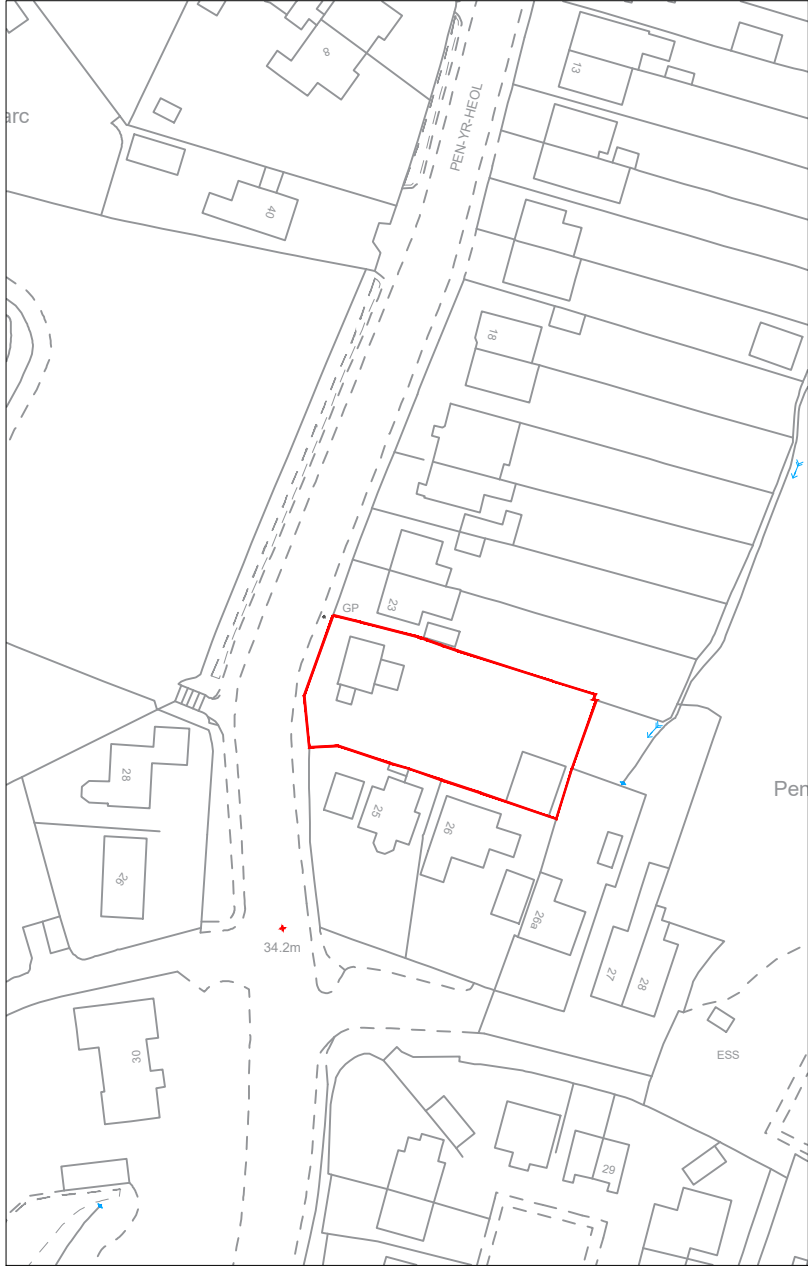

SITE LOCATION PLAN
 Scale 1:1250

	Client: Mr & Mrs Smith	Job Title: 24 Pen Yr Heol, Skewen, Neath.	NOTES: 1. Do not scale from this drawing take figured dimensions only. 2. Dimensions are in millimeters unless otherwise stated. 3. All dimensions to be checked on site. STAGE: PLANNING	Drawing Title: Location Plan	
				Drawing No: 100	Drawn By: MM
				Date: Apr 20	Checked By: MM
				Scale: 1:1250@A4	Revision: