




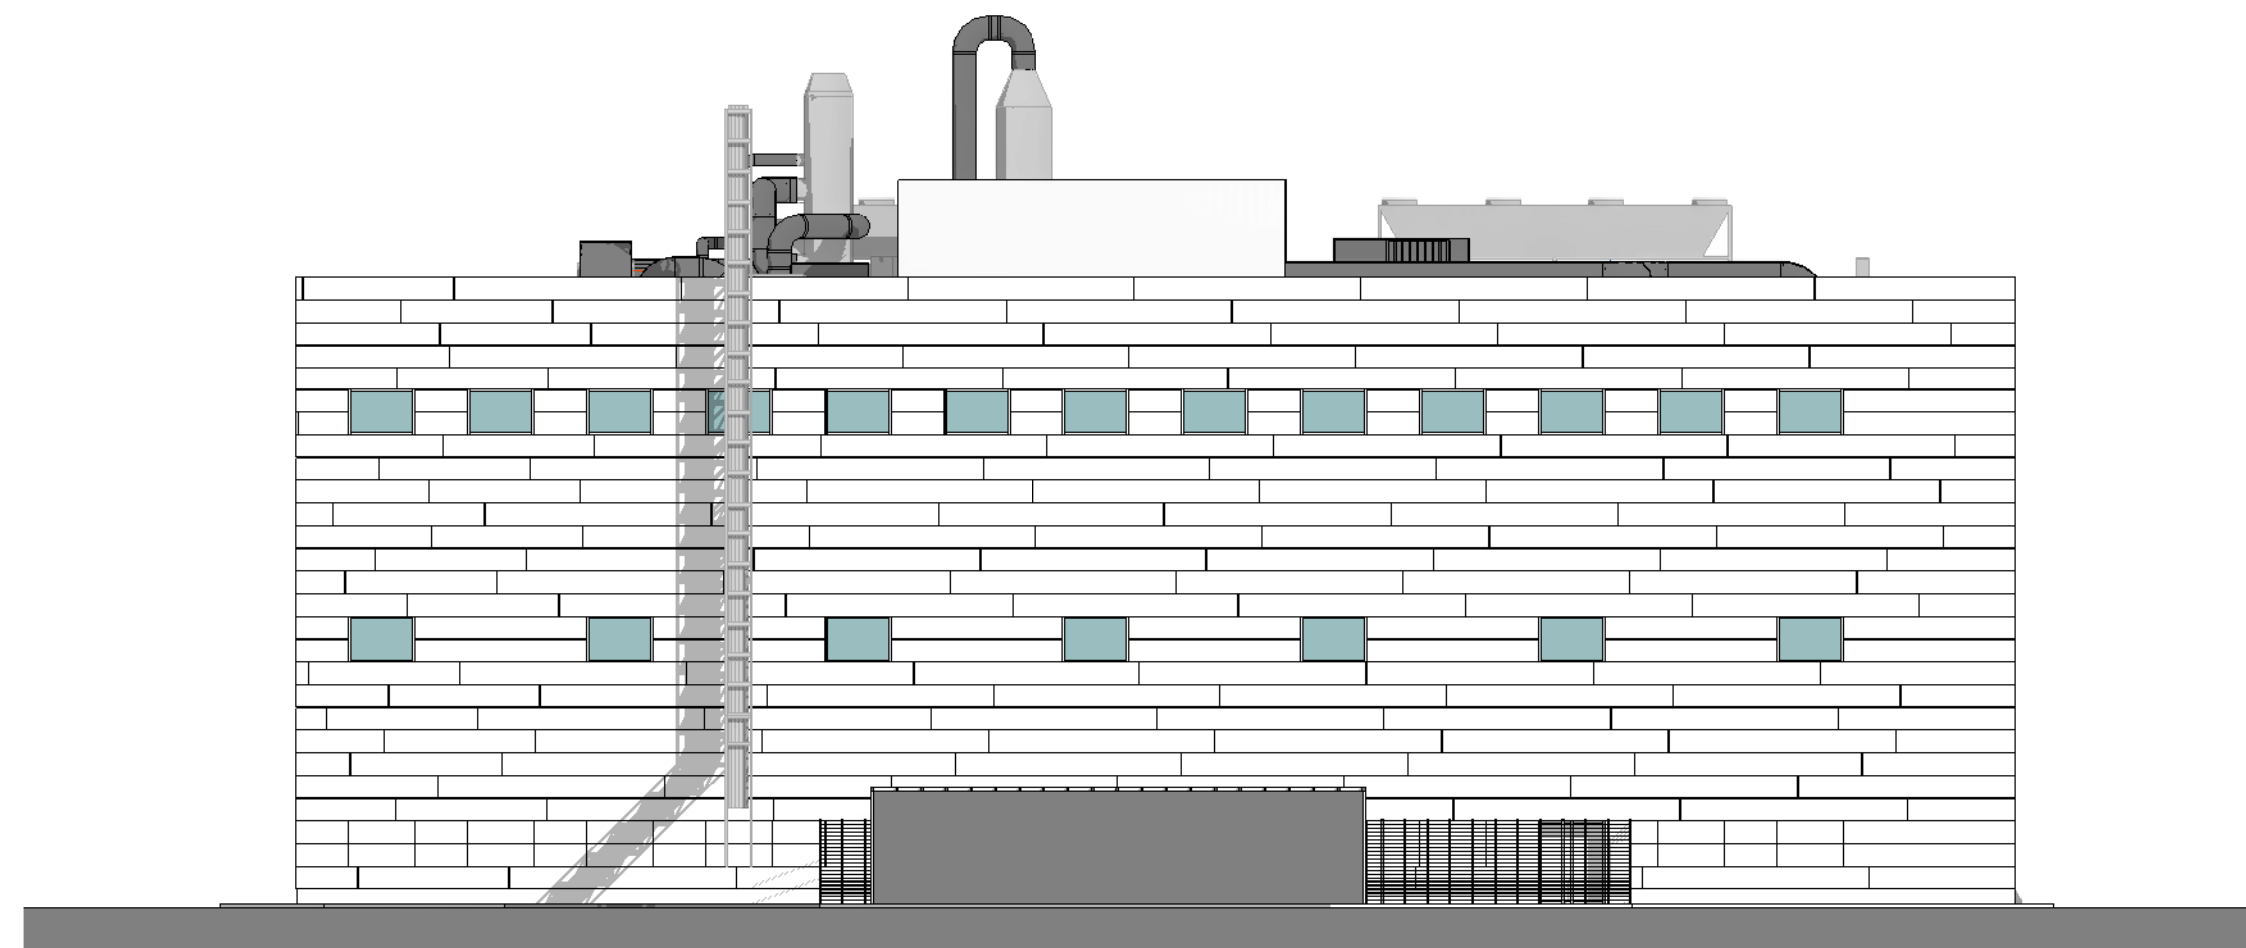


East Presentation Elevation
1 : 200

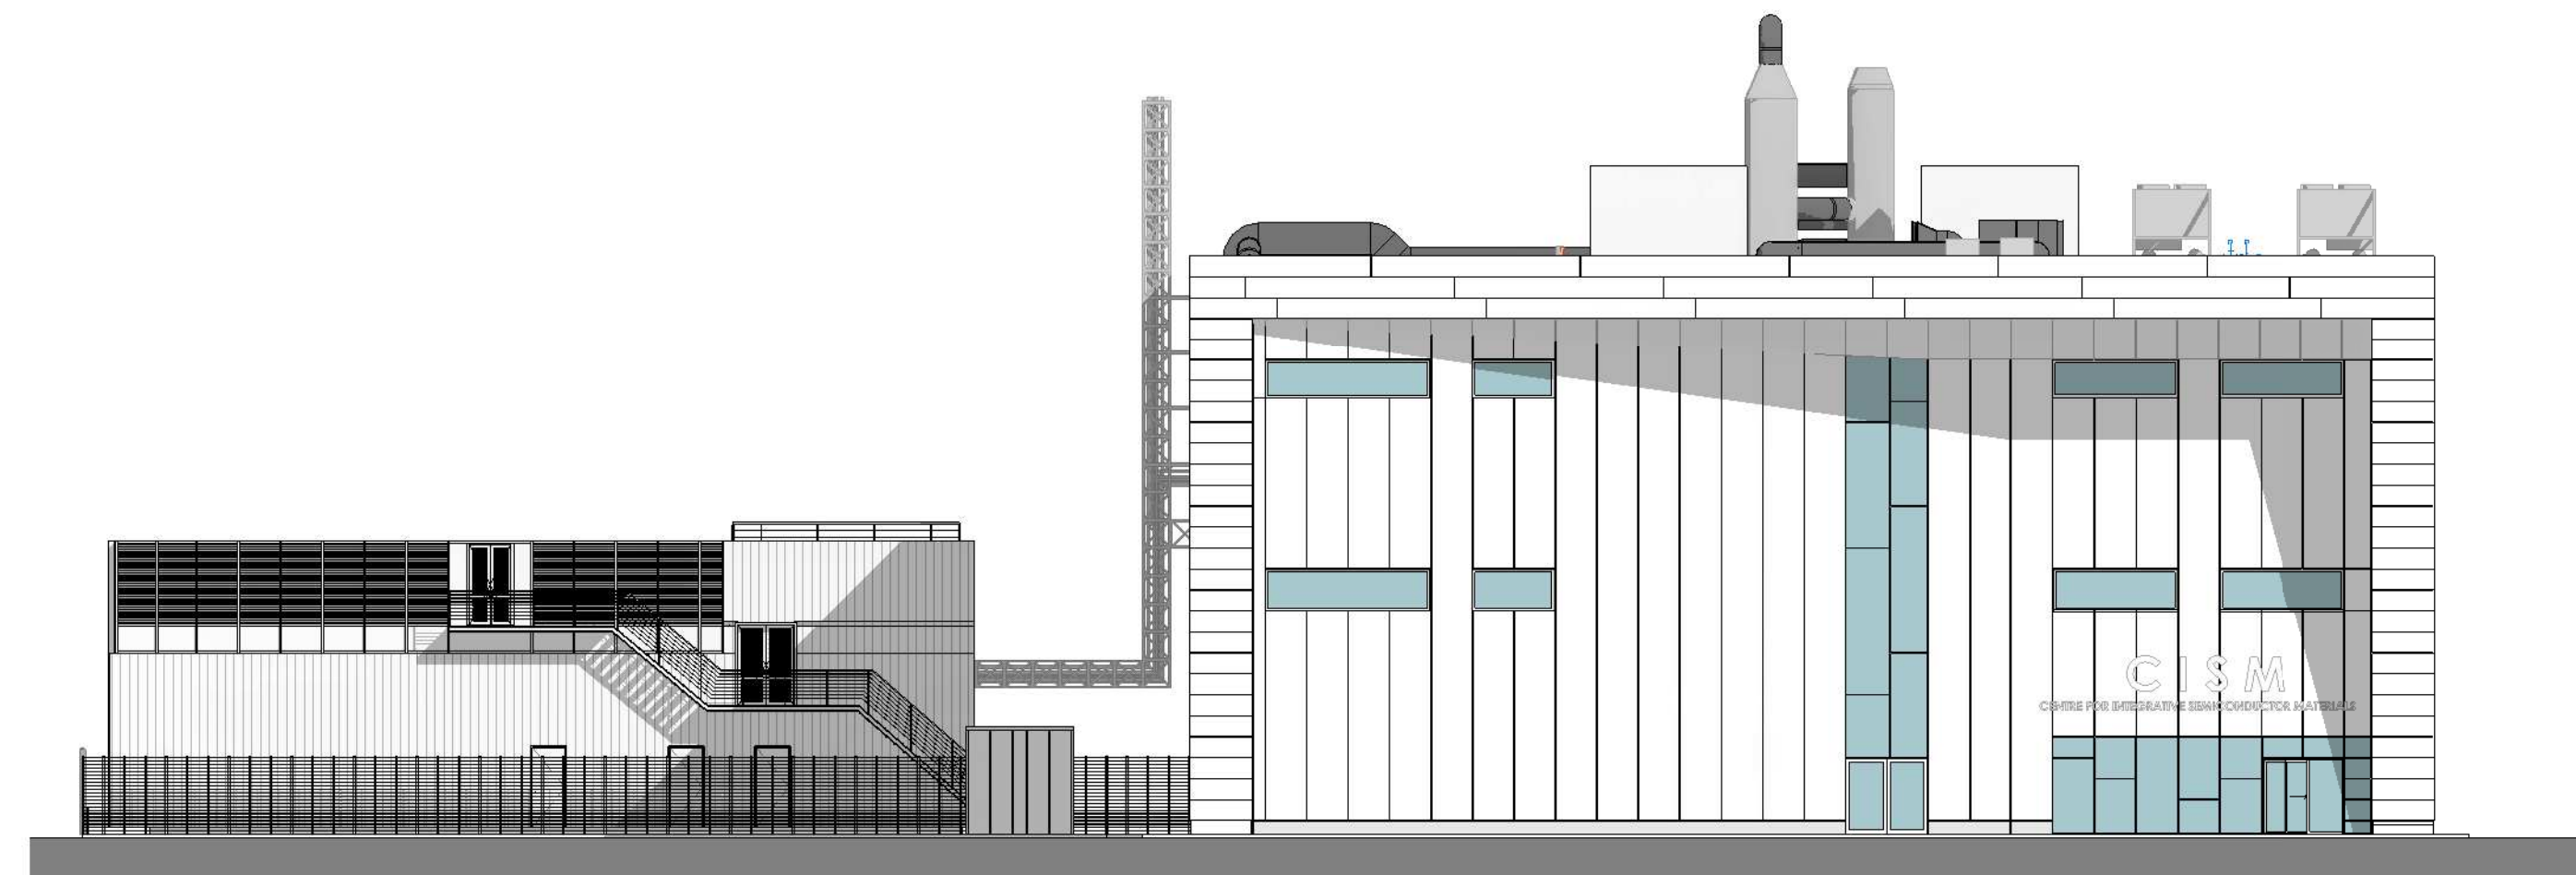

North Presentation Elevation
1 : 200

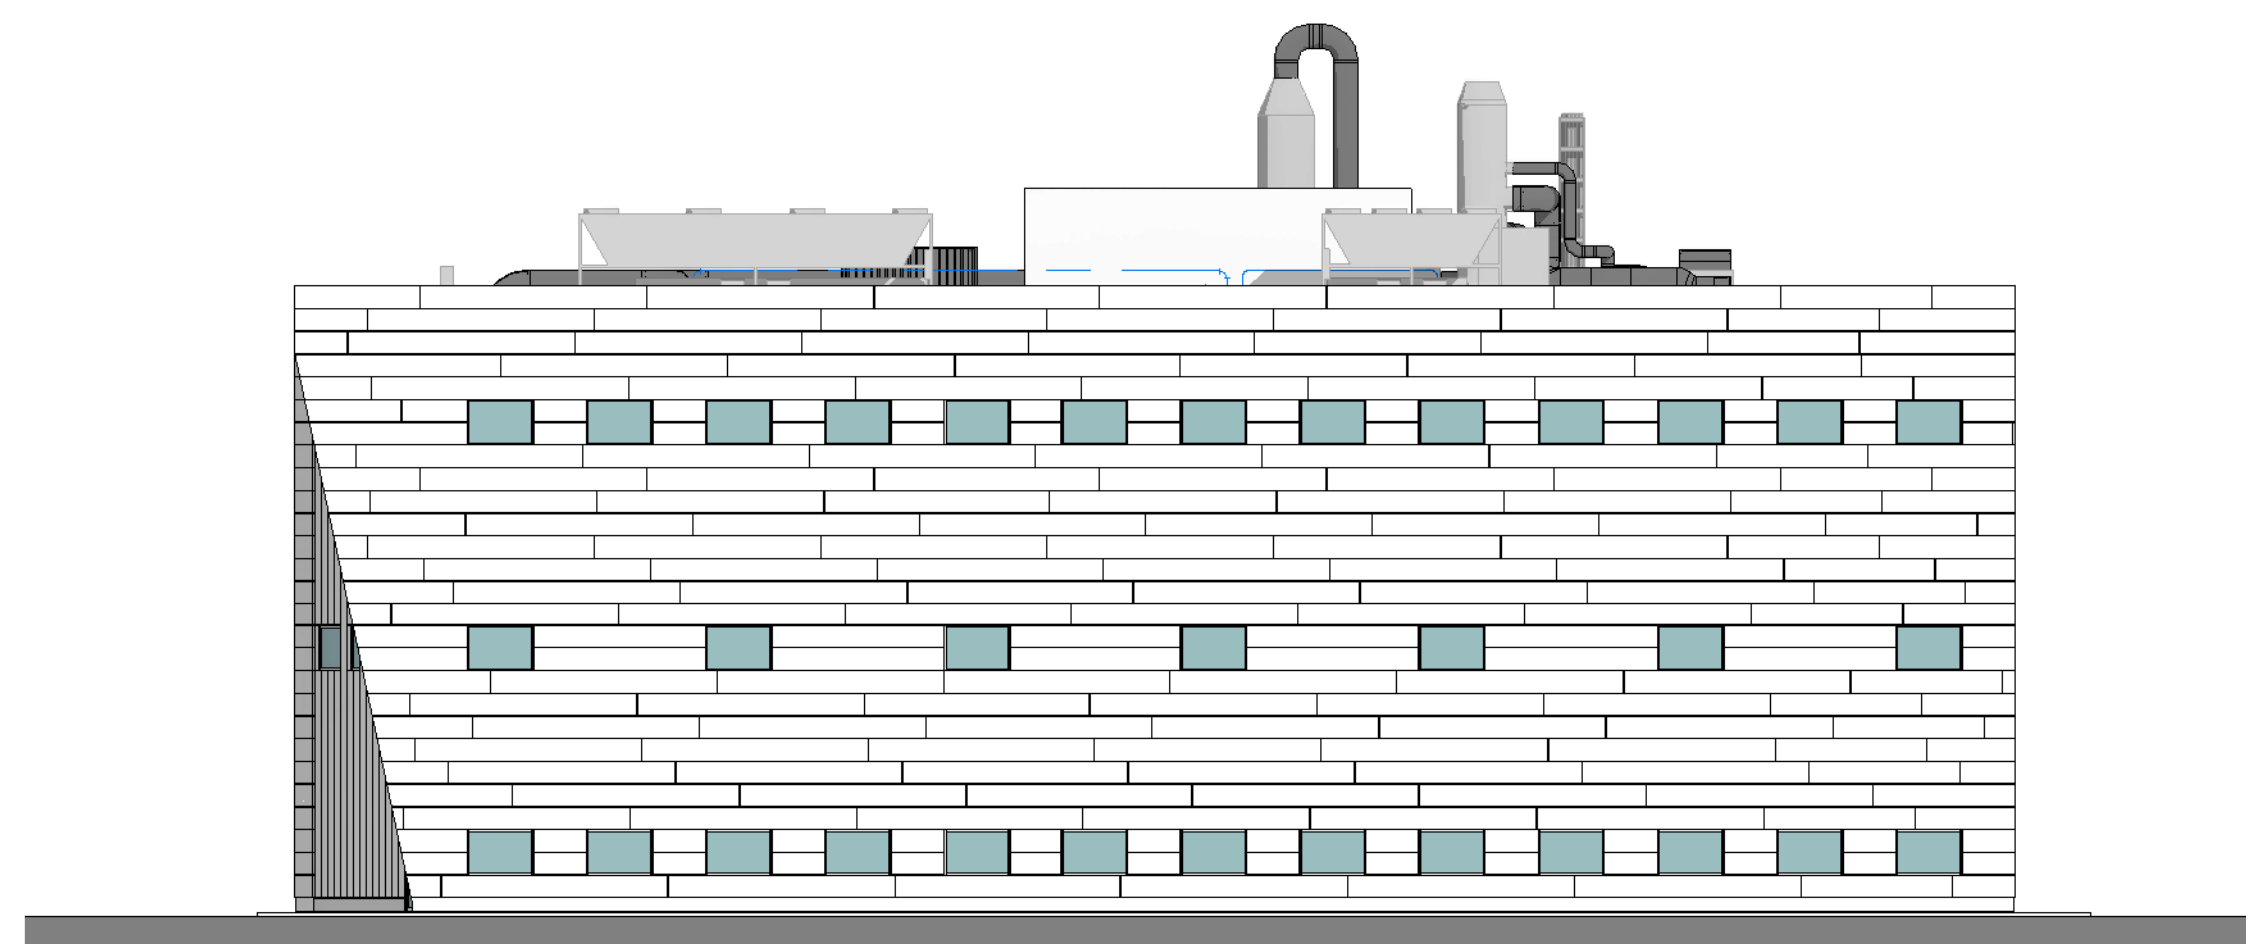

West Presentation Elevation
1 : 200

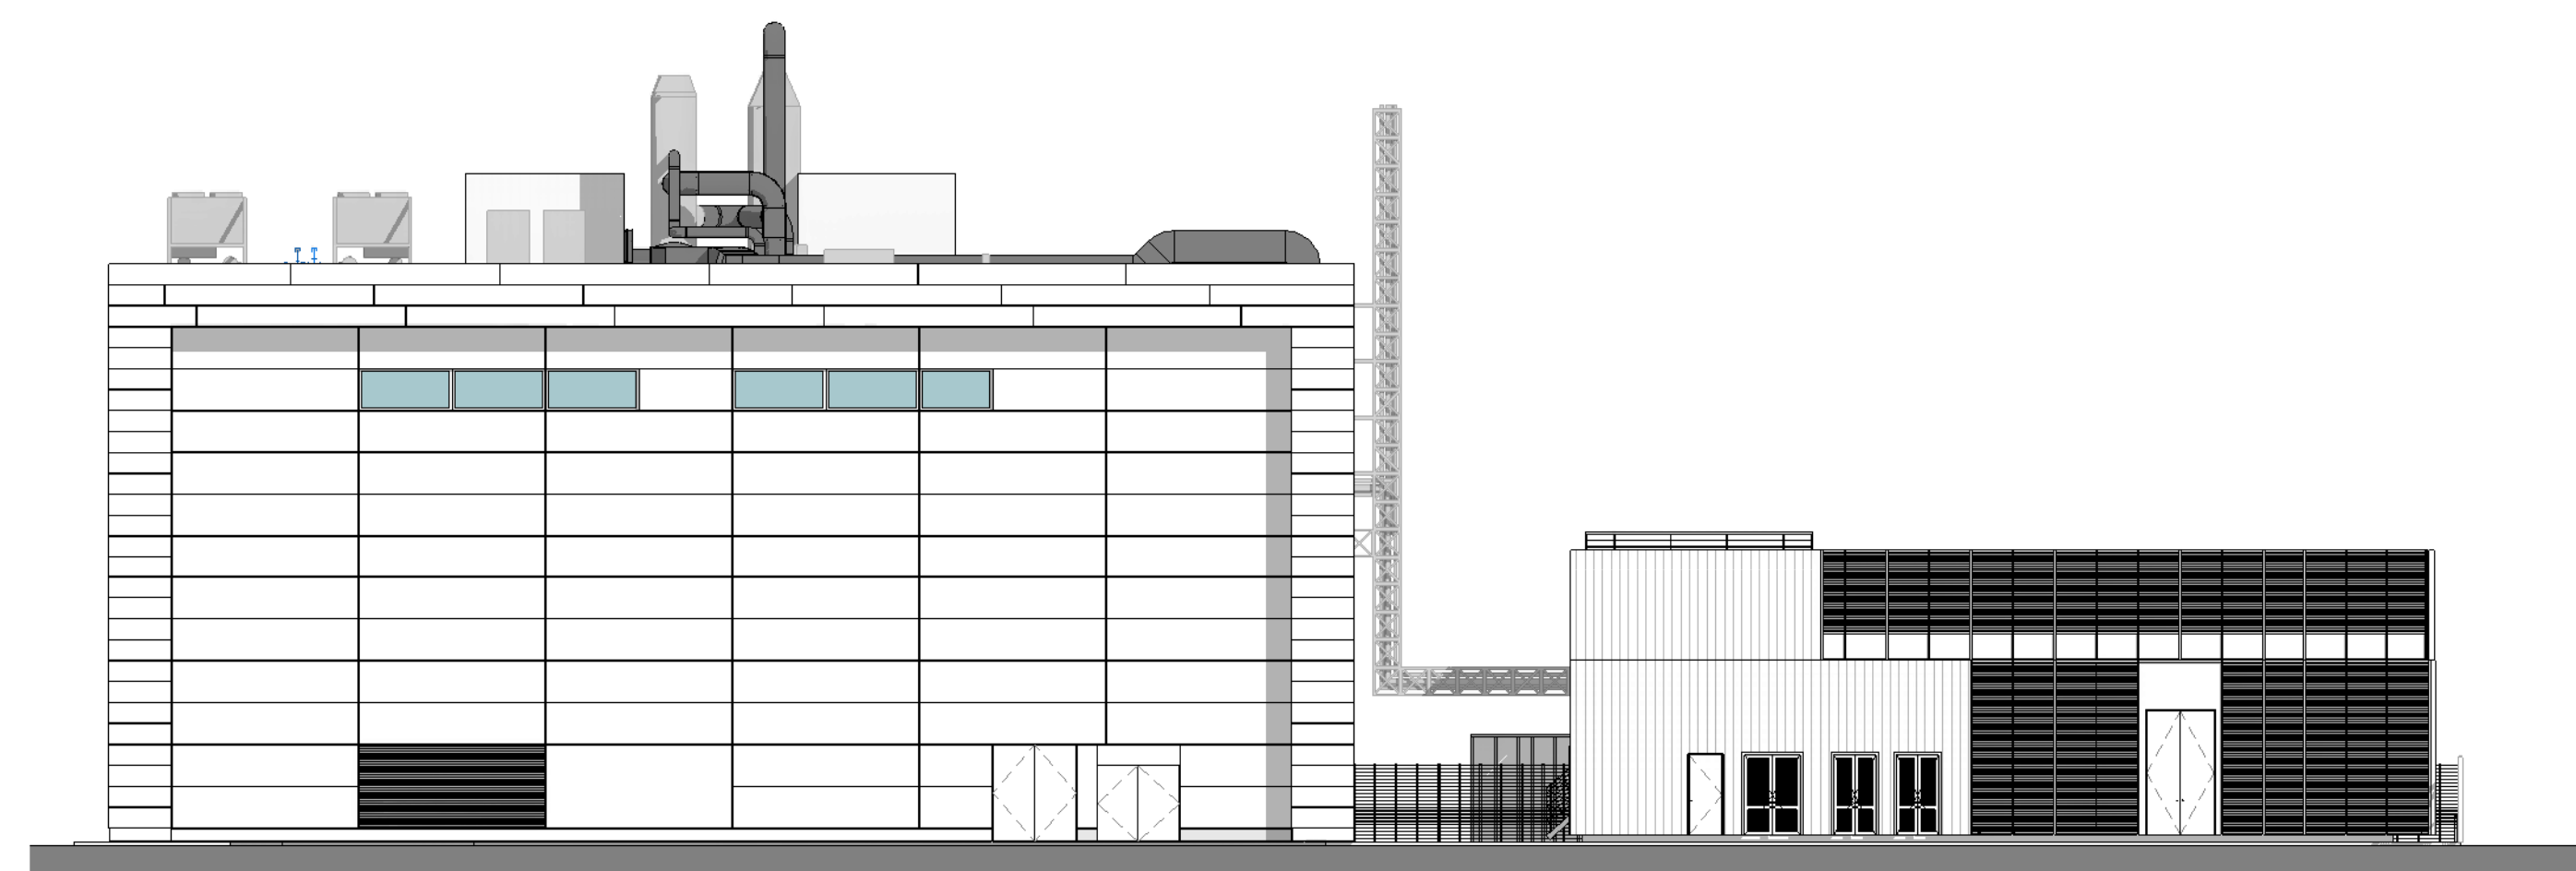

South Presentation Elevation
1 : 200