




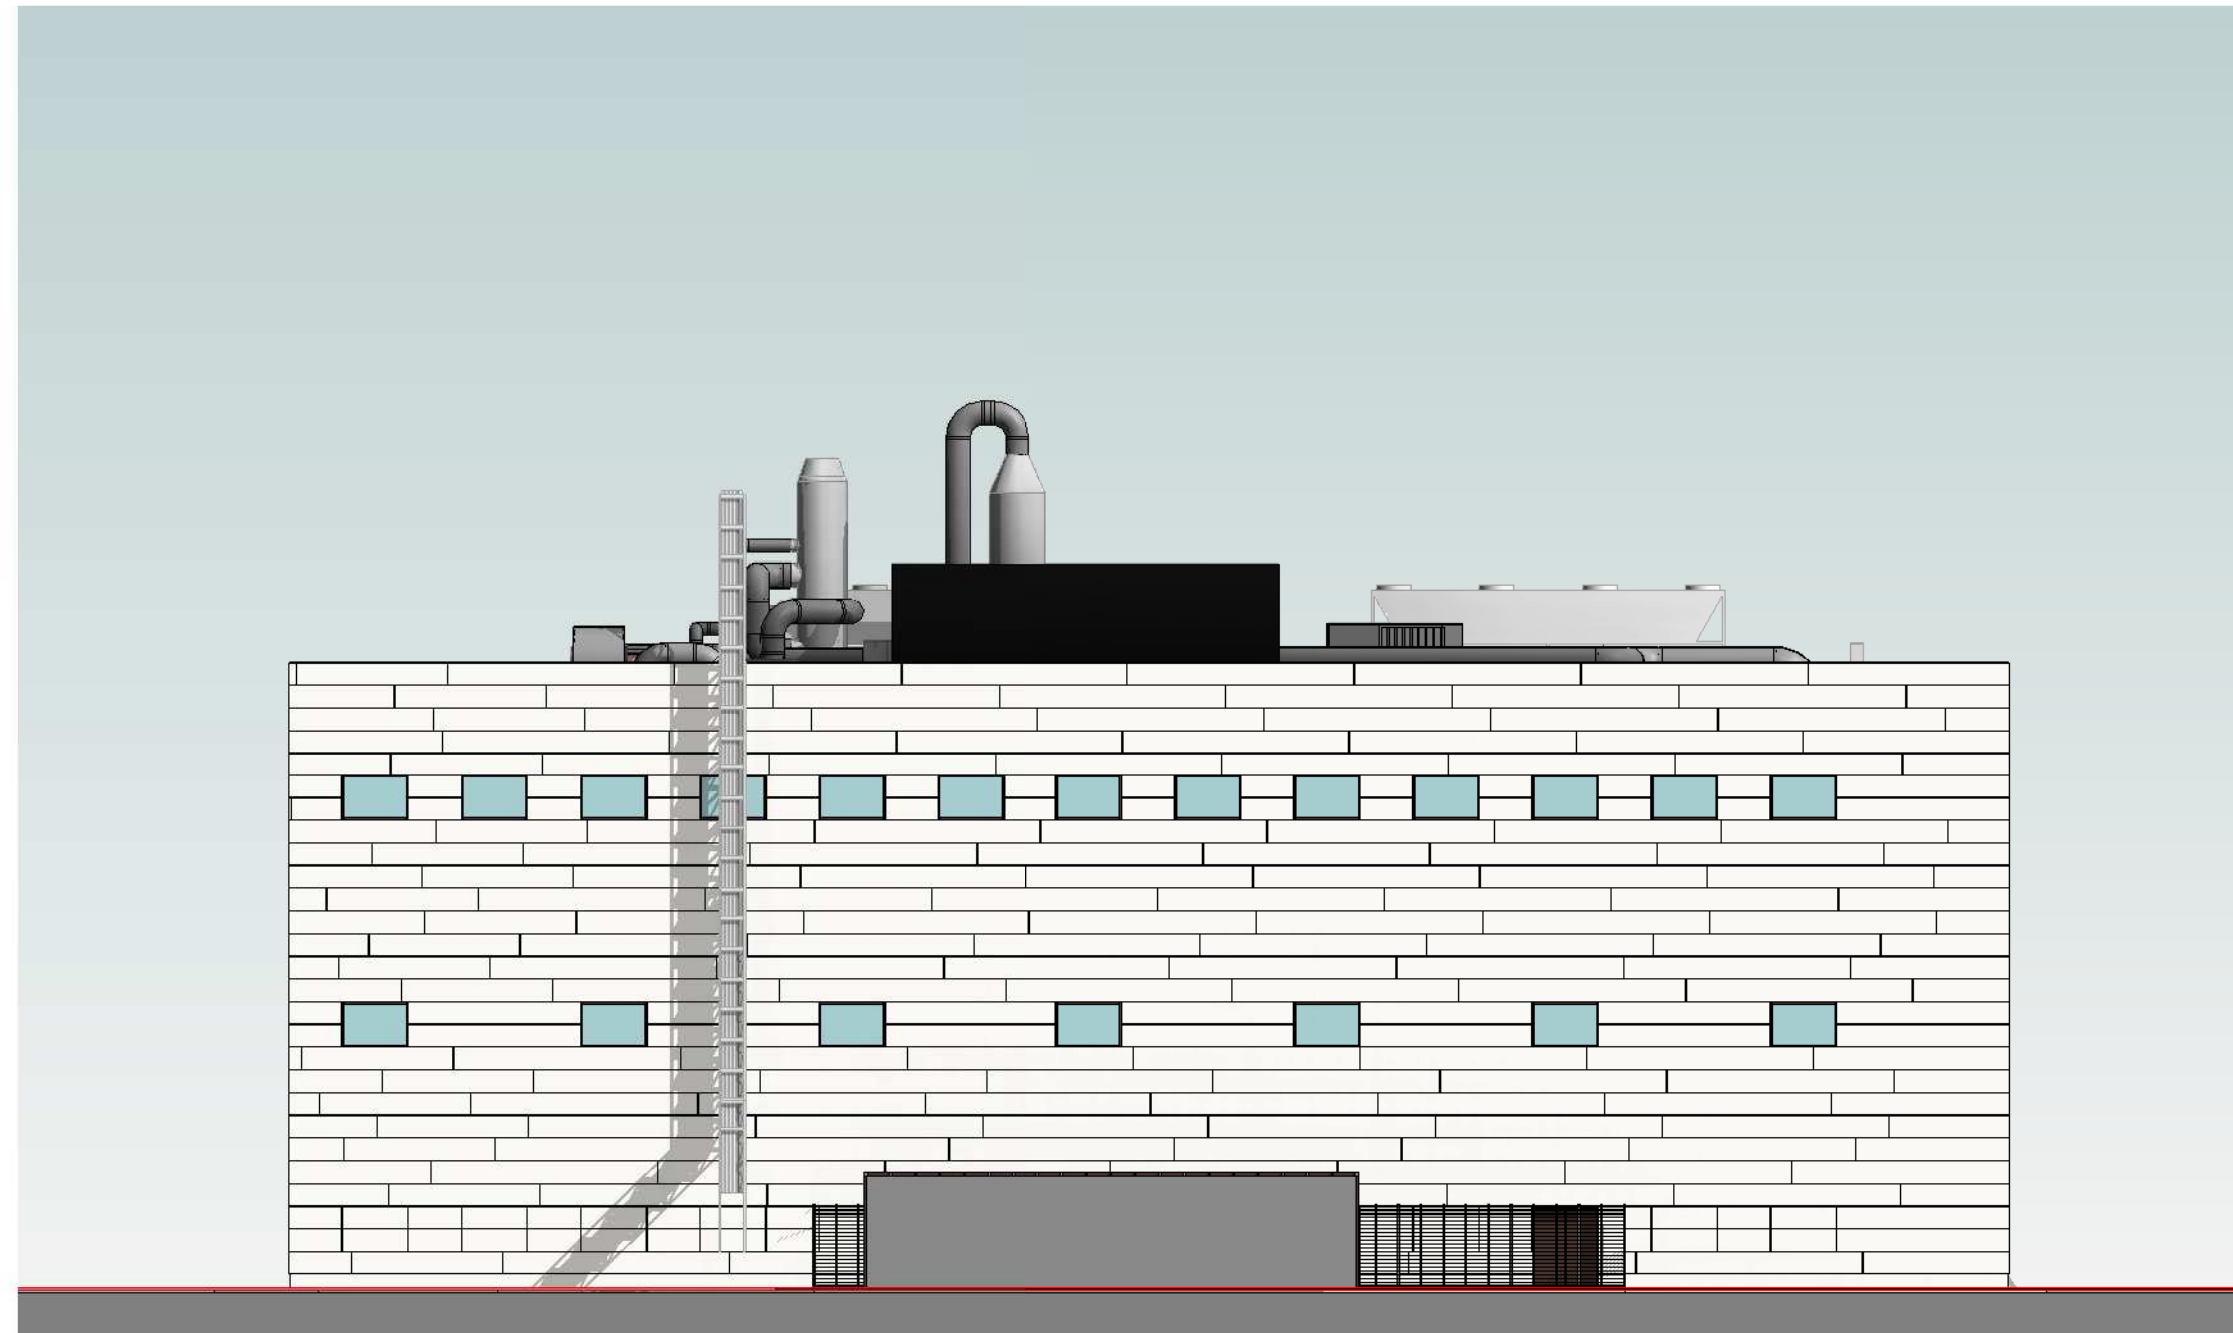


East Elevation Colour
1 : 200

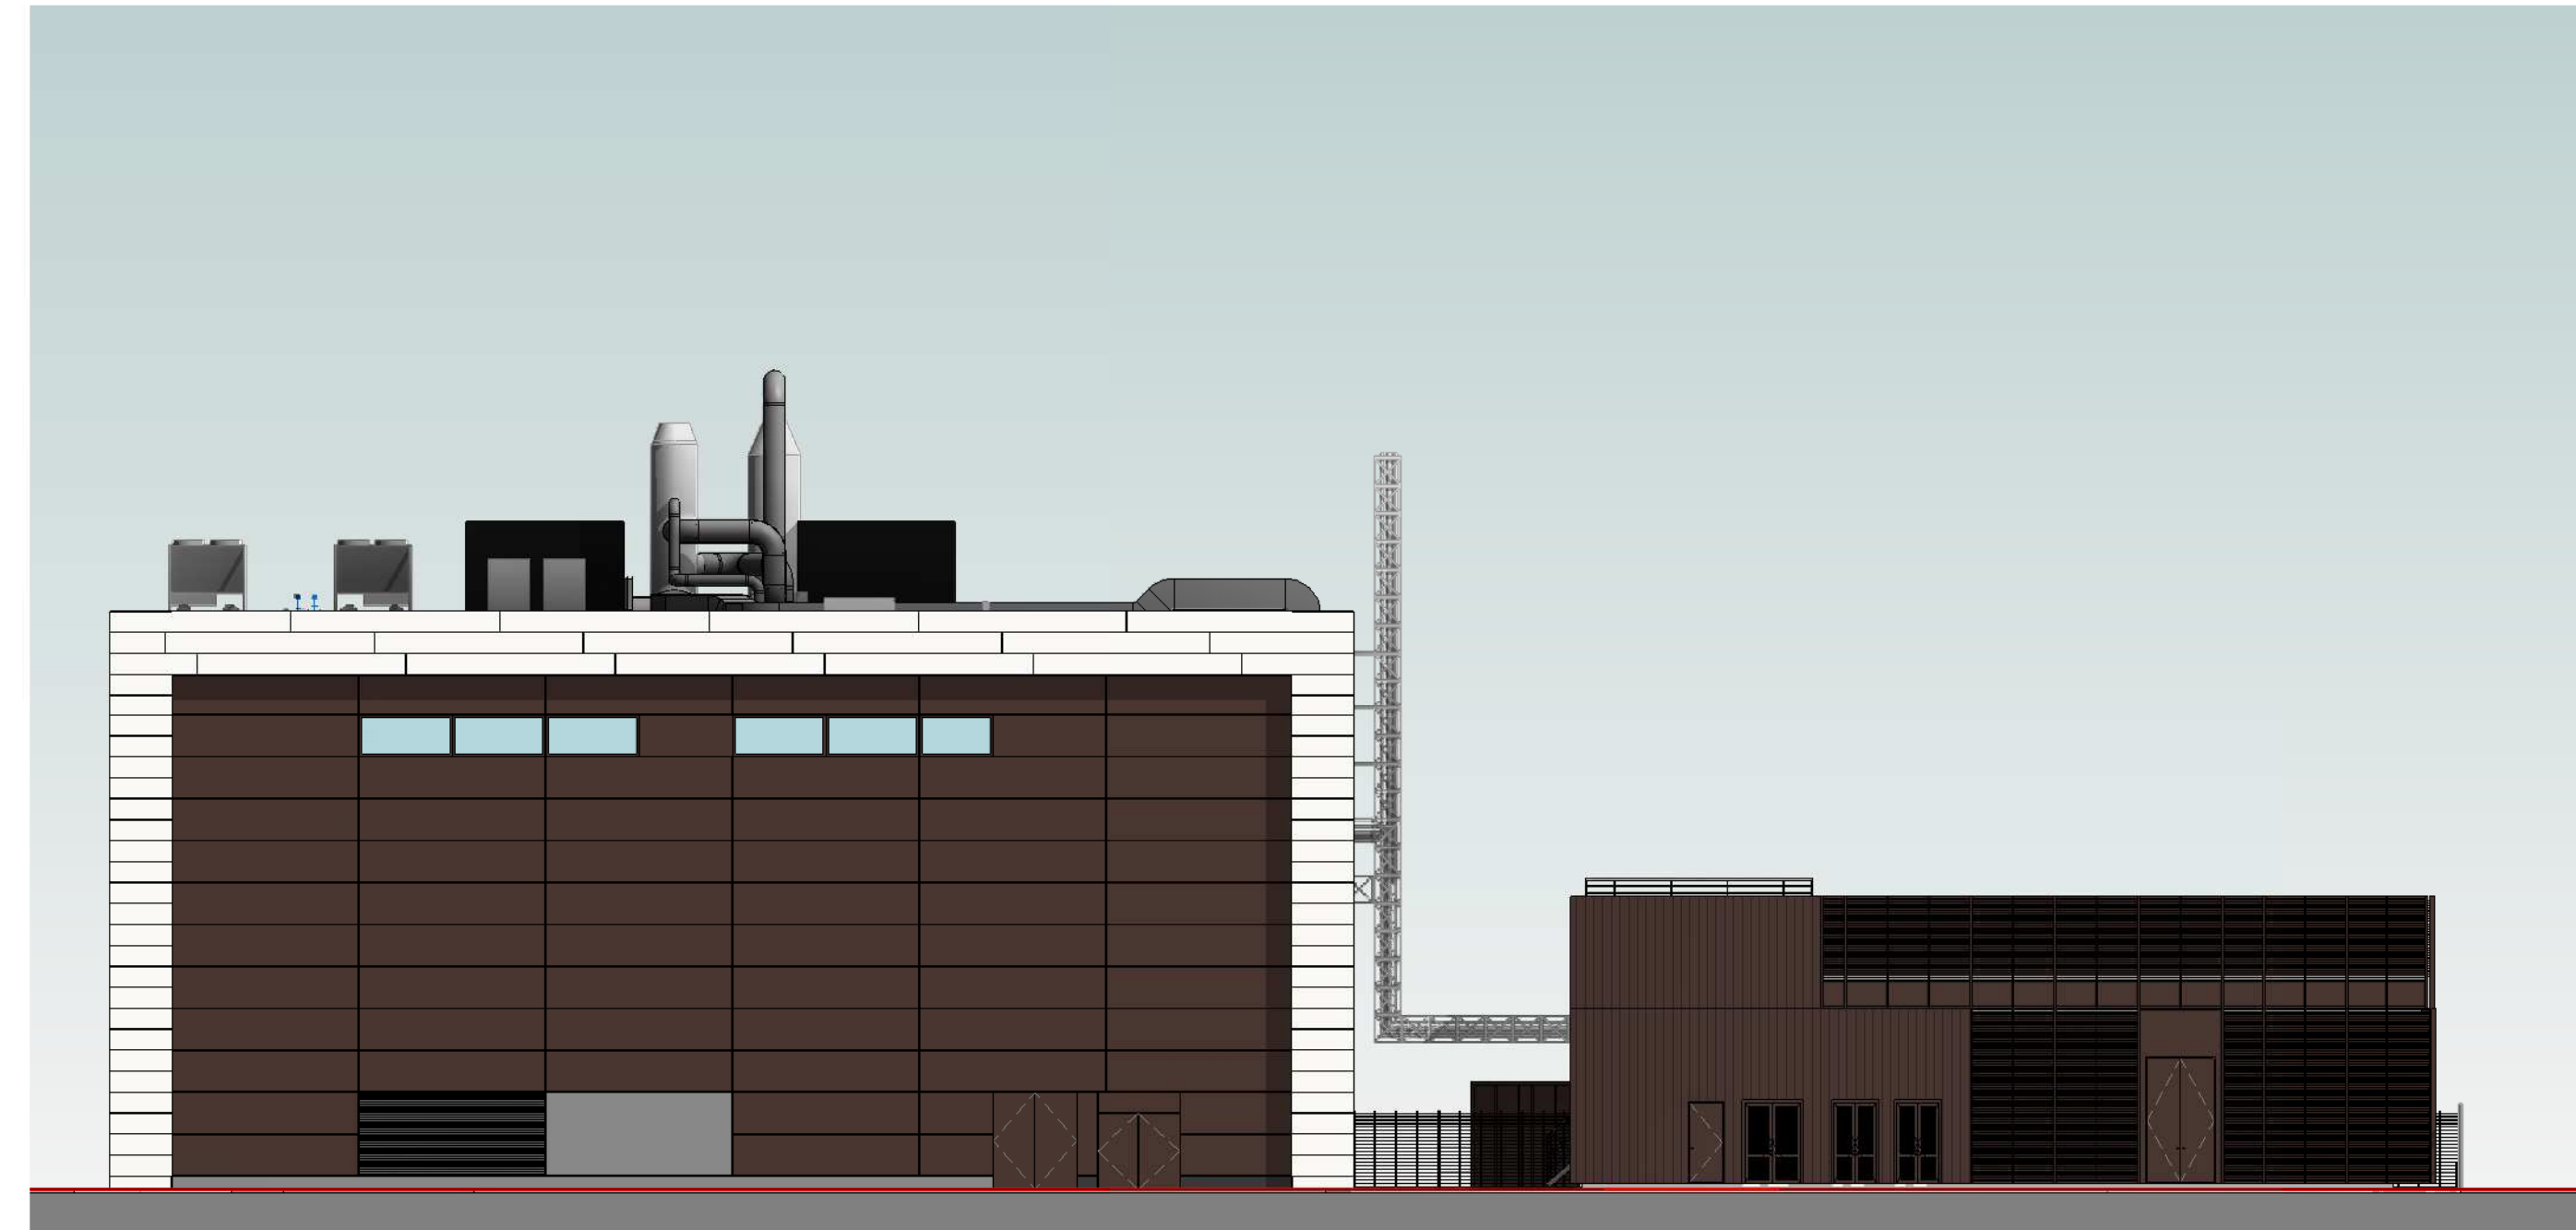

South Elevation Colour
1 : 200

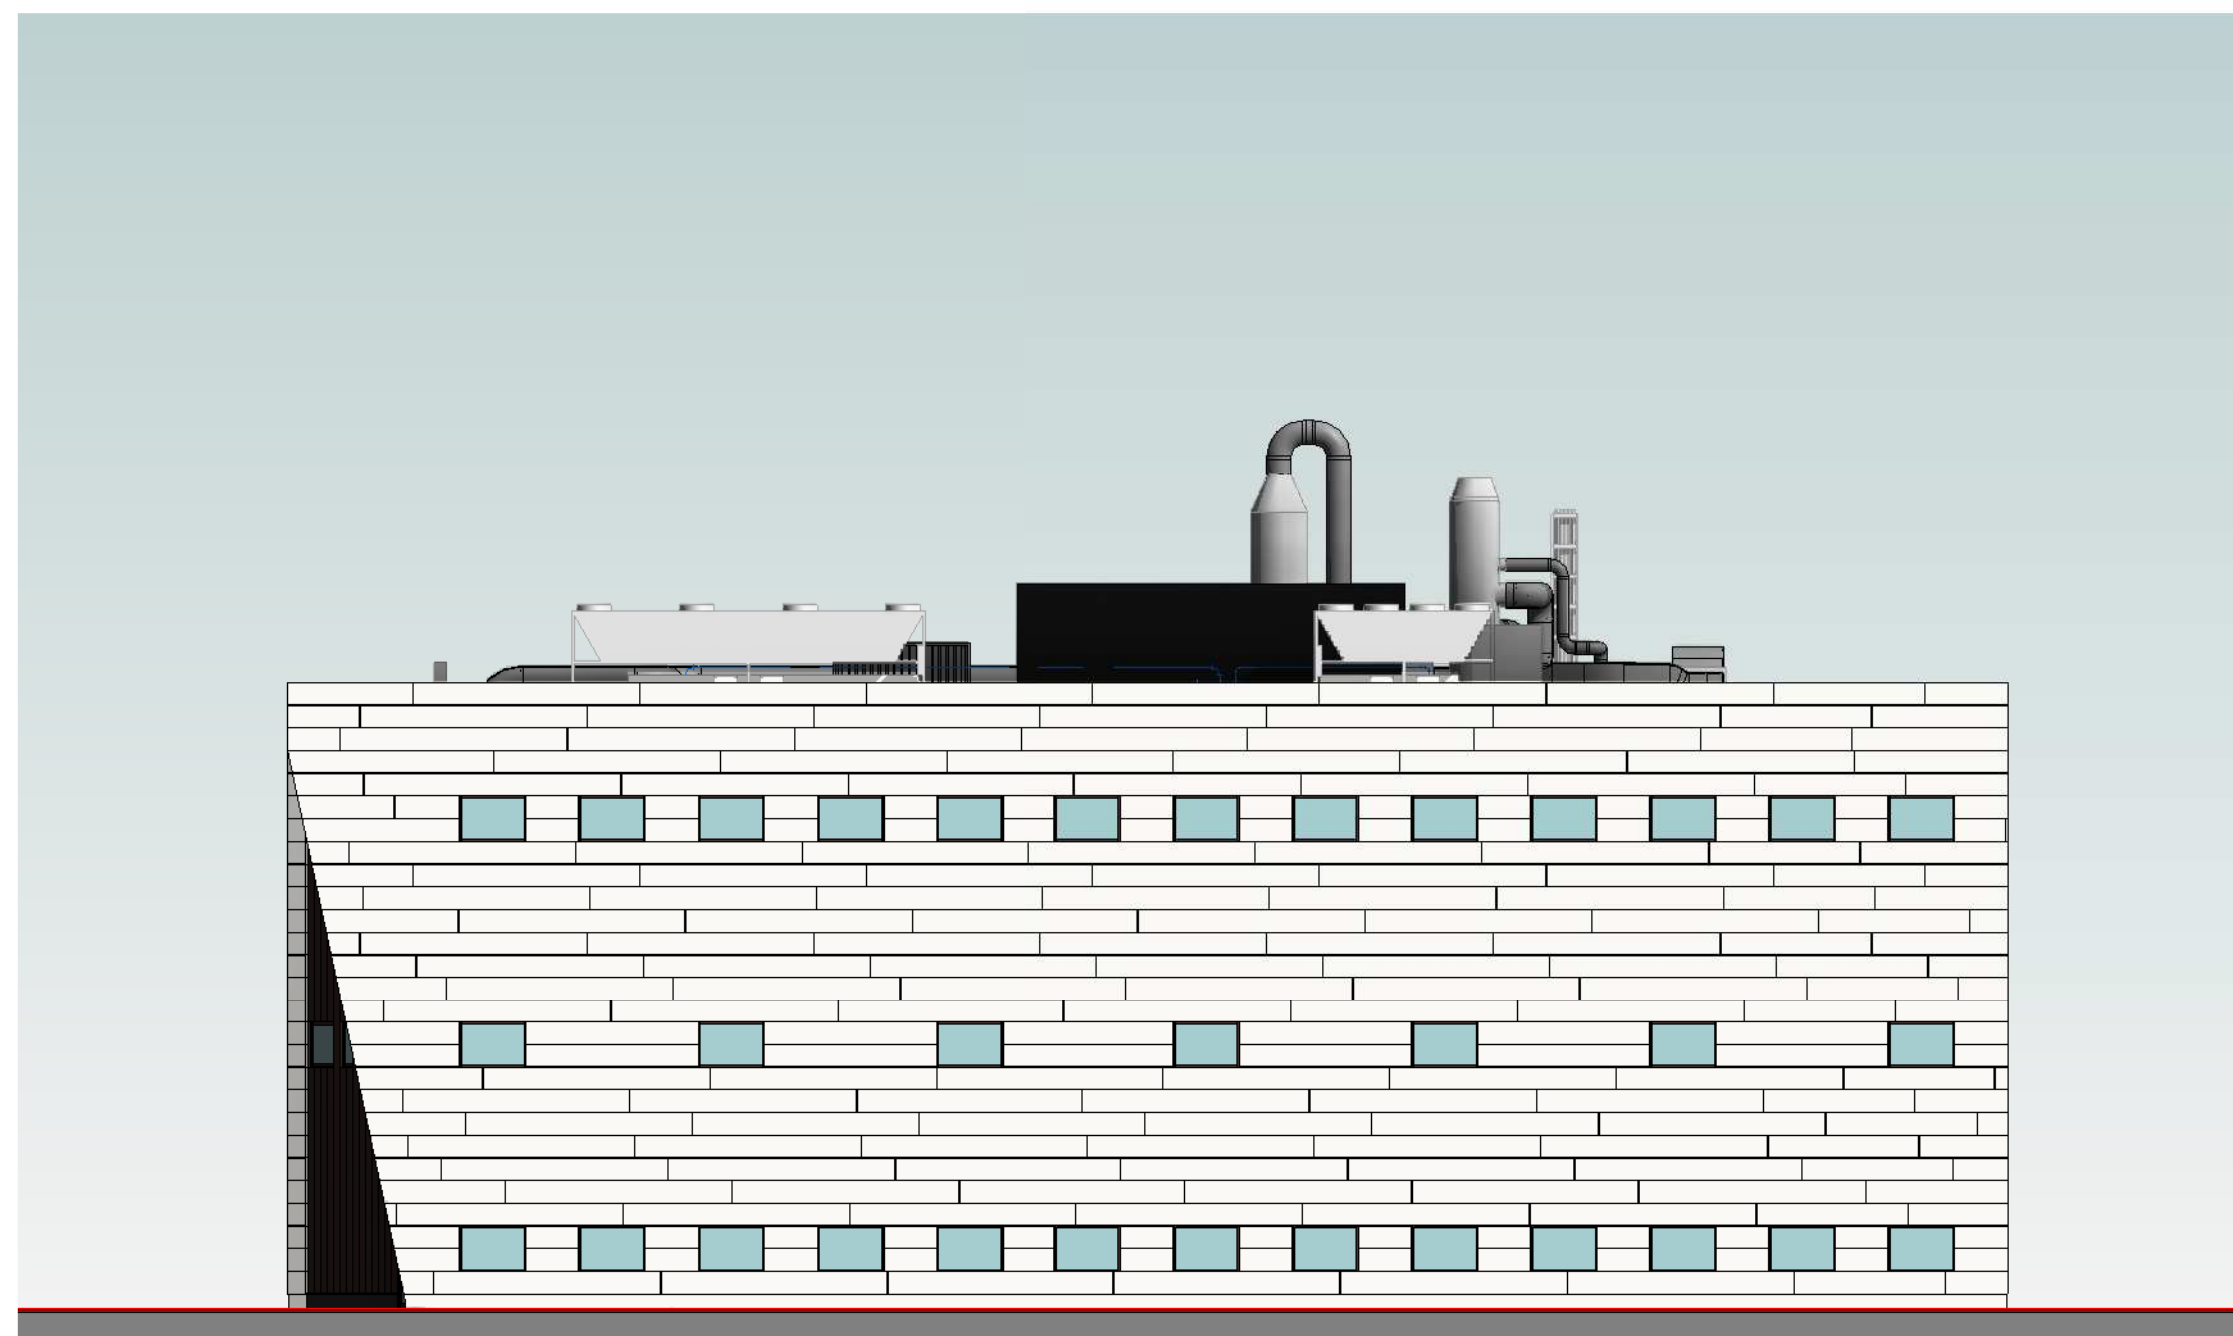

West Elevation Colour
1 : 200

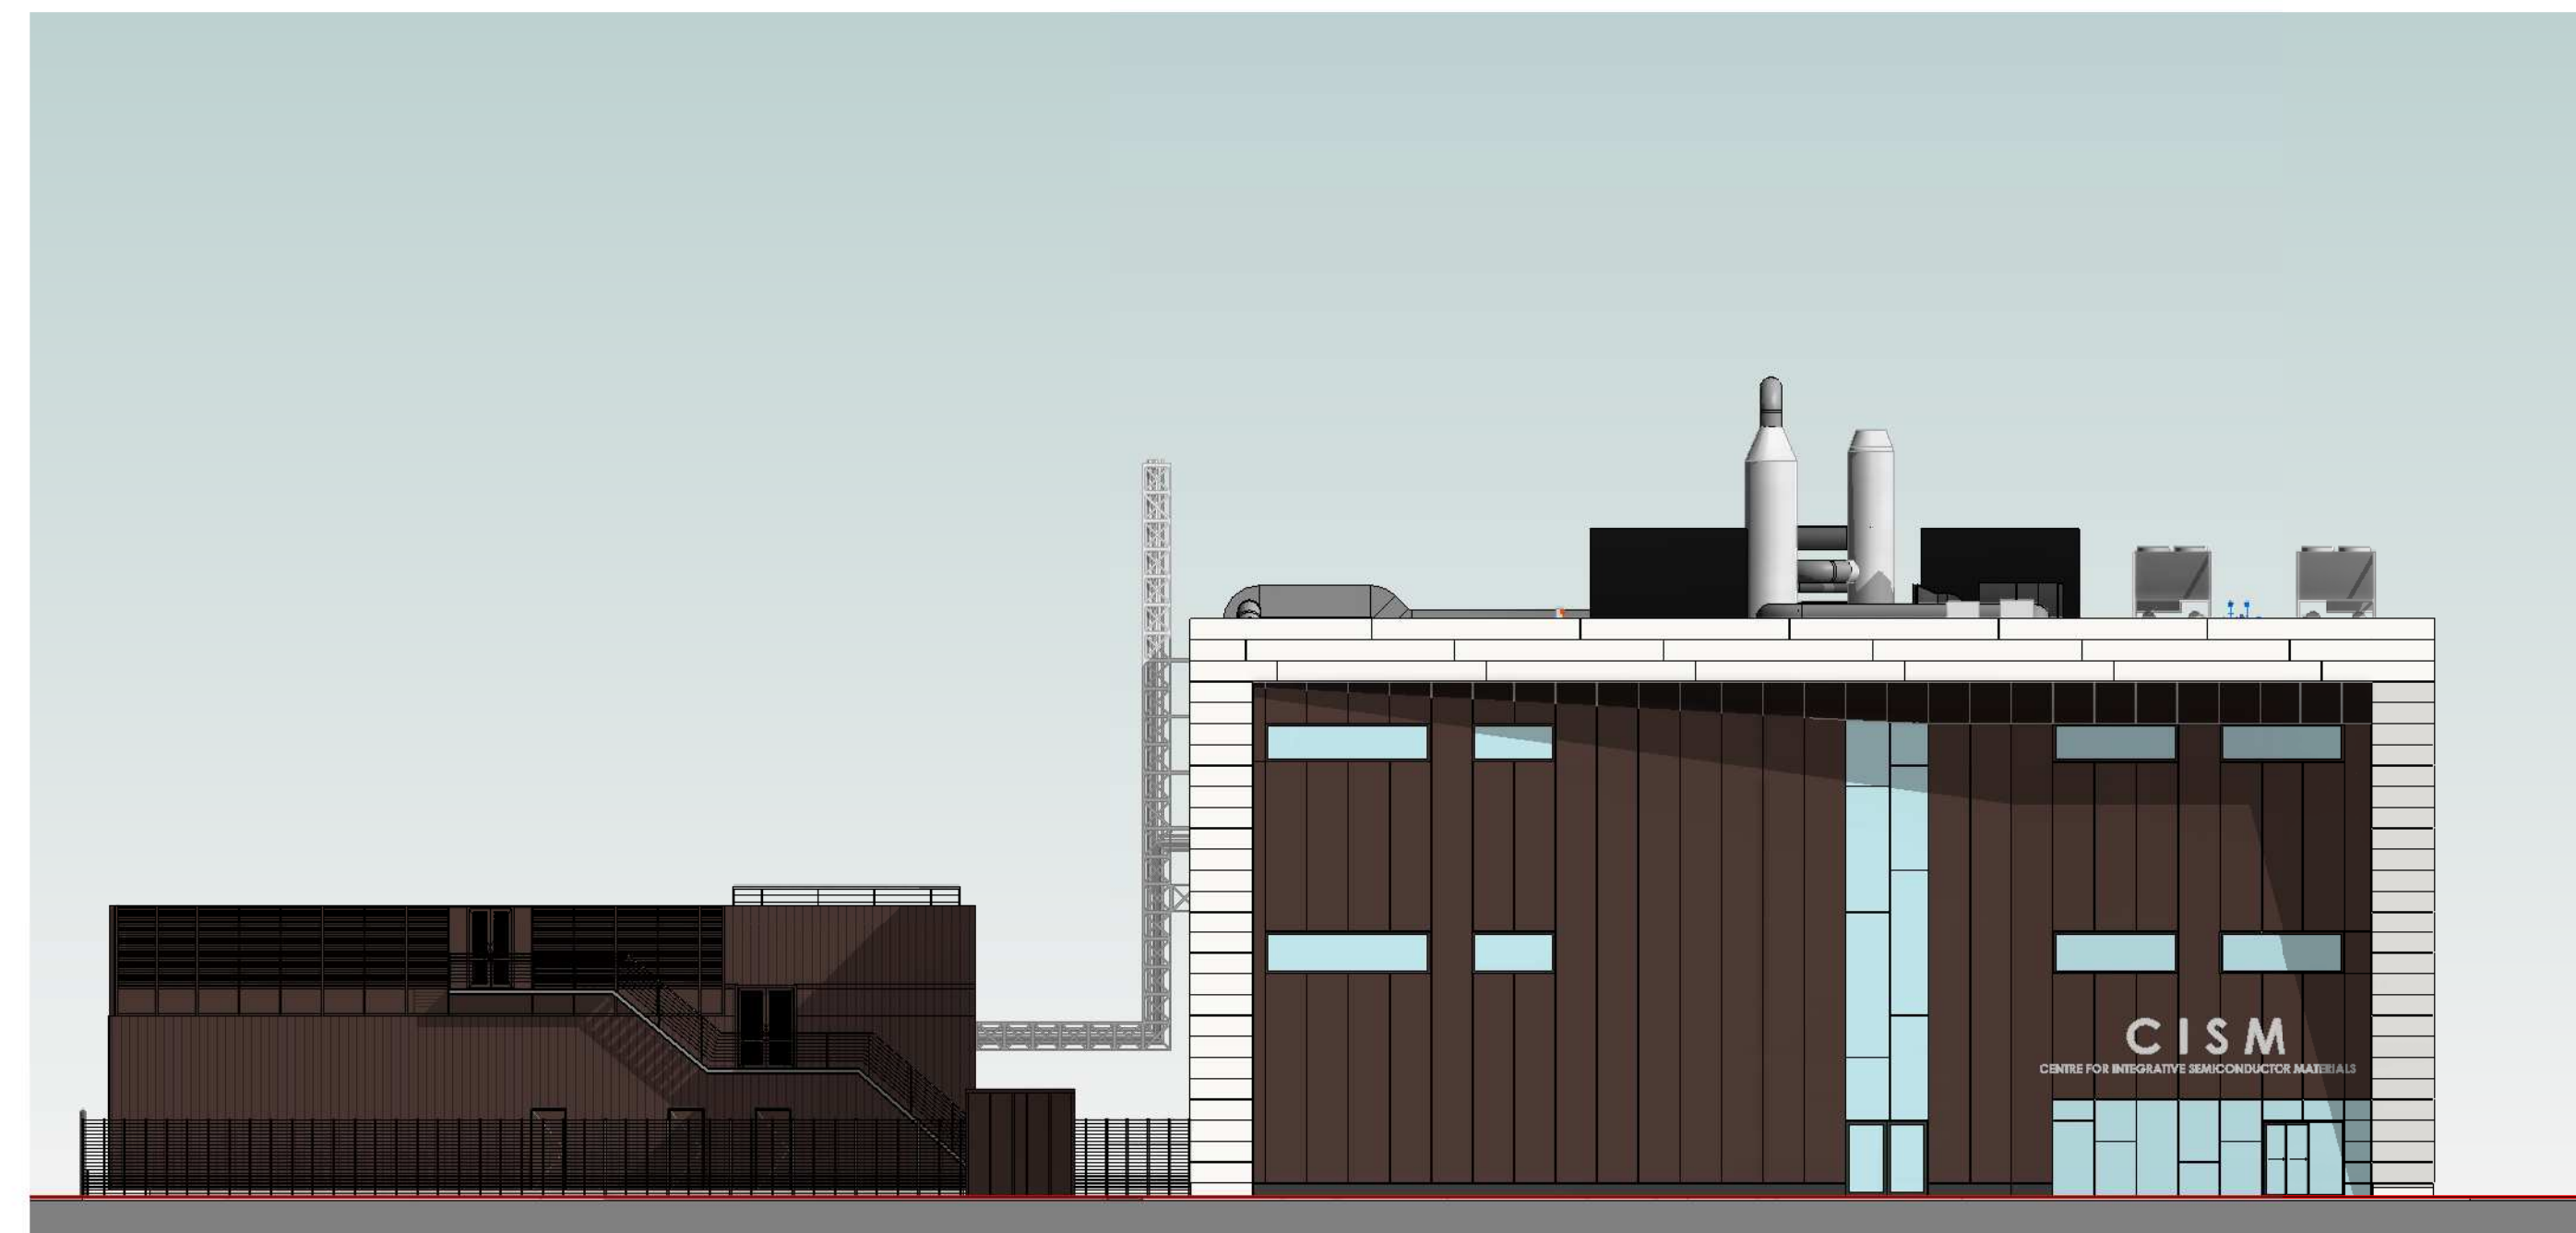

North Elevation Colour
1 : 200