



Site Section AA
1 : 300

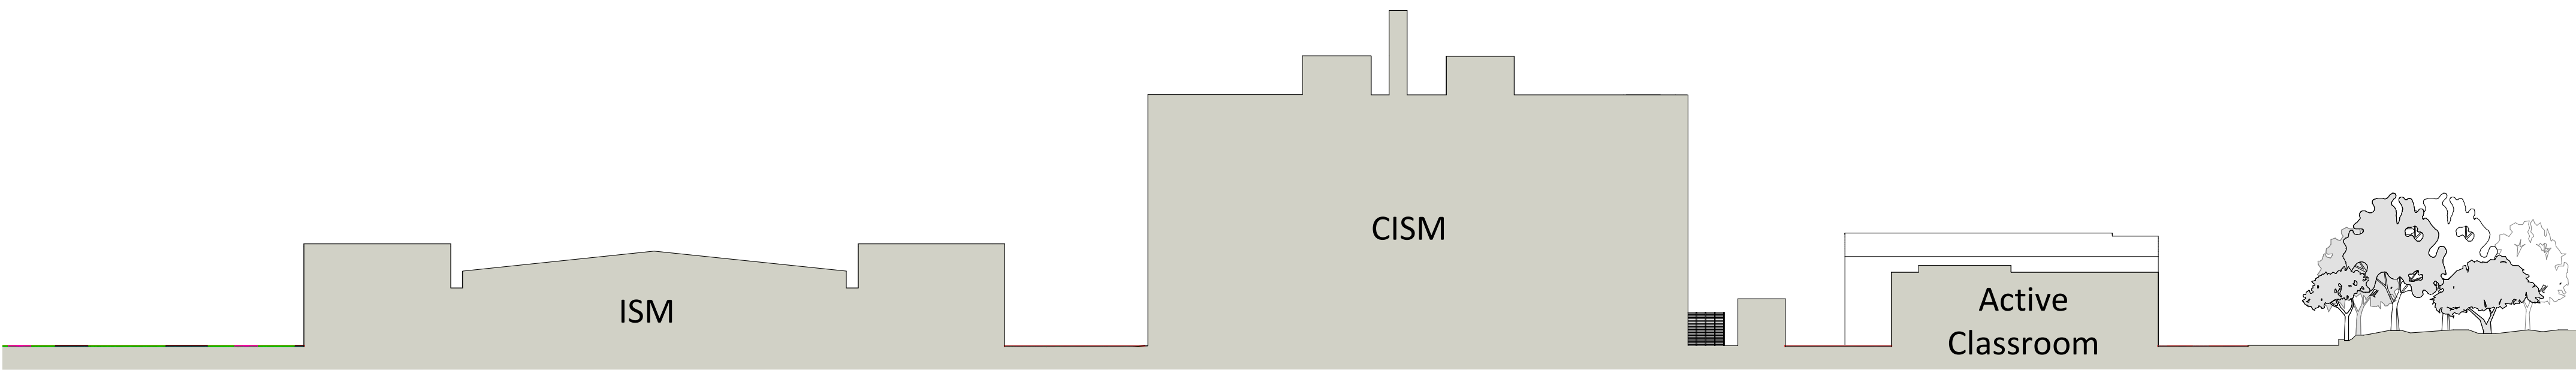

Site Section BB
1 : 300

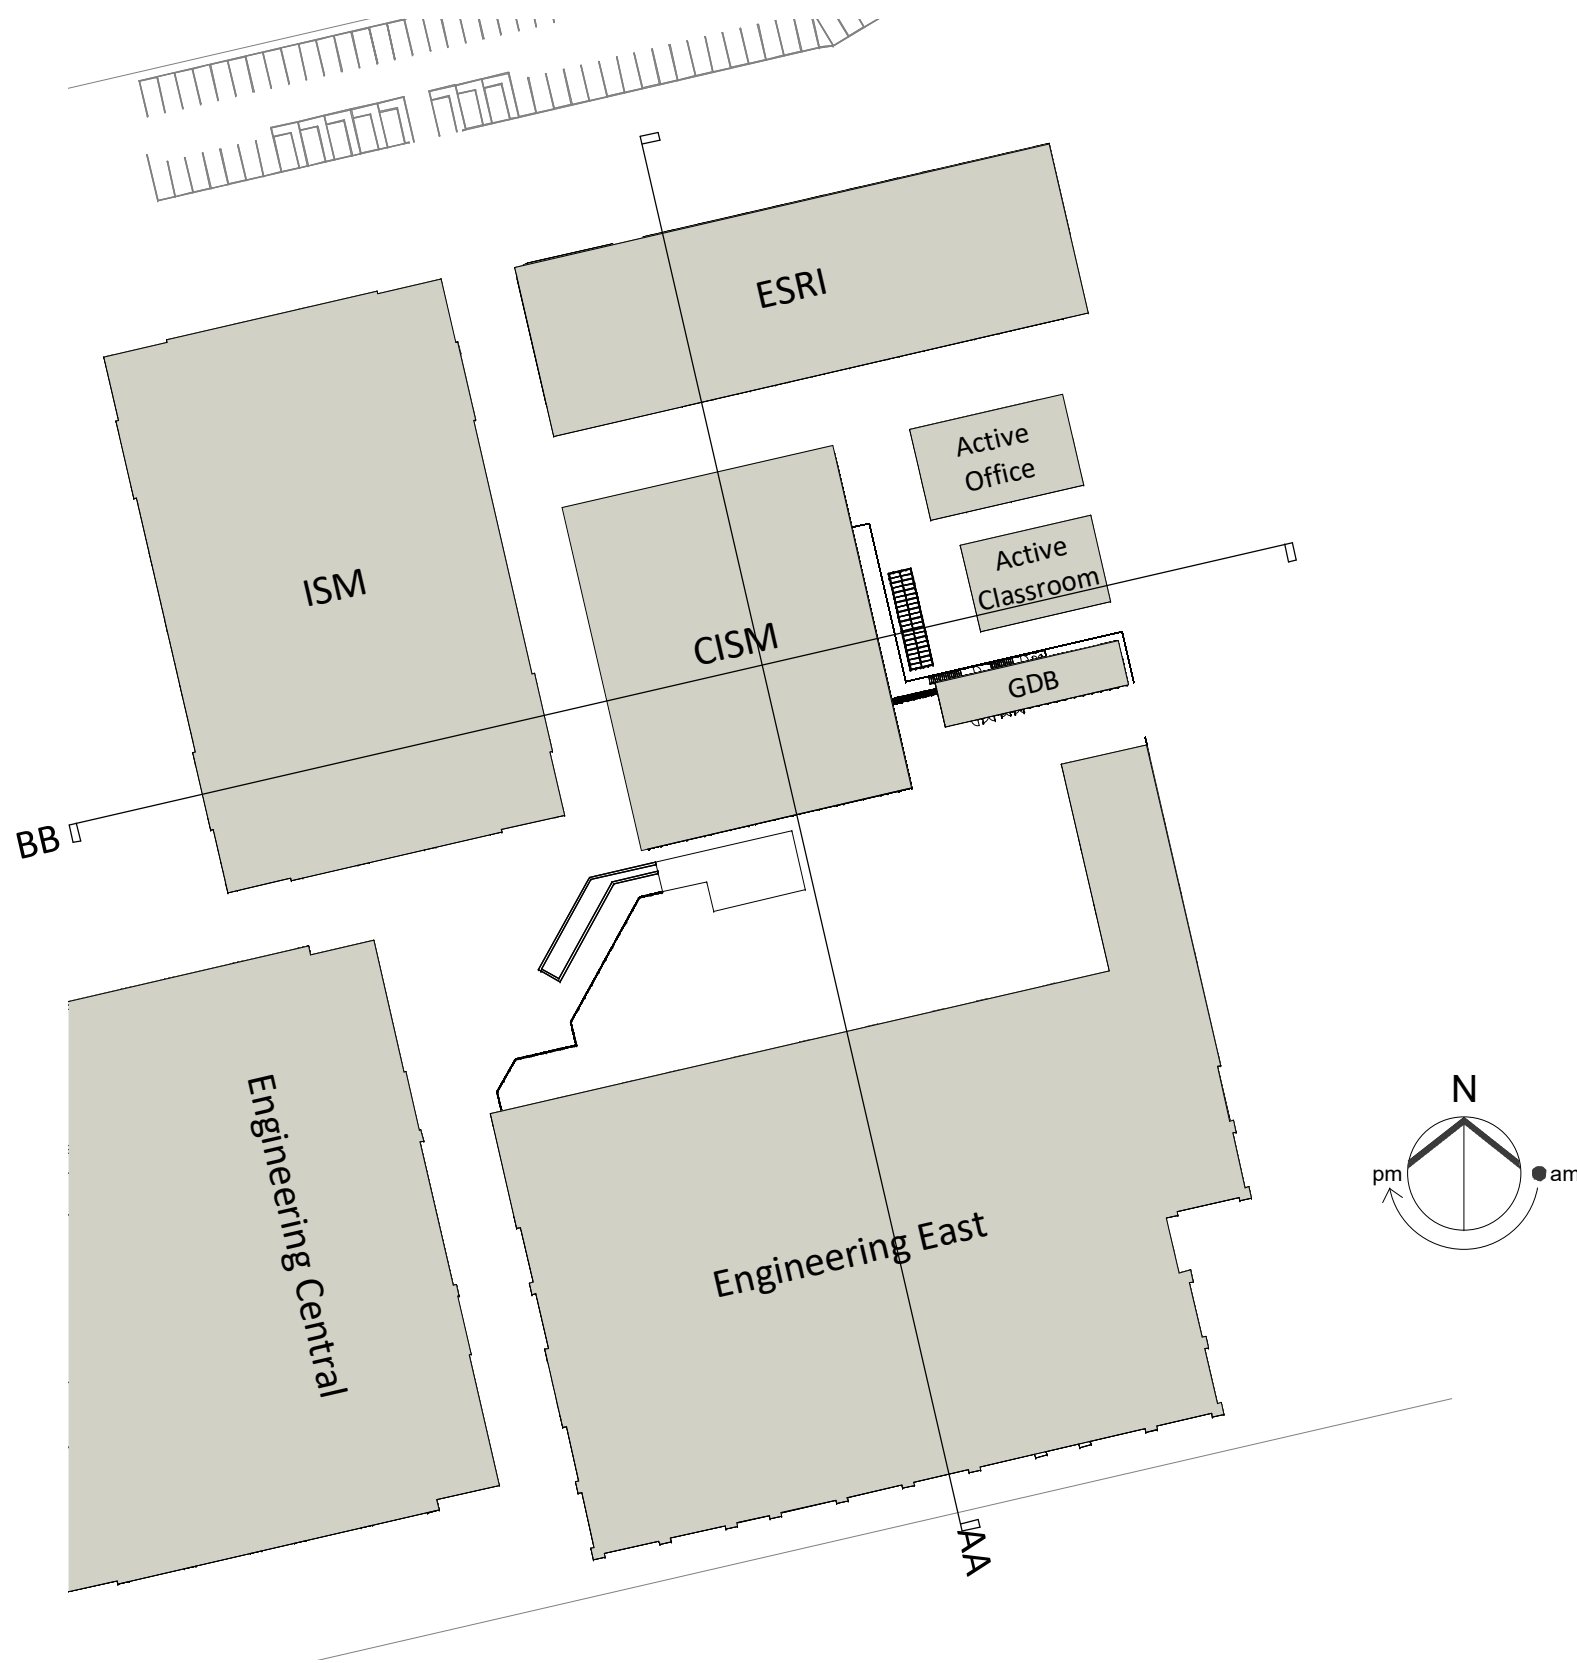

SITE LAYOUT
1 : 1000

S4	P21	20.04.17	Planning Issue	
STATUS	REV	DATE	DESCRIPTION	
CLIENT				REVISED BY
Swansea University				RC
				CHECKED BY
				PW
				ORIGINATOR NO
				152296

CONSULTANT
STRIDE TREGLOWN
www.stridetreglown.com © Stride Treglown Limited 2020
PROJECT
CISM
SU Bay Campus

DRAWING TITLE
Site Sections

SUITABILITY STATUS S4 : SUITABLE FOR STAGE APPROVAL	SCALE As indicated @ A1
PROJECT-ORIGINATOR-VOLUME-LEVEL-TYPE-ROLE-NUMBER 152296-STL-XX-XX-DR-A-604	STATUS_REVISION S4_P21