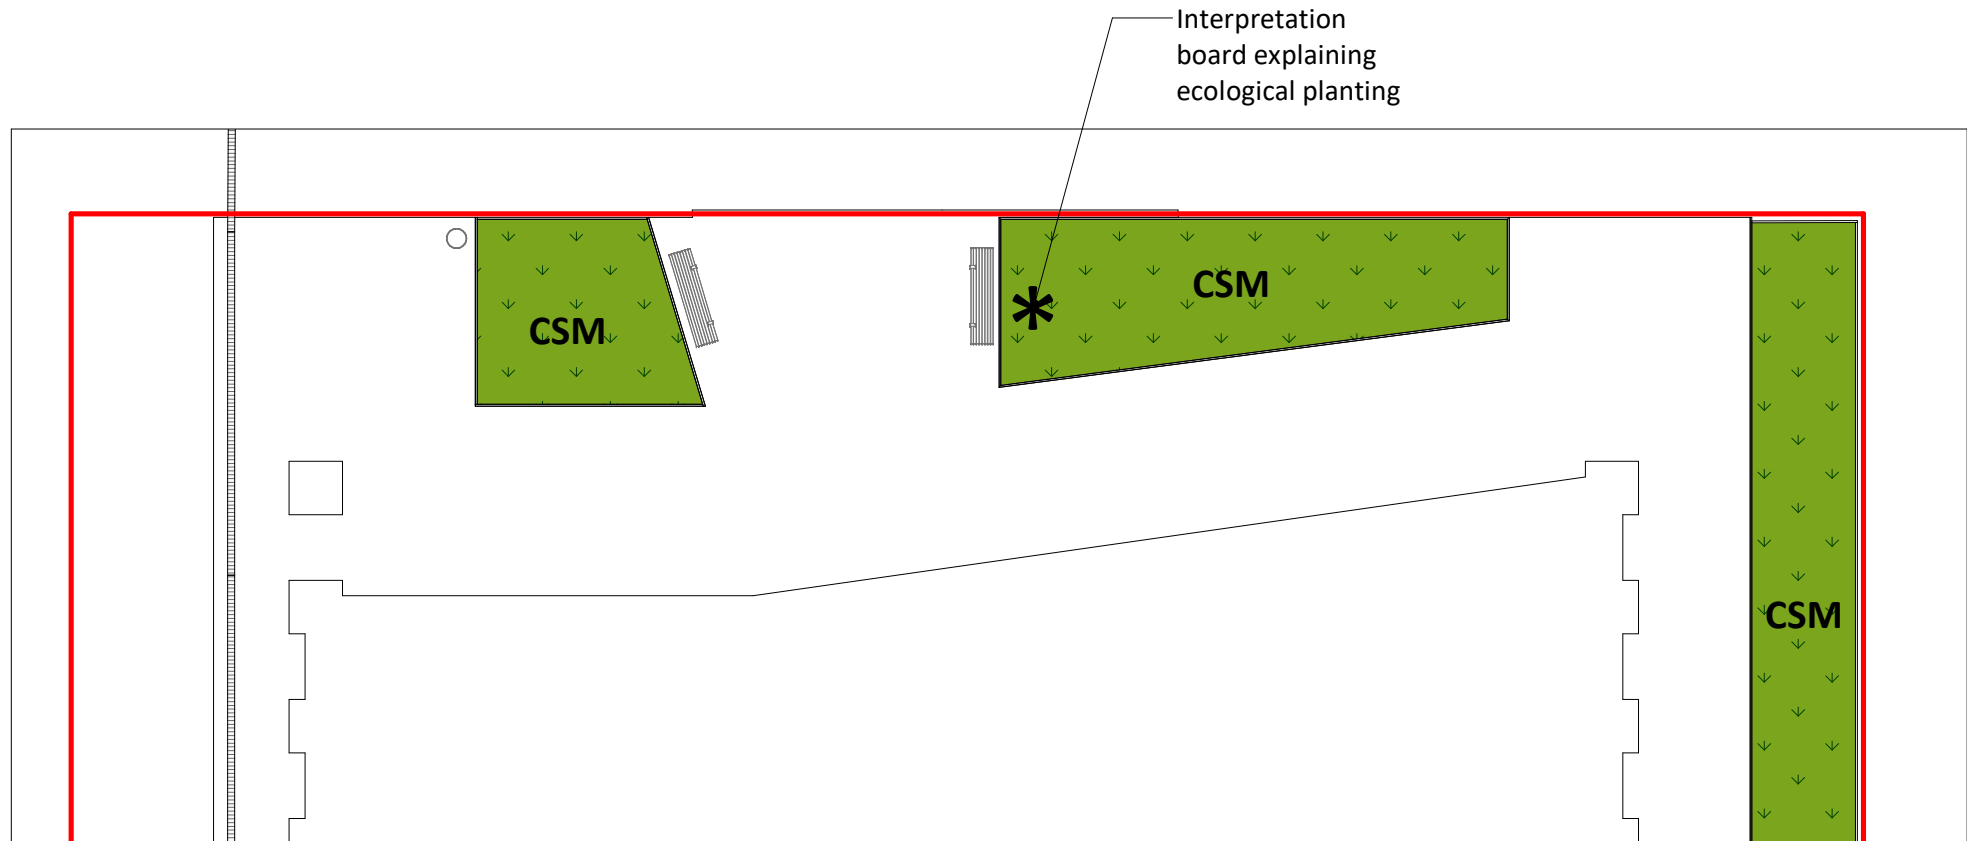


LEGEND

Extent of Site works
Refer to drawing no. 152296-XX-00-DR-L-09101
Hard Landscape and External furniture Plan to see full extent of site works.

Proposed planting
Coastal seed mix, BS10M by Boston Seeds, 80/20 Wildflower Meadow to include gravel mulch finish.

Anti-climb fence line
Refer to drawing no. 152296-XX-00-DR-L-09101
Hard Landscape and External furniture Plan.

- Topsoil levels:**
- 150mm topsoil to BS 3882:2015.
 - 300mm subsoil to BS 8601:2013.
 - Gravel mulch 50mm depth.

COASTAL SEED MIX BY BOSTON SEEDS - BS10M

Mixture Contents:

Common Name	Latin Name	Quantity	Flowers	Height	Type
Bedstraw, Lady's	Galium verum	1.2%	Jun - Sep	50 - 80cm	Perennial
Campion, Bladder	Silene vulgaris	0.8%	May - Sep	25 - 60cm	Perennial
Carrot, Wild	Daucus carota	1.2%	Jun - Oct	30 - 100cm	Perennial
Cat's-ear, Common	Hypochaeris radicata	0.4%	Jun - Oct	15 - 50cm	Perennial
Clover, Haresfoot	Trifolium arvense	2%	Jul - Sep	10 - 30cm	Annual
Daisy, Ox-eye	Leucanthemum vulgare	1.2%	May - Sep	20 - 100cm	Perennial
Evening-primrose	Oenothera biennis	1%	Jun - Oct	60 - 100cm	Biennial
Goat's-beard	Tragopogon pratensis	1%	Jun - Sep	20 - 60cm	Biennial
Knapweed, Common	Centaurea nigra	2%	Jun - Sep	30 - 80cm	Perennial
Knapweed, Greater	Centaurea scabiosa	1.2%	Jun - Sep	50 - 90cm	Perennial
Marigold, Corn	Chrysanthemum segetum	0.6%	Jun - Oct	30 - 50cm	Annual
Poppy, Common	Papaver rhoeas	0.6%	May - Jul	50 - 70cm	Annual
St John's-wort, Common	Hypericum perforatum	0.8%	Jun - Sep	30 - 90cm	Perennial
Toadflax, Common	Linaria vulgaris	0.8%	Jun - Oct	30 - 90cm	Perennial
Trefoil, Bird's-foot	Lotus corniculatus	1.2%	Jun - Aug	10 - 40cm	Perennial
Vetch, Kidney	Anthyllis vulneraria	1.6%	May - Oct	15 - 50cm	Perennial
Viper's Bugloss	Echium vulgare	0.6%	May - Oct	50 - 100cm	Biennial
Yarrow	Achillea millefolium	0.8%	Jun - Oct	20 - 100cm	Perennial
Yellow-rattle	Rhinanthus minor	1%	Jun - Sep	25 - 50cm	Annual
Bent, Common	Agrostis castellana	4%	-	50 - 100cm	Grass
Bent, Creeping	Agrostis stolonifera	4%	-	40 - 100cm	Grass
Fescue, Sheeps	Festuca ovina	22.4%	-	15 - 50cm	Grass
Fescue, Slender Creeping Red	Festuca rubra, litoralis	28%	-	10 - 20cm	Grass
Saltmarsh Grass	Piccinellia maritima	4%	-	40 - 80cm	Grass
Meadow Grass, Smooth Stalked	Poa pratensis	8%	-	30 - 90cm	Grass
Timothy, Small Leaved	Phleum pratense ssp Bertolinii	9.6%	-	50 - 100cm	Grass

S1	P10	06.02.20	For team review
STATUS	REV	DATE	DESCRIPTION
CLIENT			
Swansea University			REVISED BY
			CCM
			CHECKED BY
			CS
			ORIGINATOR NO
			152296

CONSULTANT

STRIDE TREGLOWN

www.stridetreglown.com © Stride Treglown Limited 2017

PROJECT

CISM

SU Bay Campus

DRAWING TITLE

Soft Landscape Plan

SUITABILITY STATUS	SCALE
S1 : SUITABLE FOR CO-ORDINATION	1 : 200 @ A3
PROJECT ORIGINATOR ZONE LEVEL TYPE ROLE CLASS. NUMBER	REVISION
152296-STL-XX-00-DR-L-ZZZZ-09140	P10