




Reproduced from an Ordnance Survey map with the permission of the
Controller of Her Majesty's Stationary Office.
©Crown Copyright. All rights reserved.

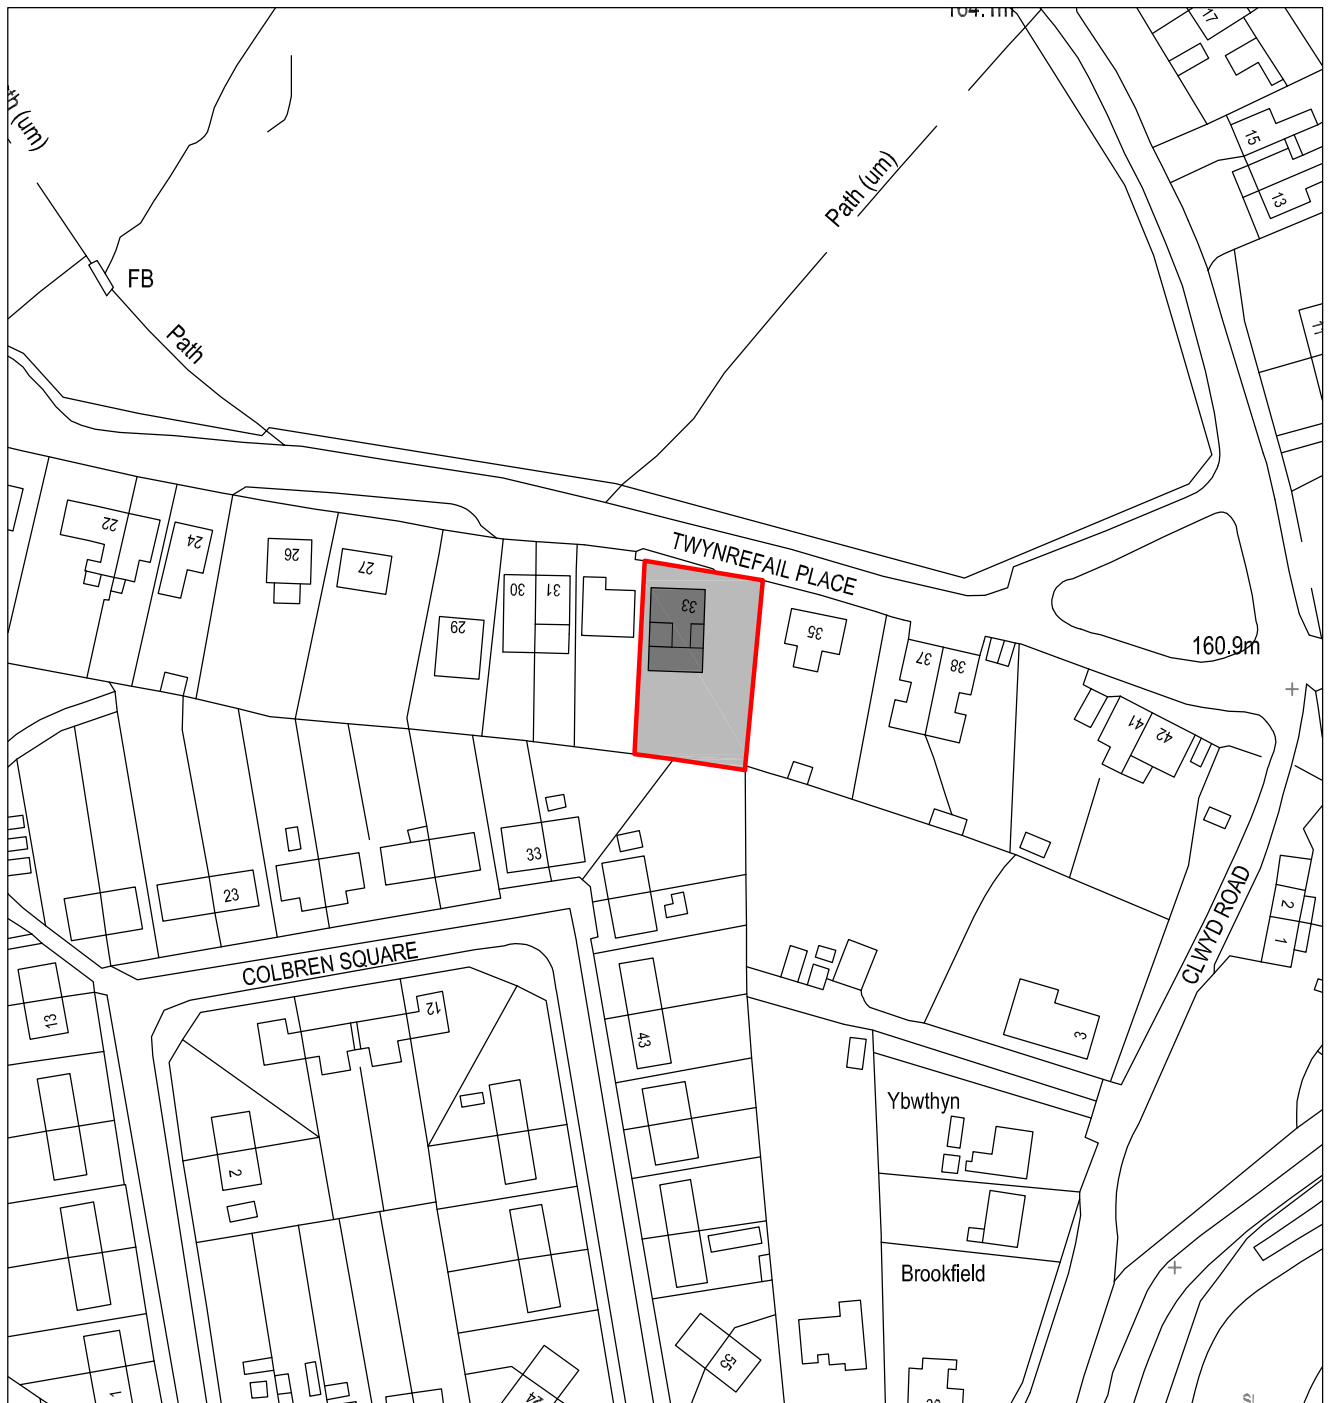

SITE LOCATION PLAN
Scale 1:1250



Cwm Planning & Design Ltd.
(architectural and draughting services)

Client:

Mr & Mrs W.Griffiths
33 Twyn yr Efail Place
Gwaun Cae Gurwen
Ammanford
Neath Port Talbot
SA18 1HY

Project Title:

PROPOSED SIDE EXTENSION
(Comprising Garage ,Utility and Gym)

General Notes:

1. Do not scale from this drawing,
take figured dimensions only.
2. Dimensions are in millimeters
unless otherwise stated.

Drawing Issue:

**BUILDING
REGULATIONS**

Drawing Title:

SITE LOCATION PLAN

Drawing No: 001

Revision:

Date: 29-07-2016

Revised:

Scale(s): 1:1250

Paper Size: **A4**