


Conversion of Cross Keys  
public house to Offices and  
Training Area

Old Road, Skewen

for GENUS CARE

REMEDIAL WORKS TO  
GROUND FLOOR

Scale 1 : 50

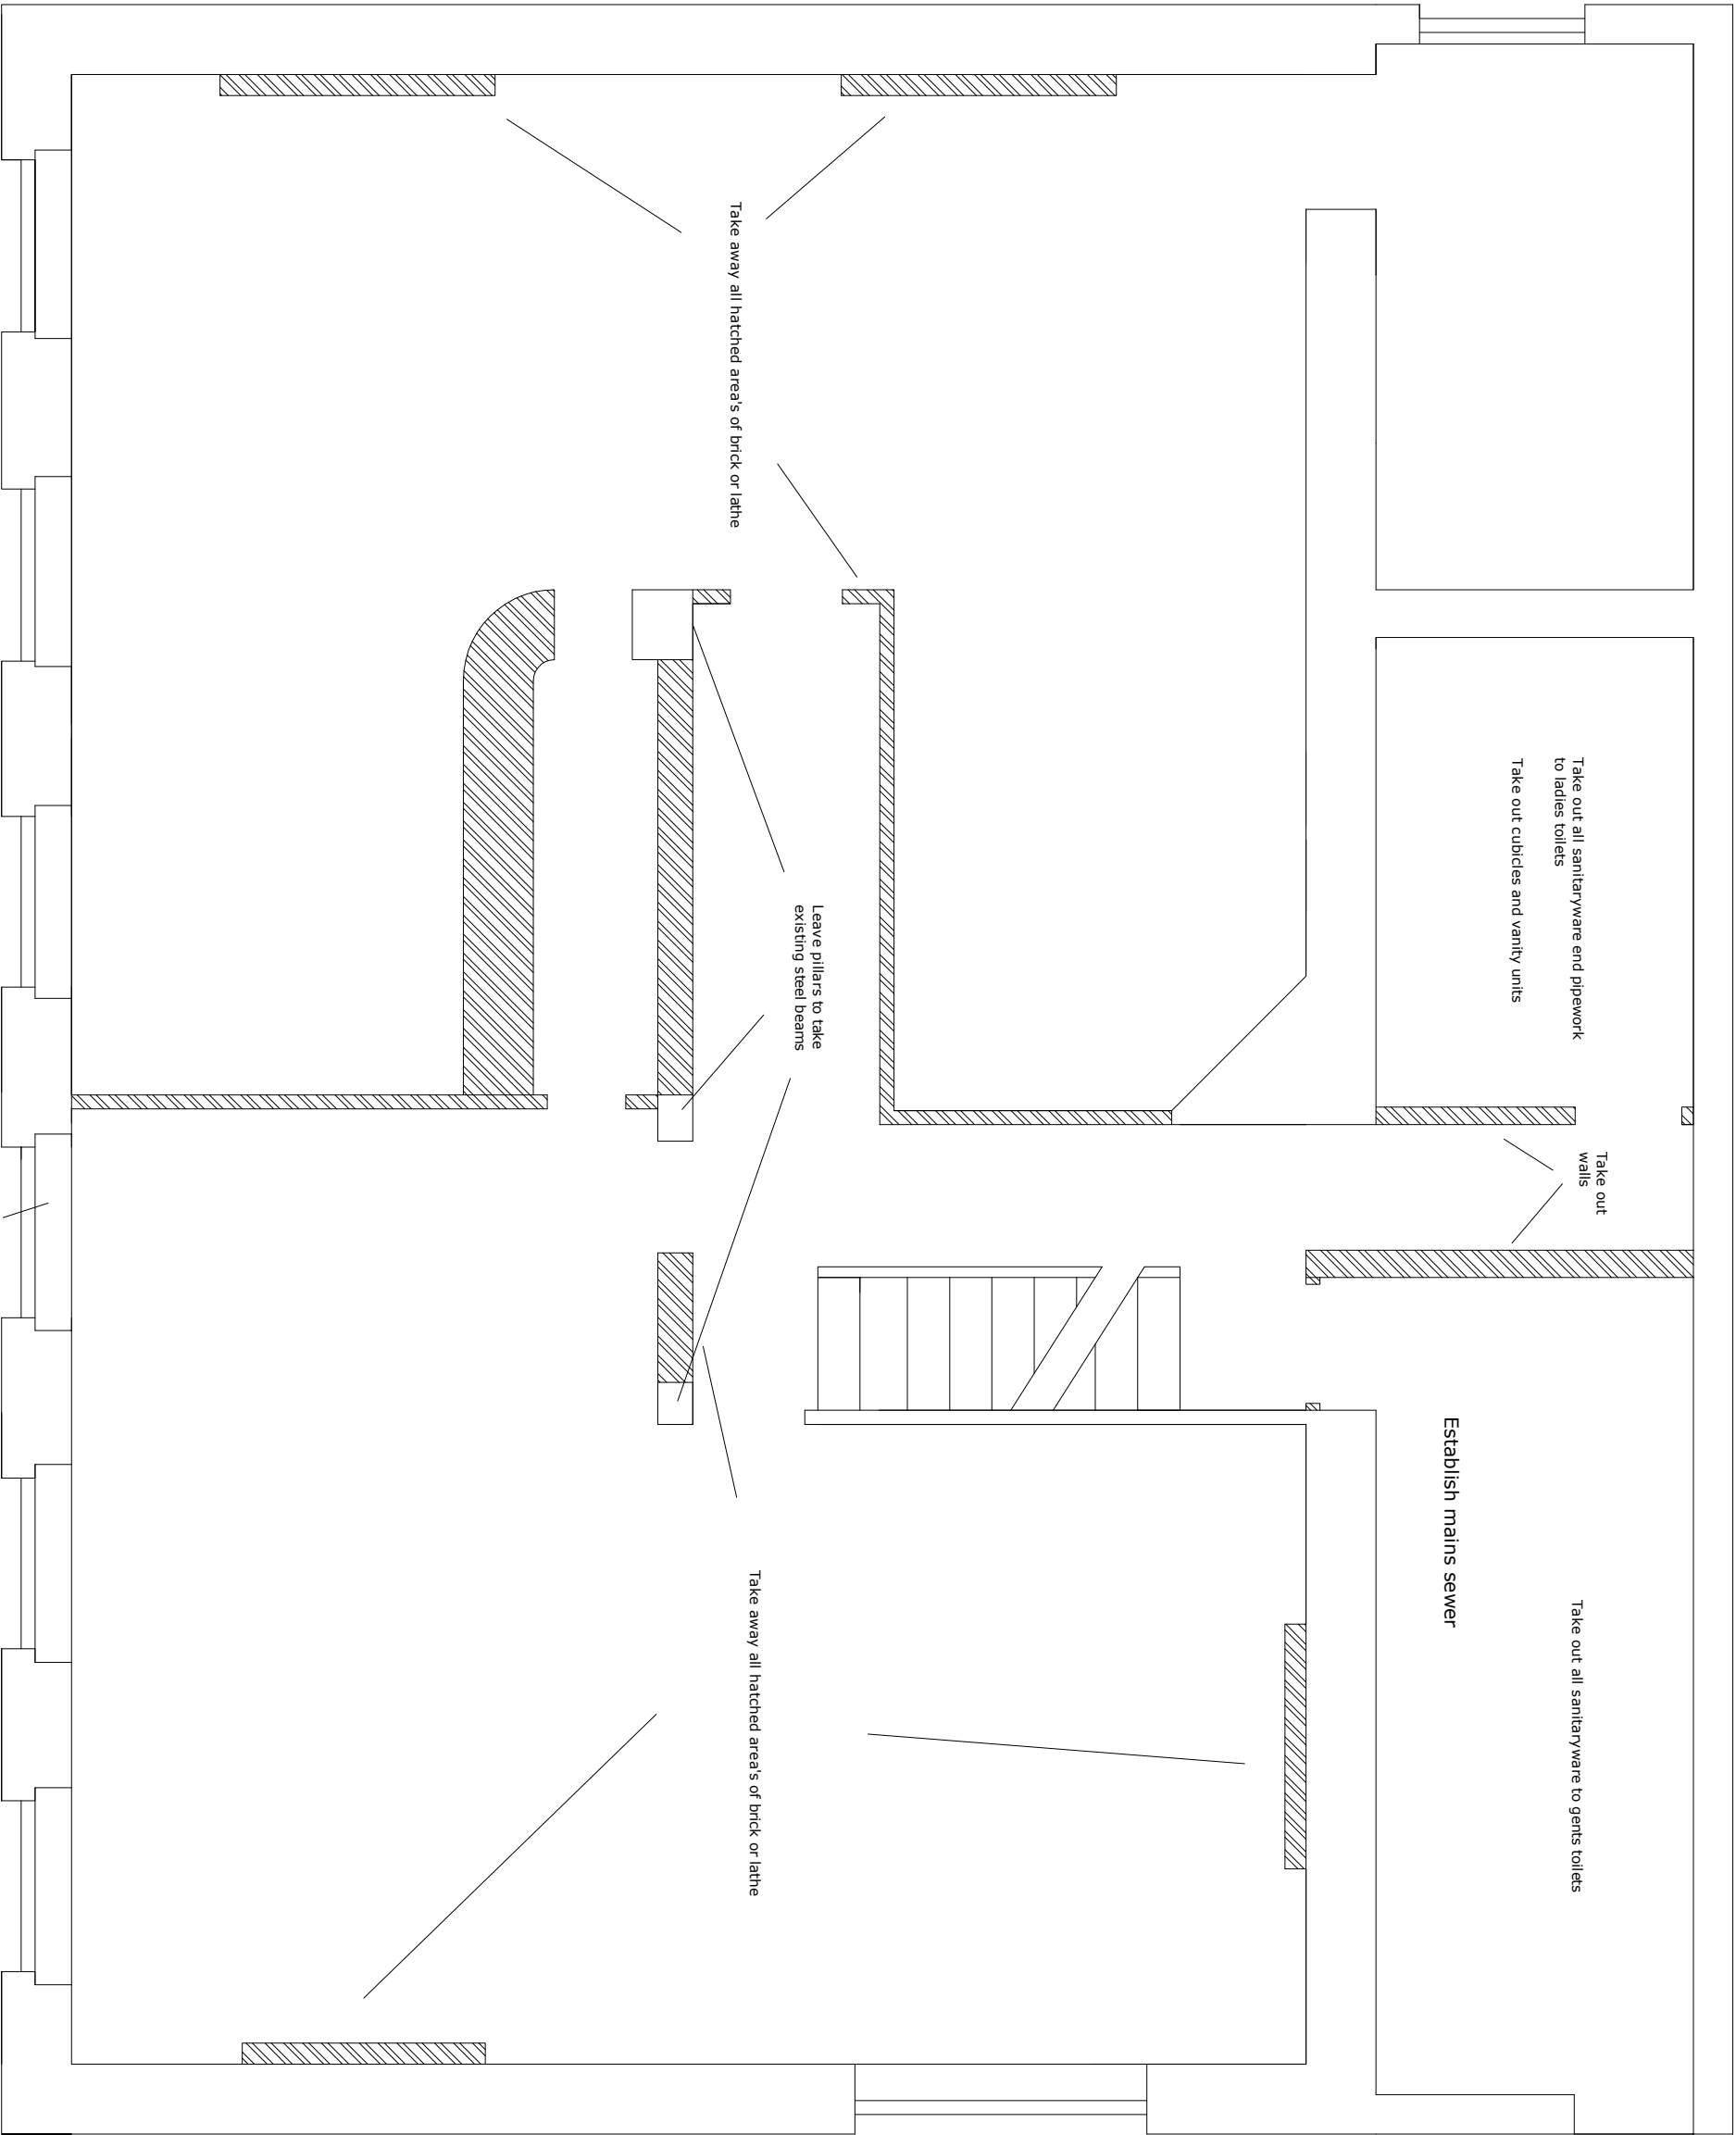

Take down and cart away existing Porch  
Brick up entrance using cavity wall and  
install a new UPVC window to match that