


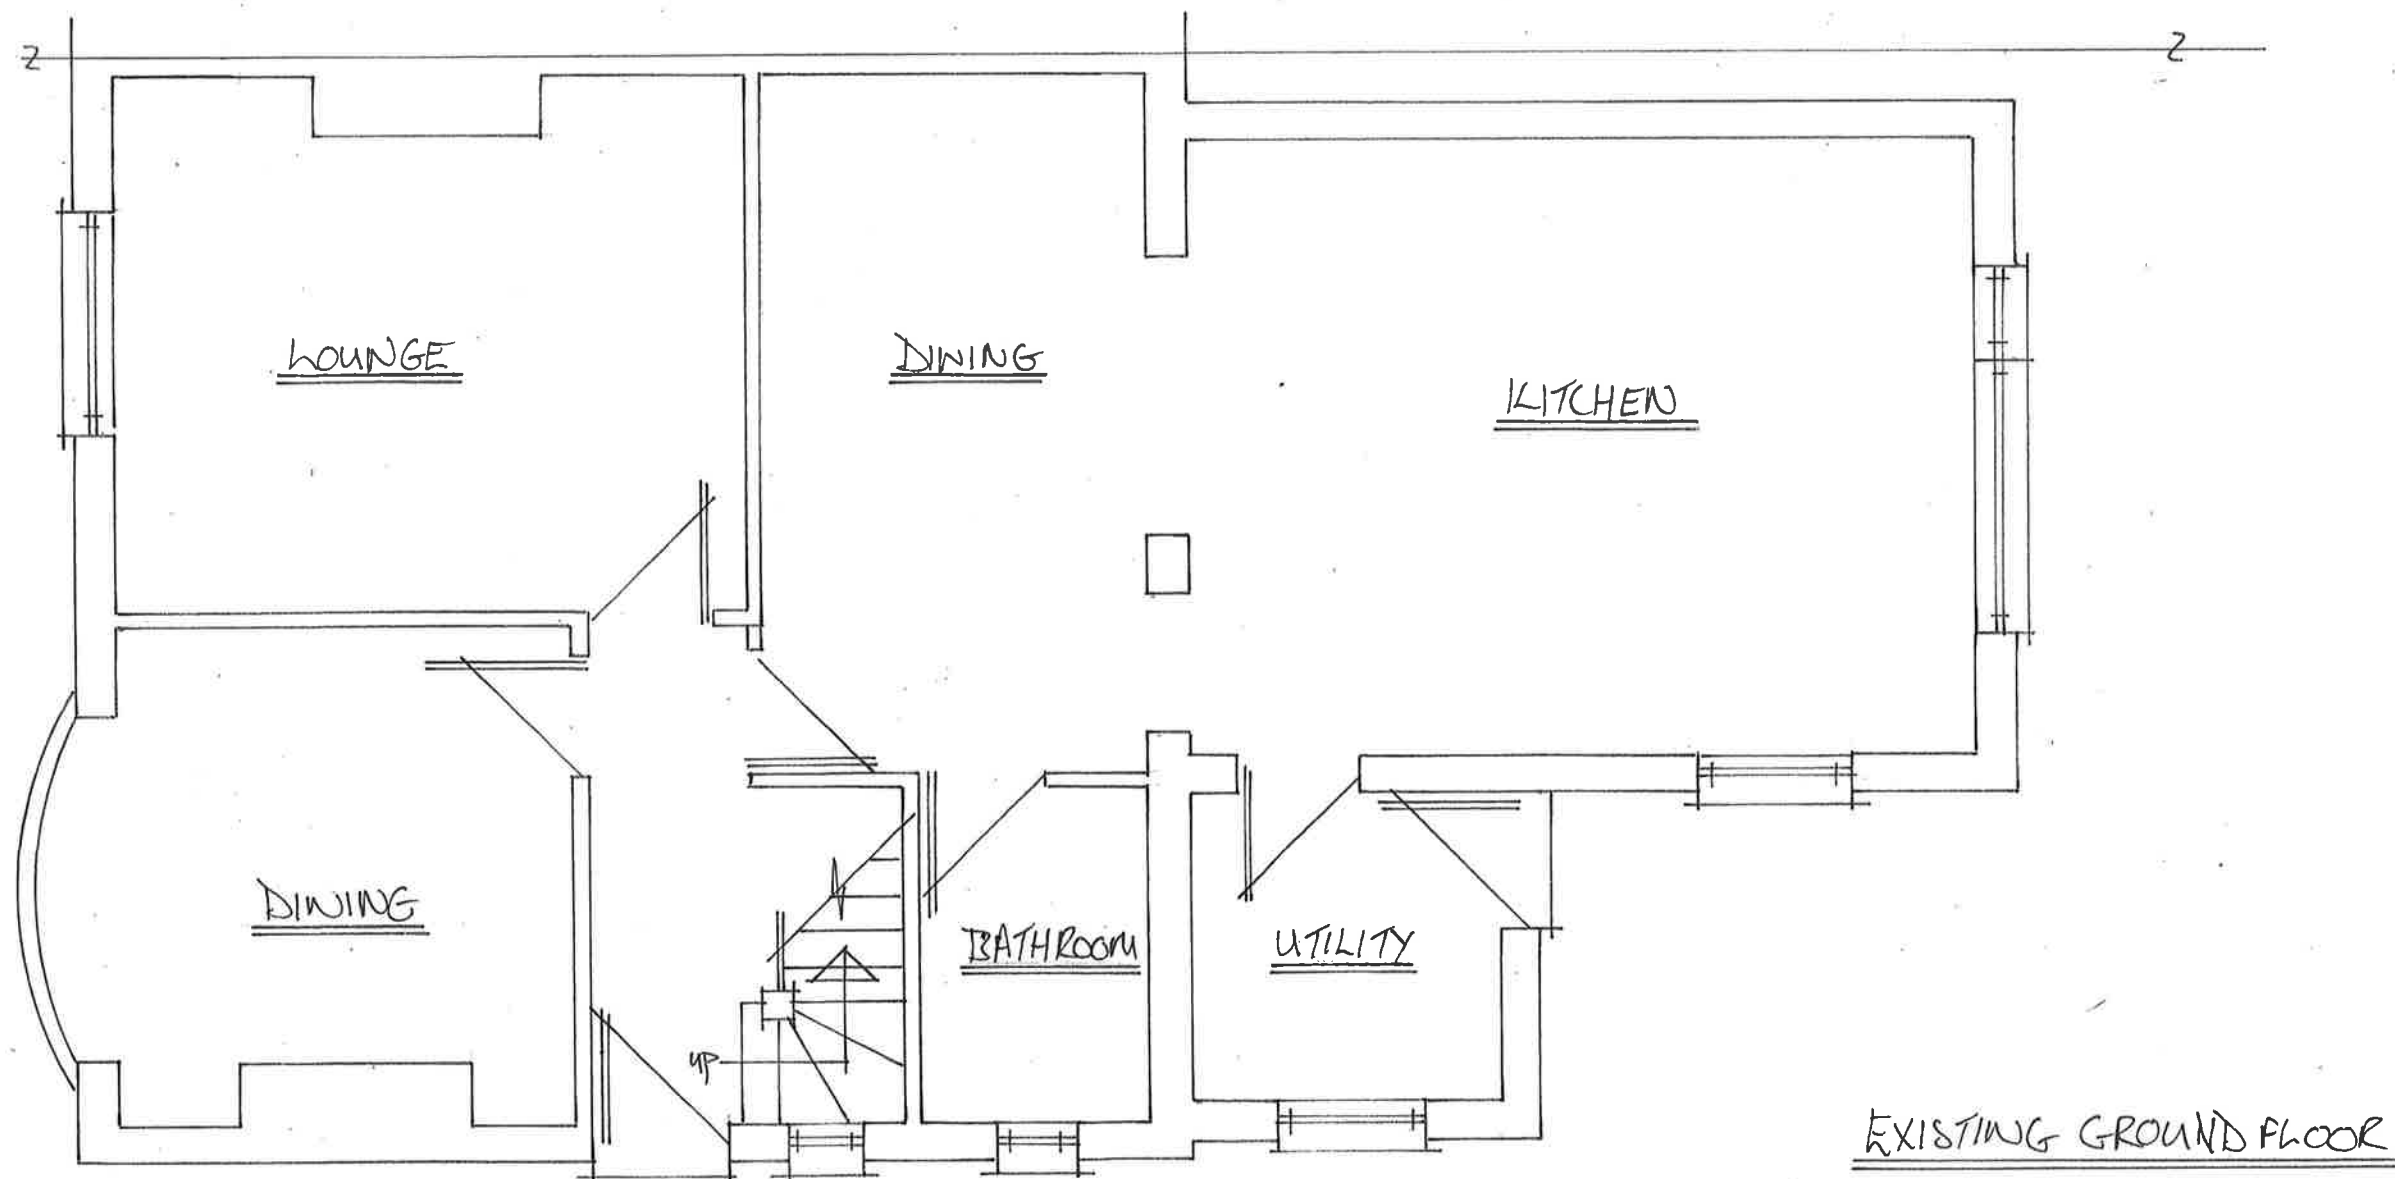

NOTES:

All dimensions must be checked on site and not scaled from this drawing.

Client

Mr W SLAUGHTER

Job Title

REAR EXTENSION

Scale

1:50

Drawn by

Date

Drawing Title

Drg No.

Rev