


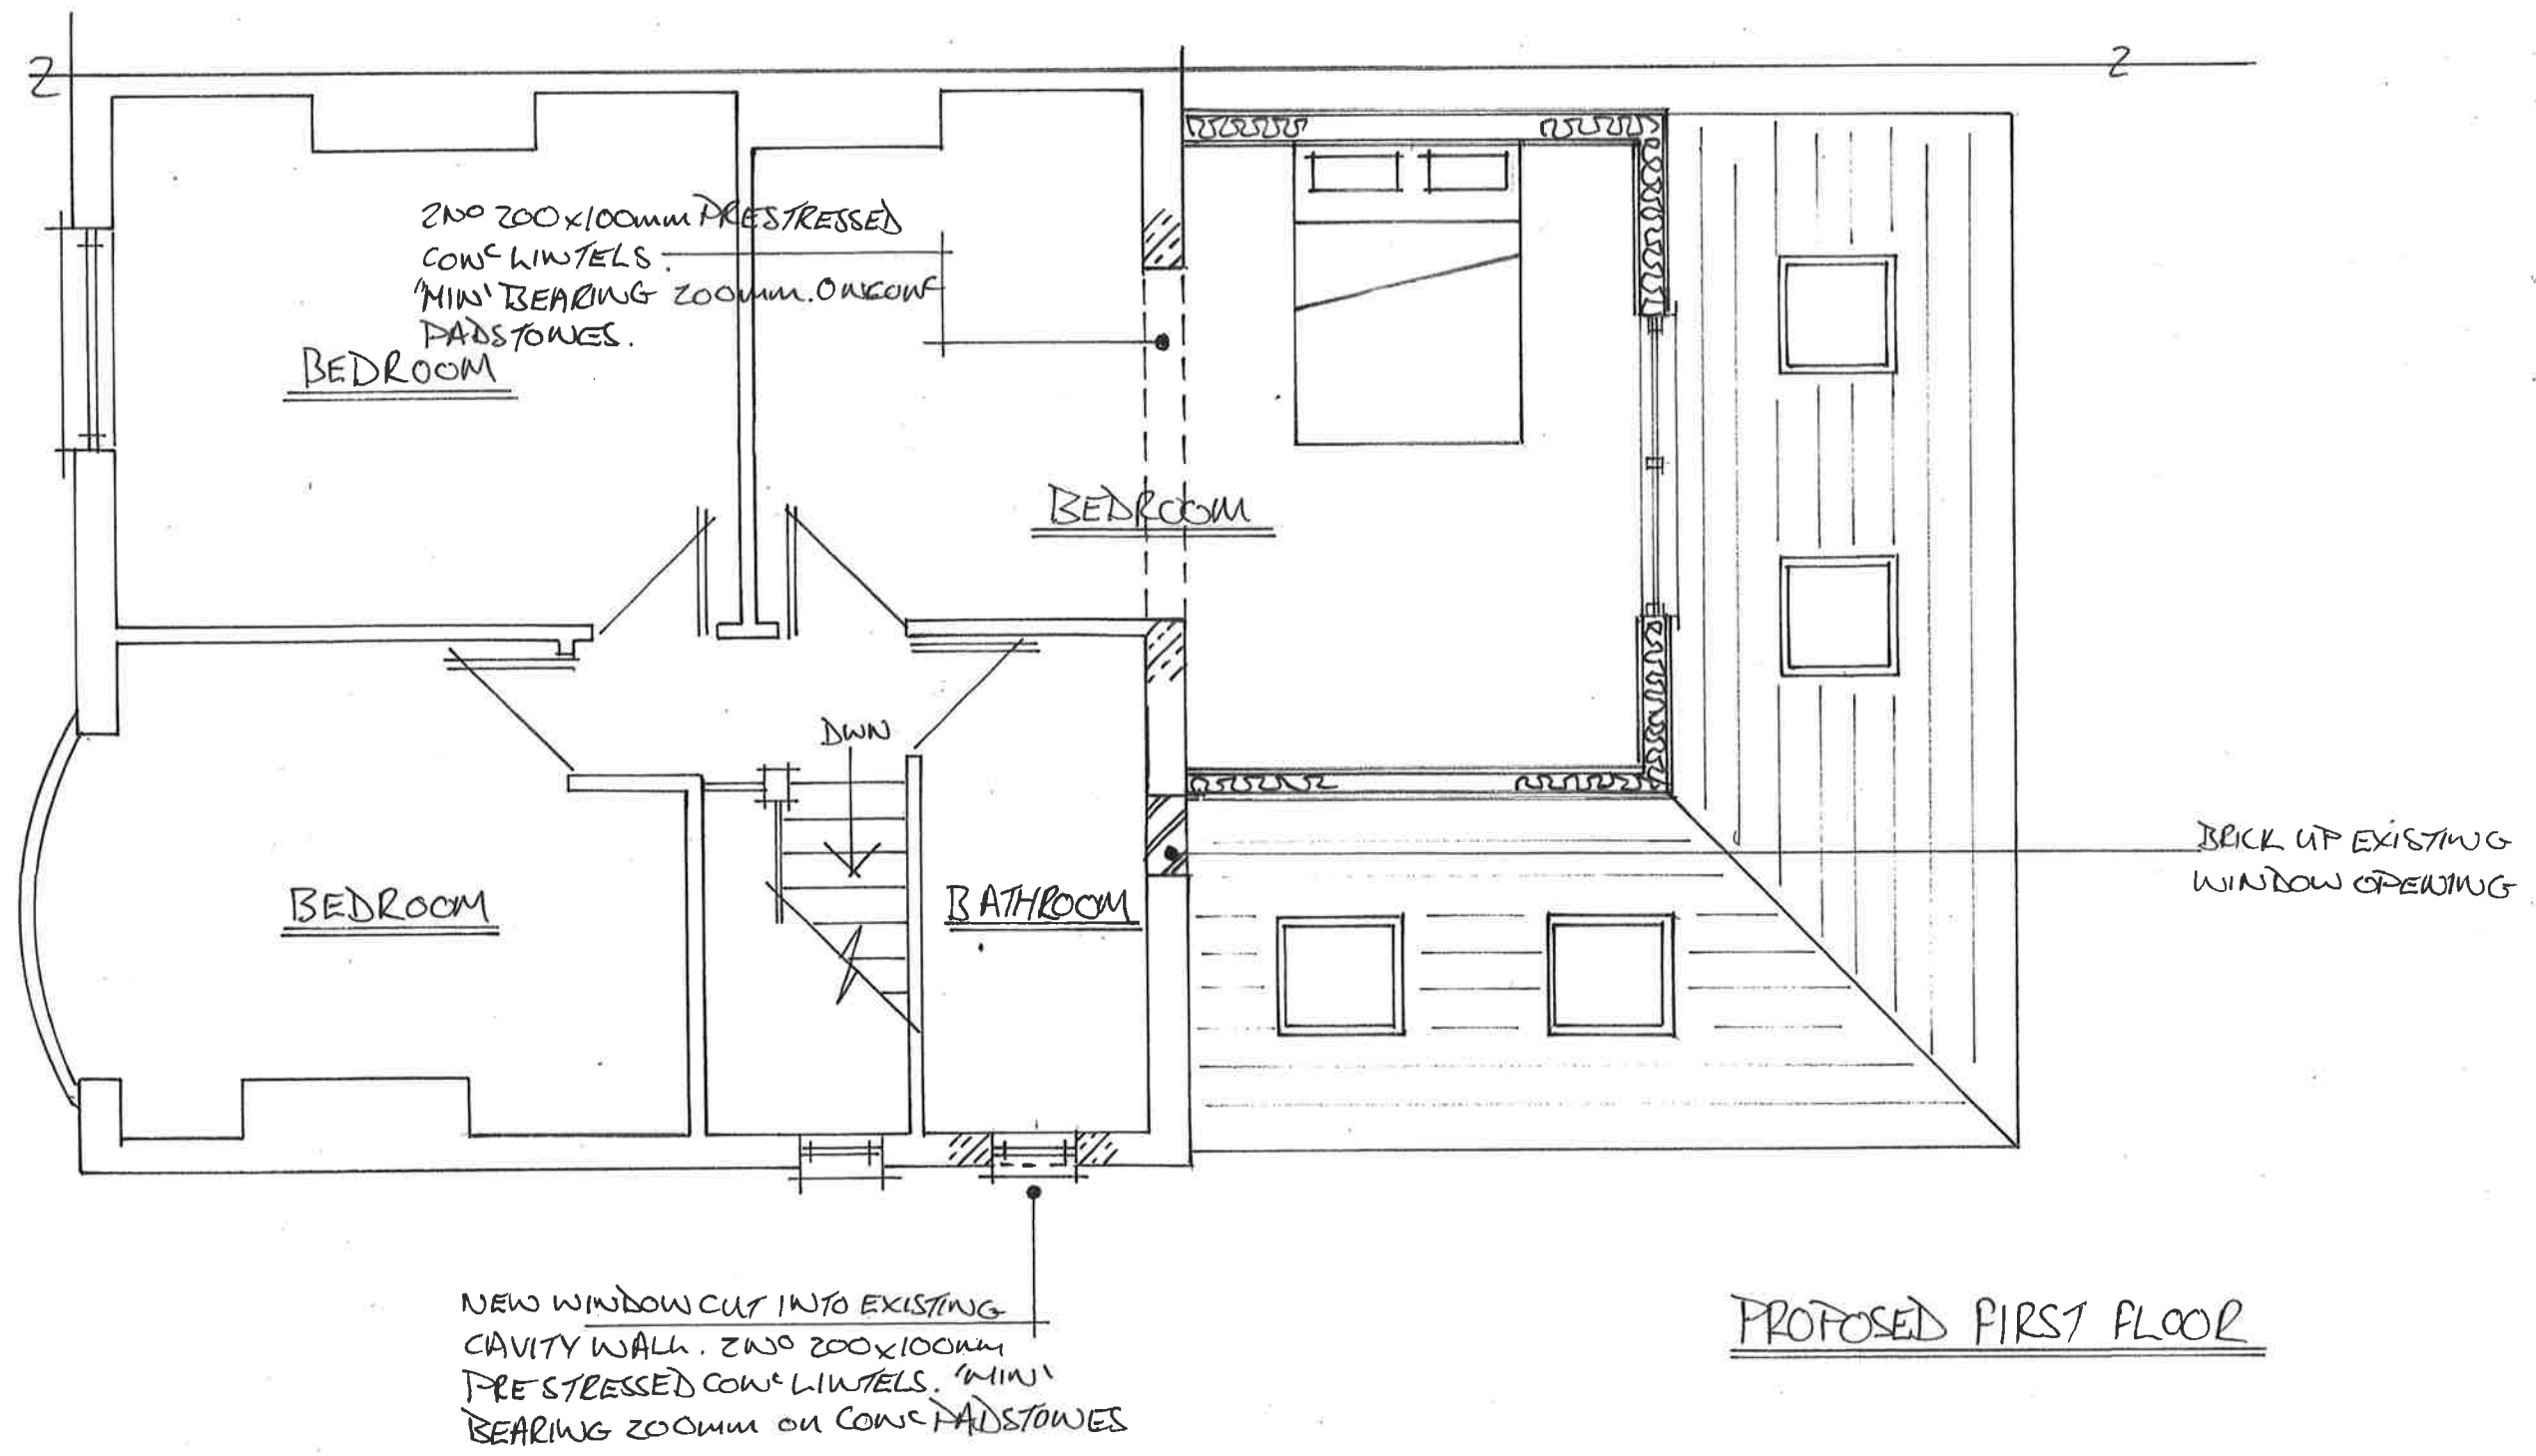

NOTES:

All dimensions must be checked on site and not scaled from this drawing.

Client

MR W SLAUGHTER.

Job Title

REAR EXTENSION.

Scale

1:50

Drawn by

Date

Drawing Title

Drg No.

Rev