
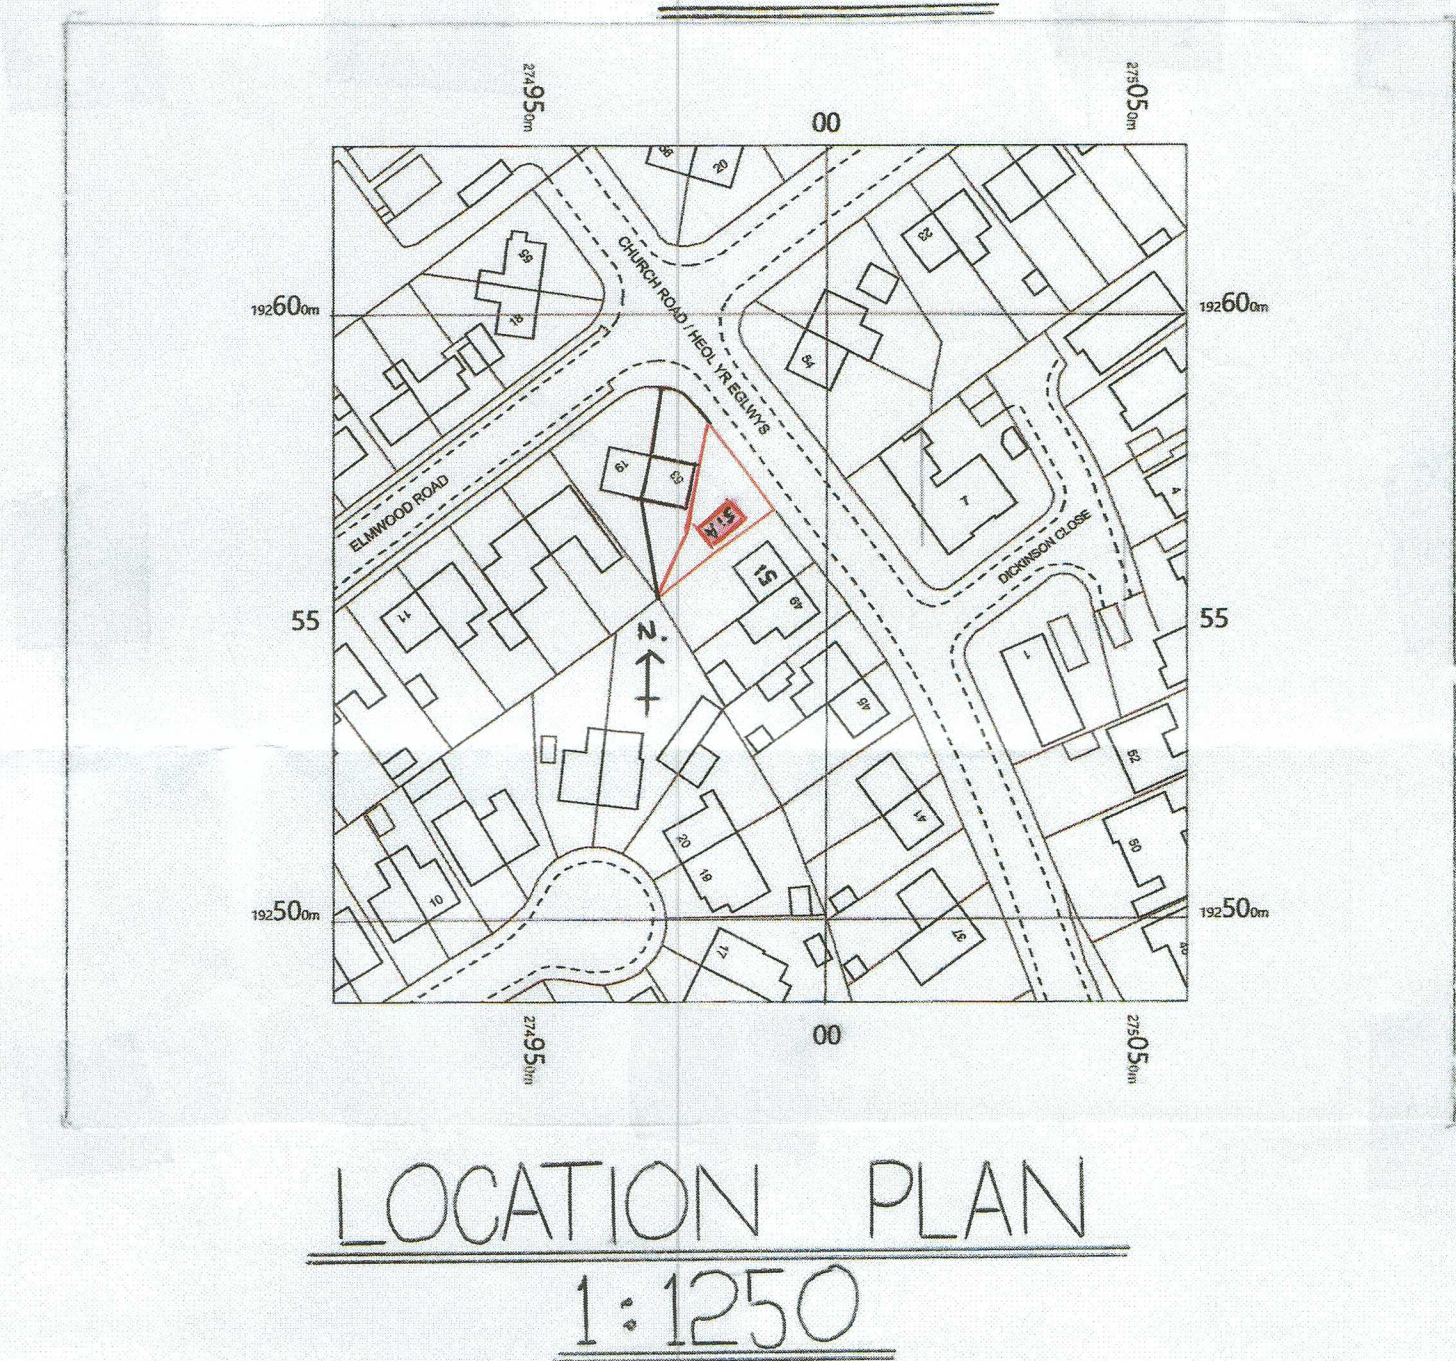
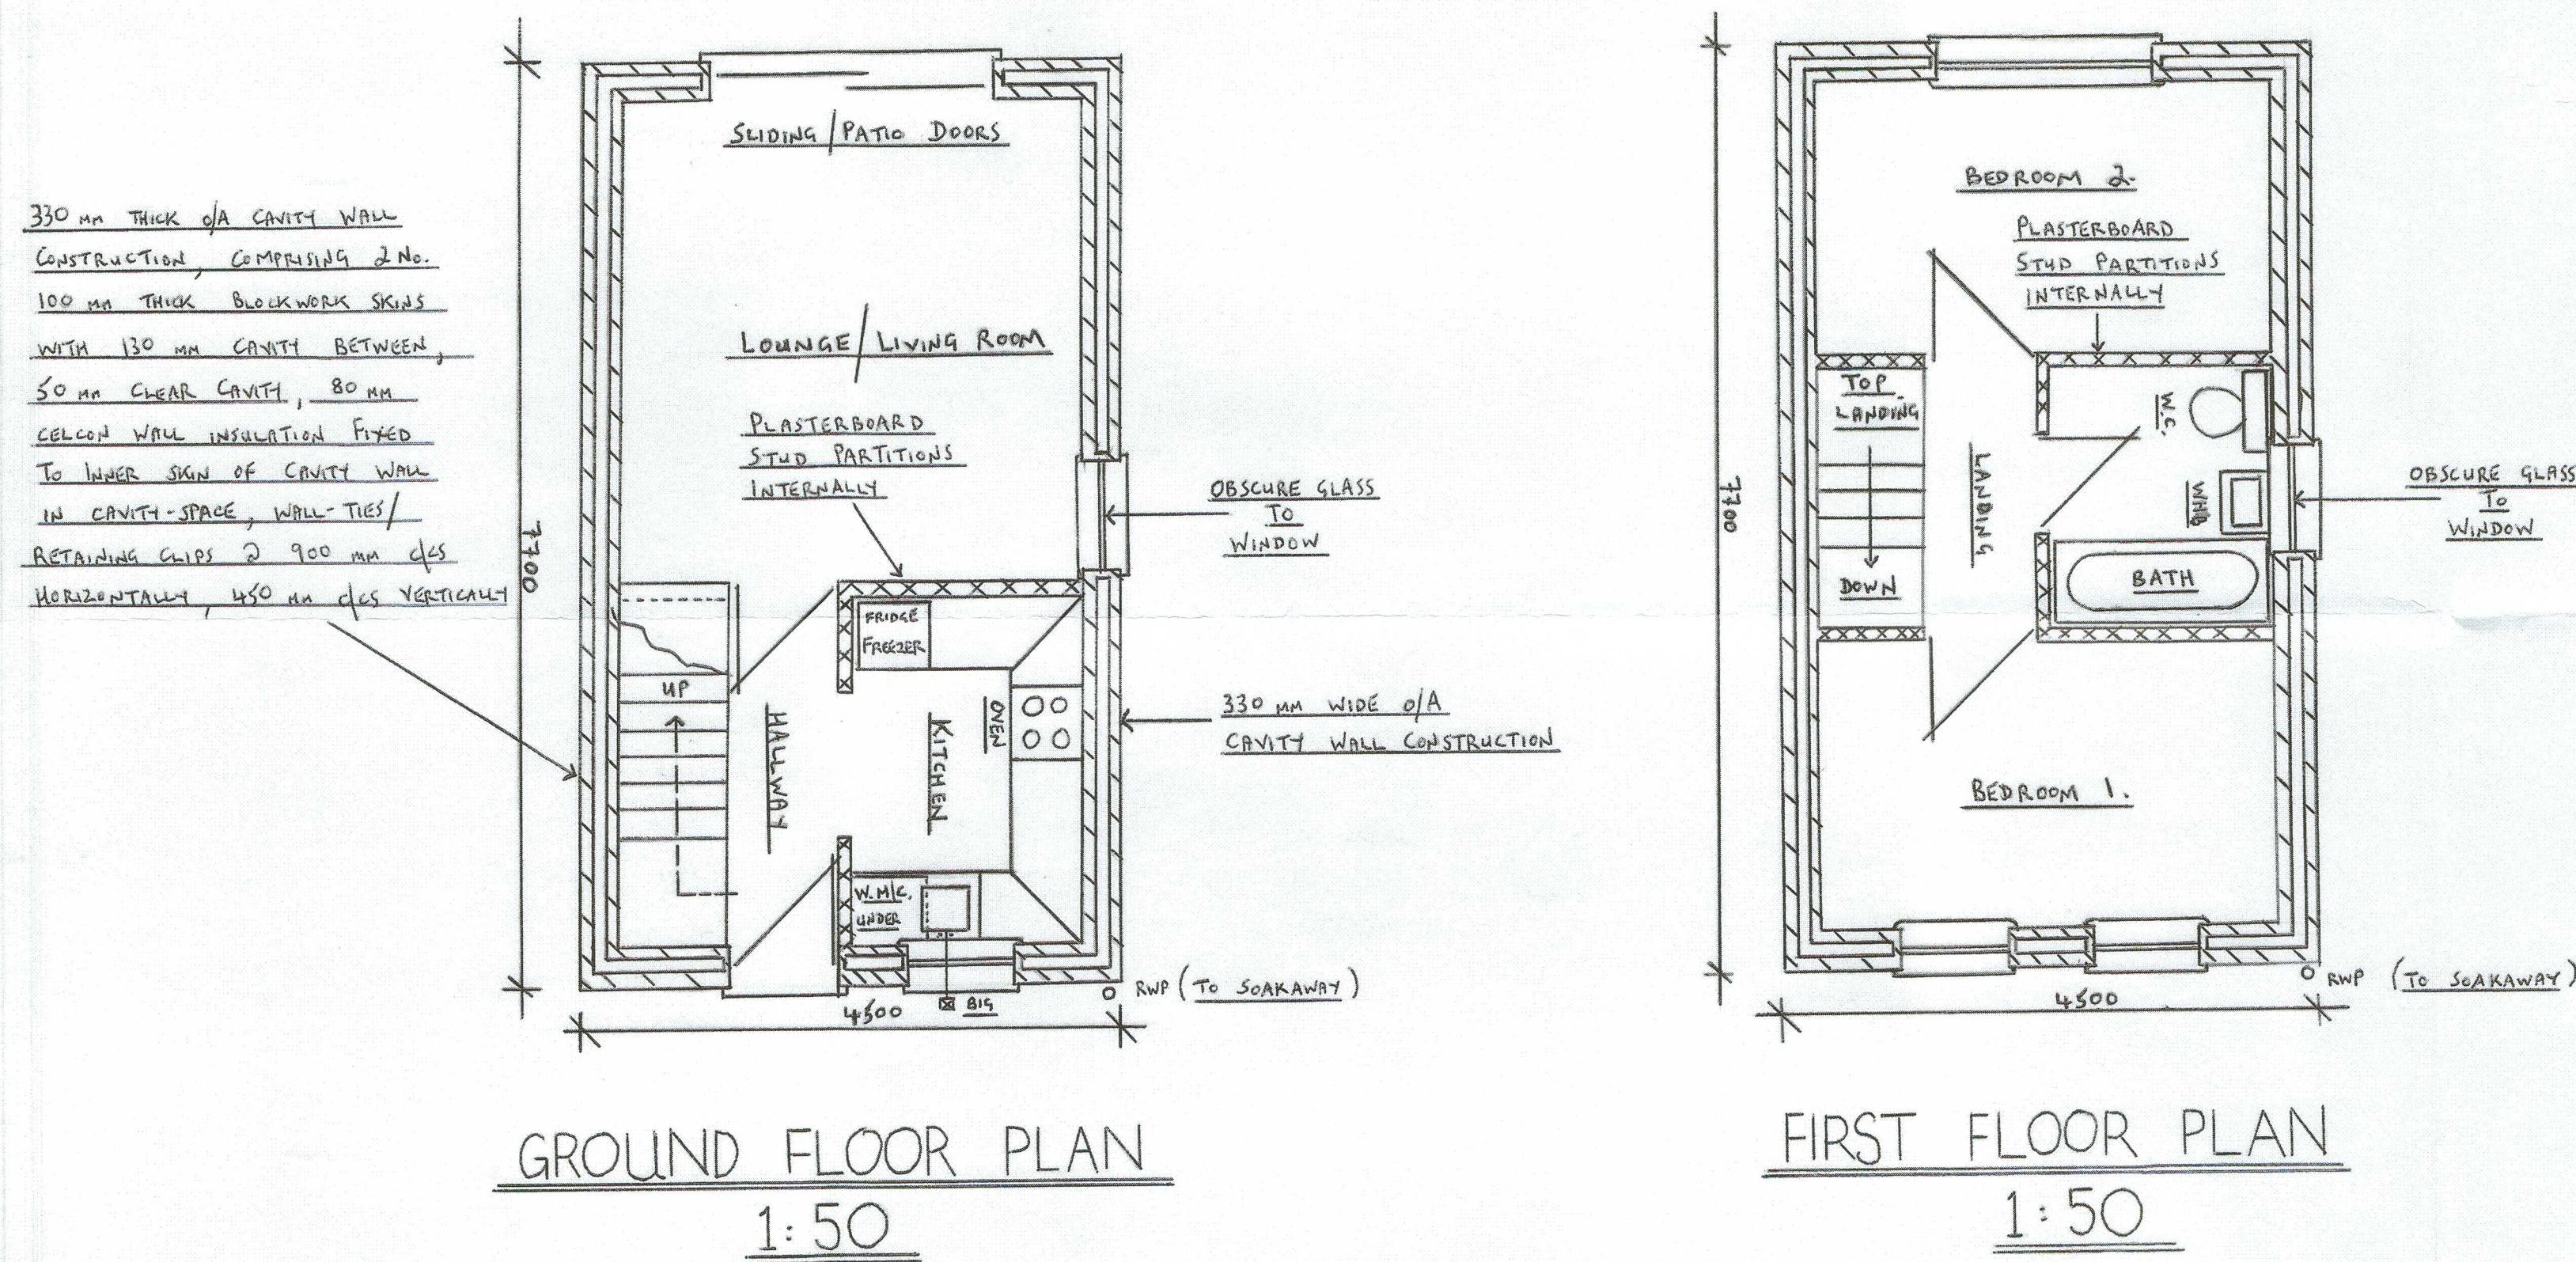
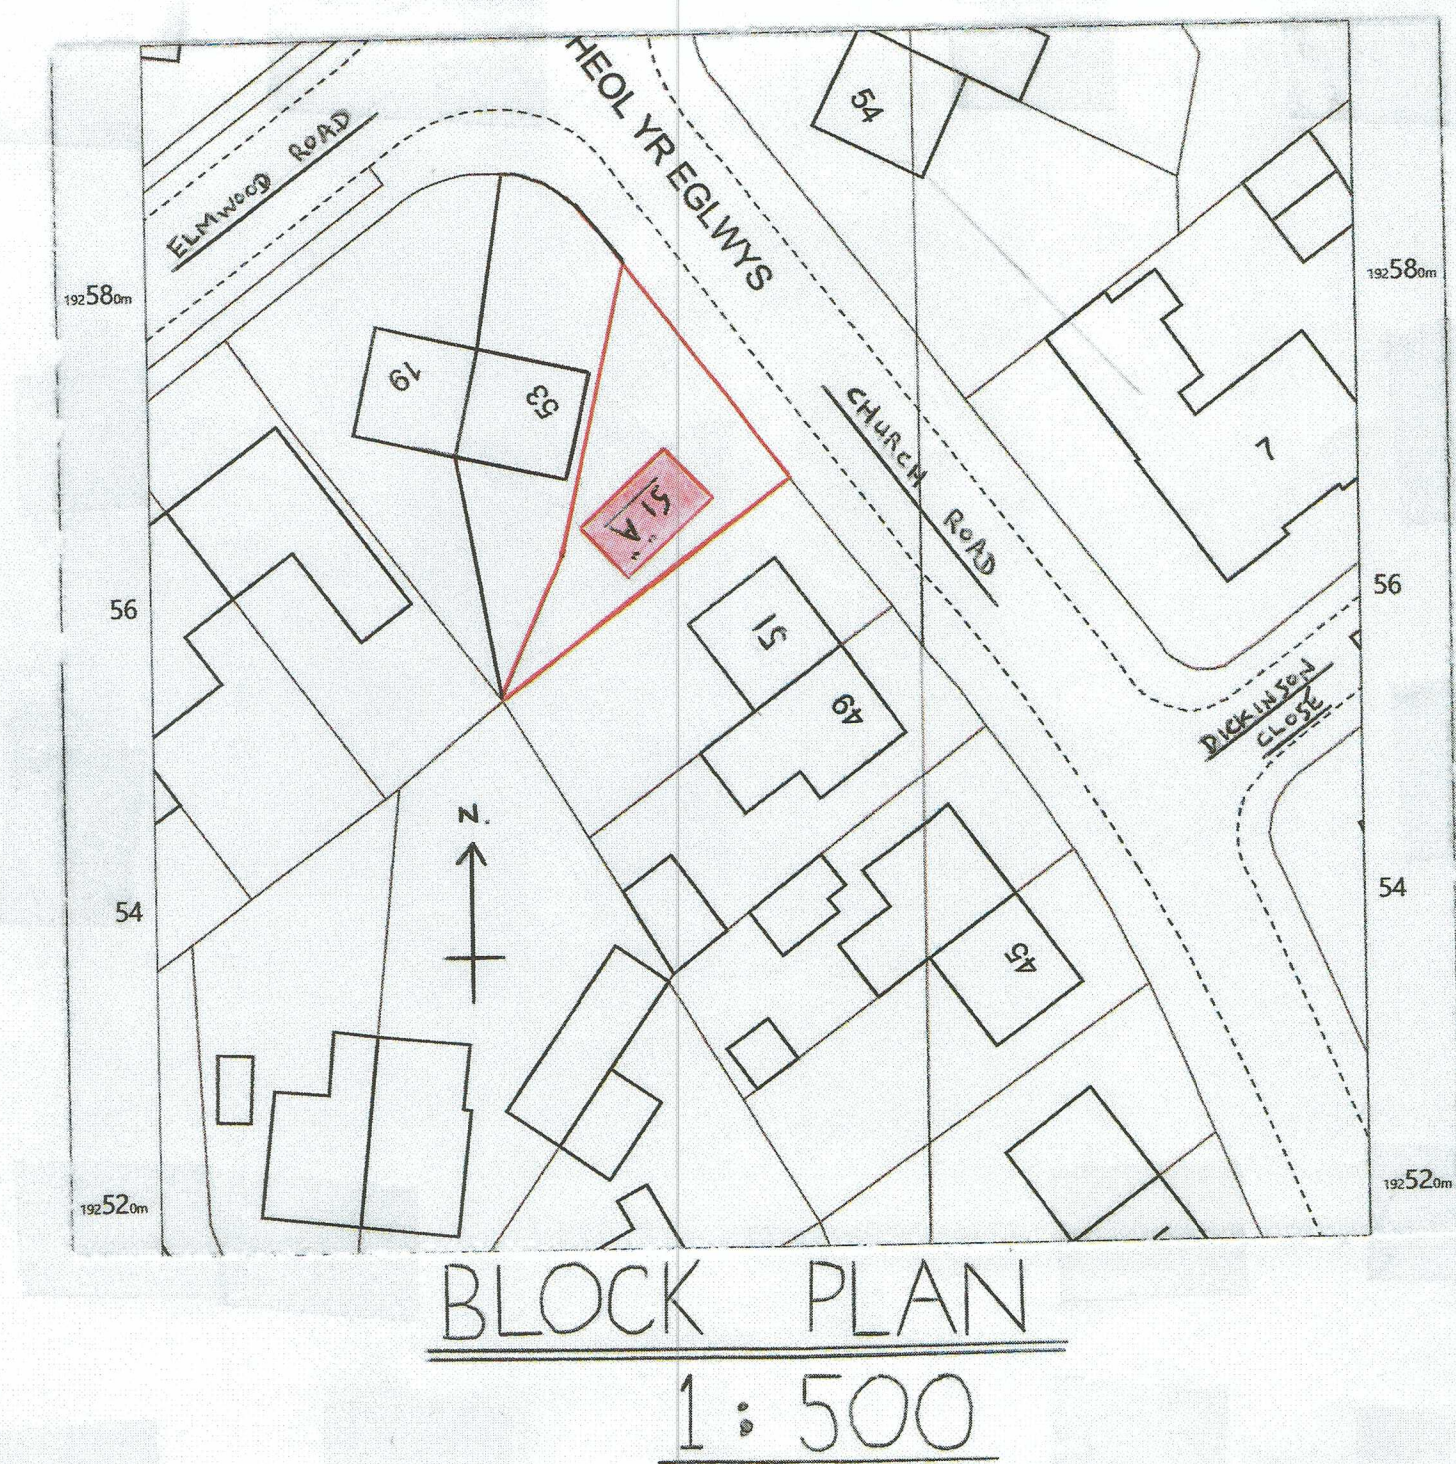


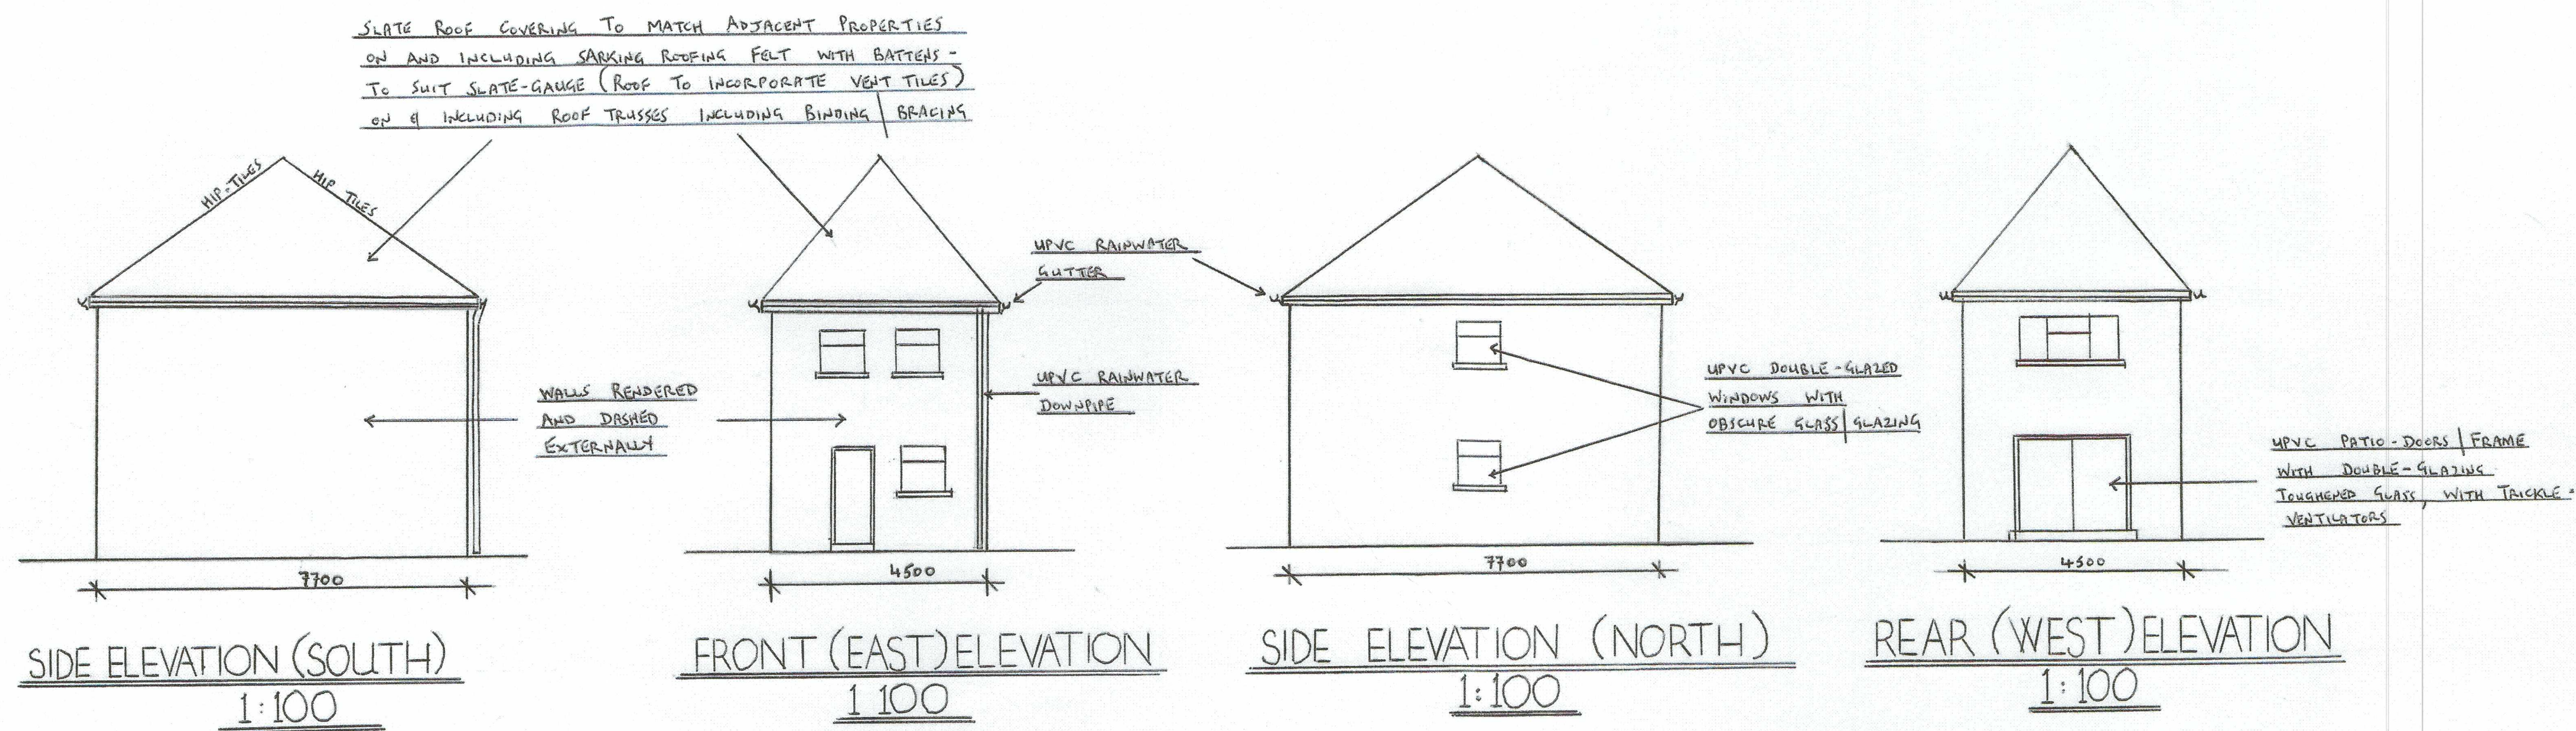

PROPOSED DETACHED/SINGLE TWO-STOREY HOUSE "51A" AT SOUTH SIDE OF 53 CHURCH ROAD, SUNNYCROFT, BAGLAN, PORT-TALBOT, SA12 8SU, FOR MR G. P. THOMAS

SCALES: 1:50 ; 1:500 ; 1:1250

SHEET 1 of 2