


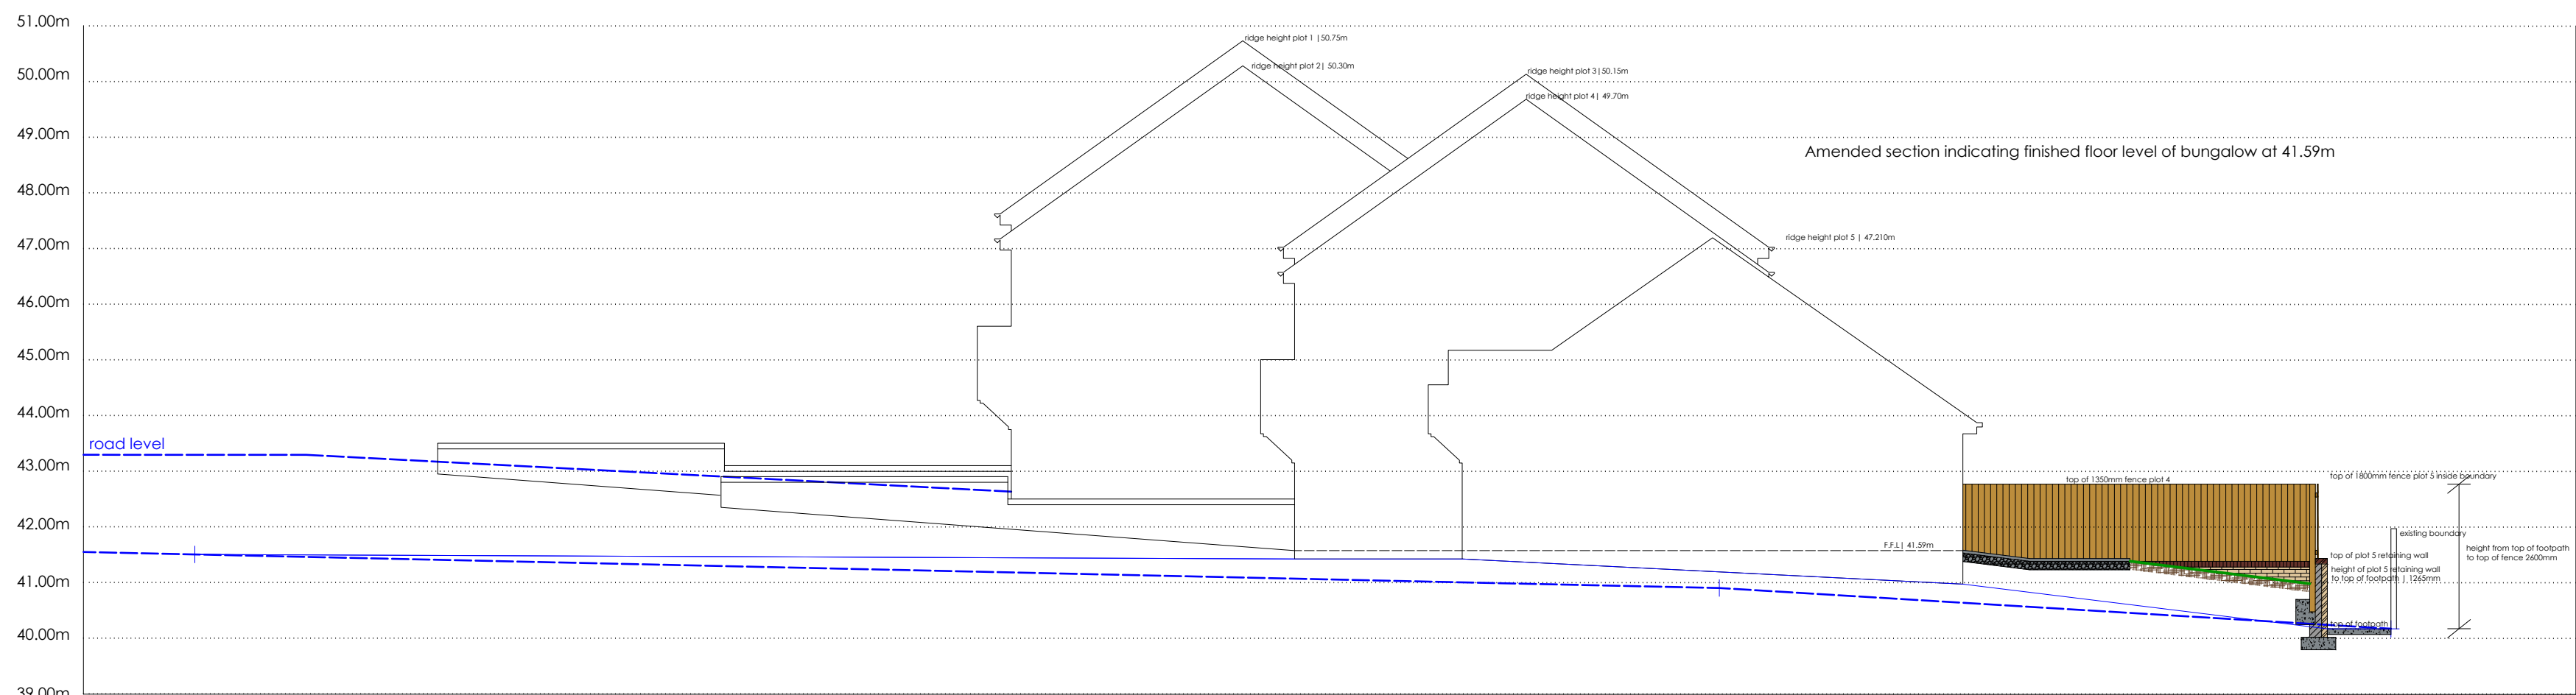
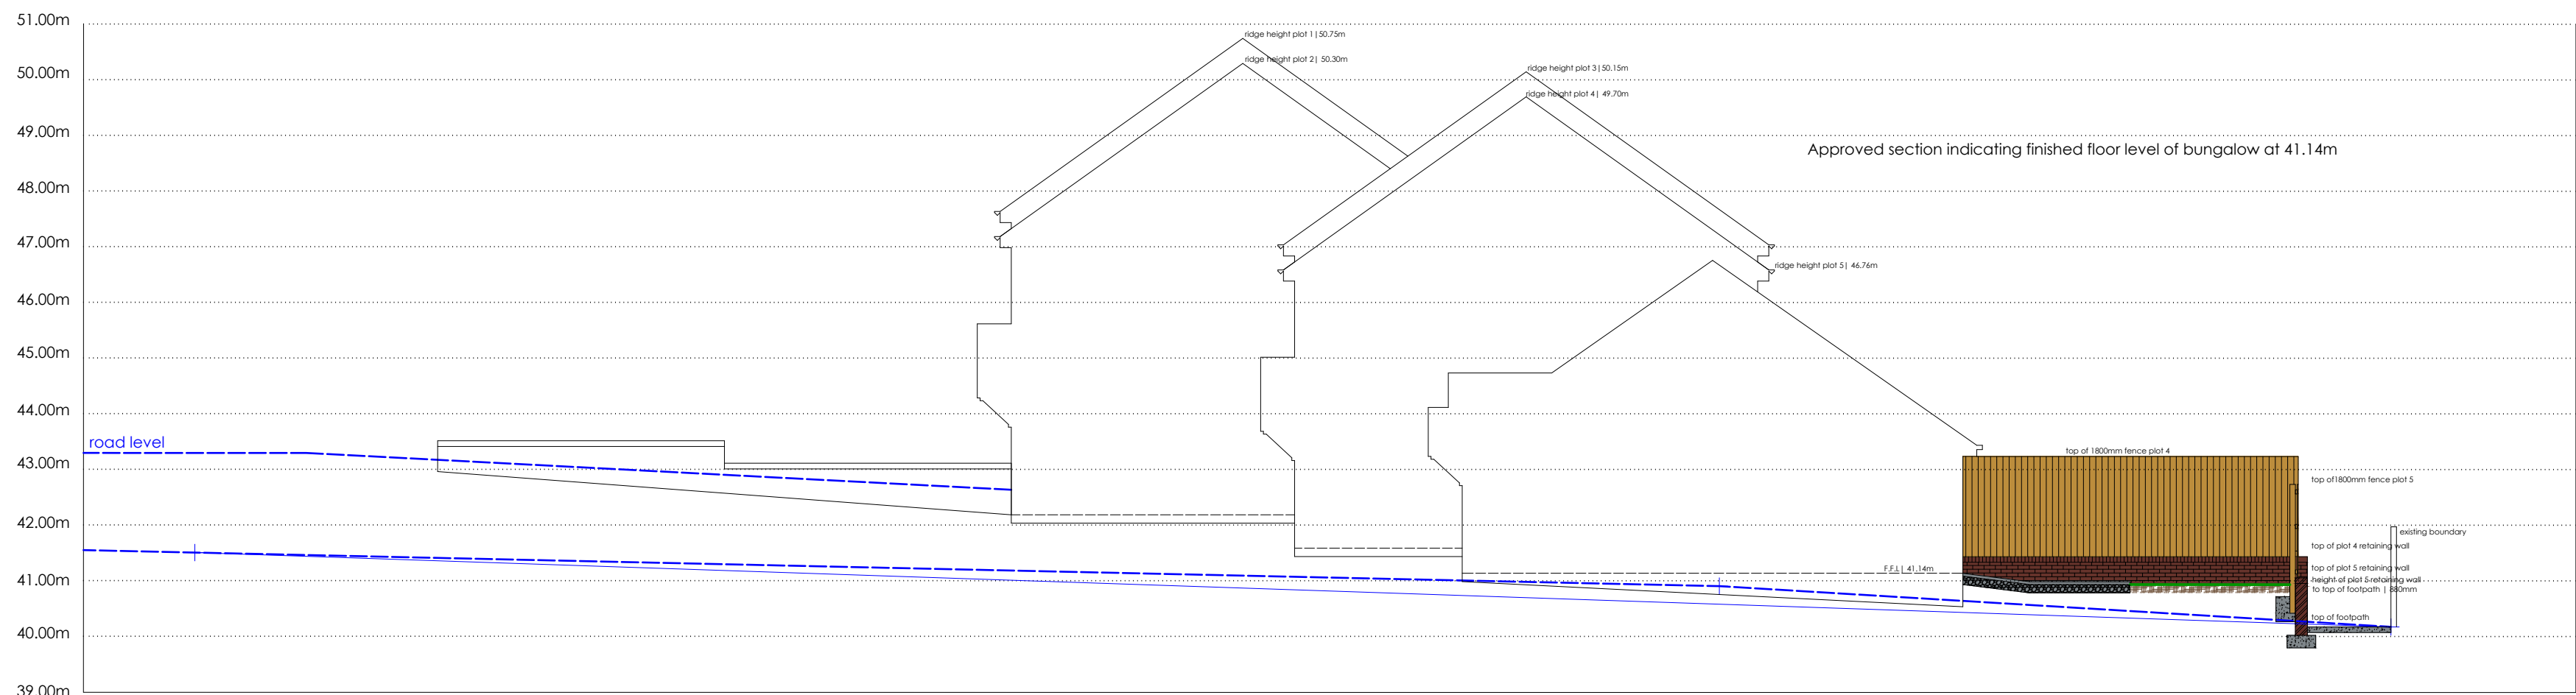
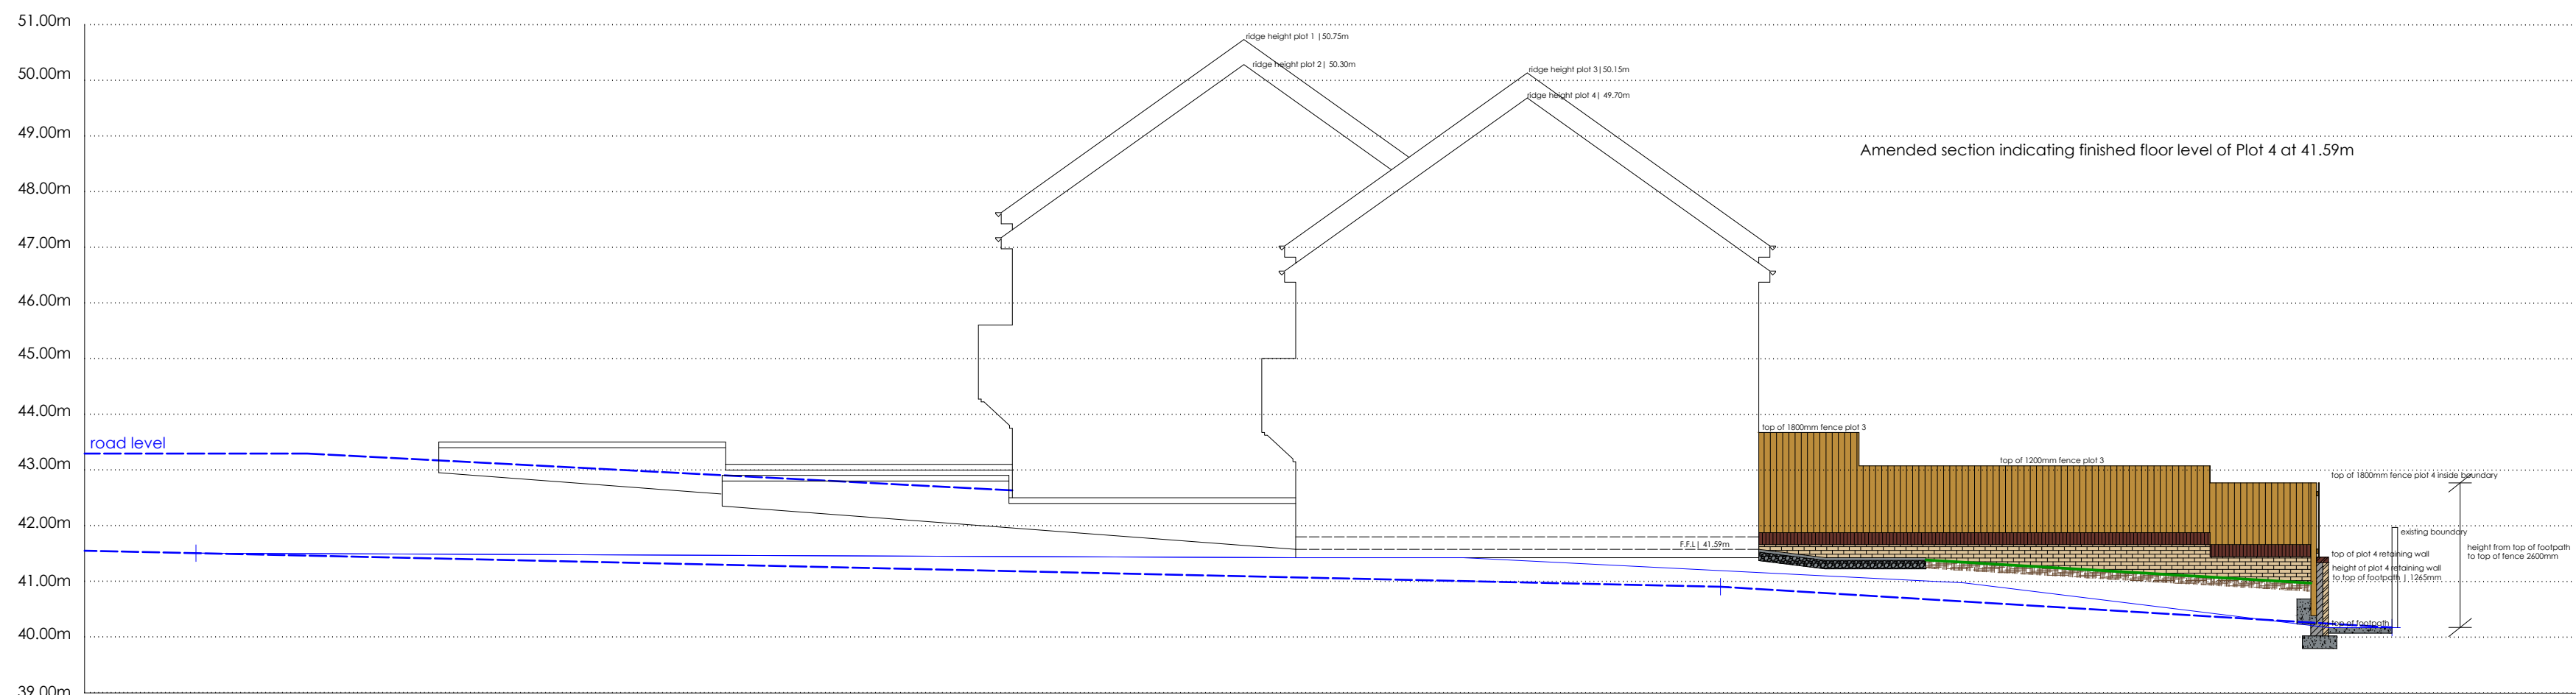


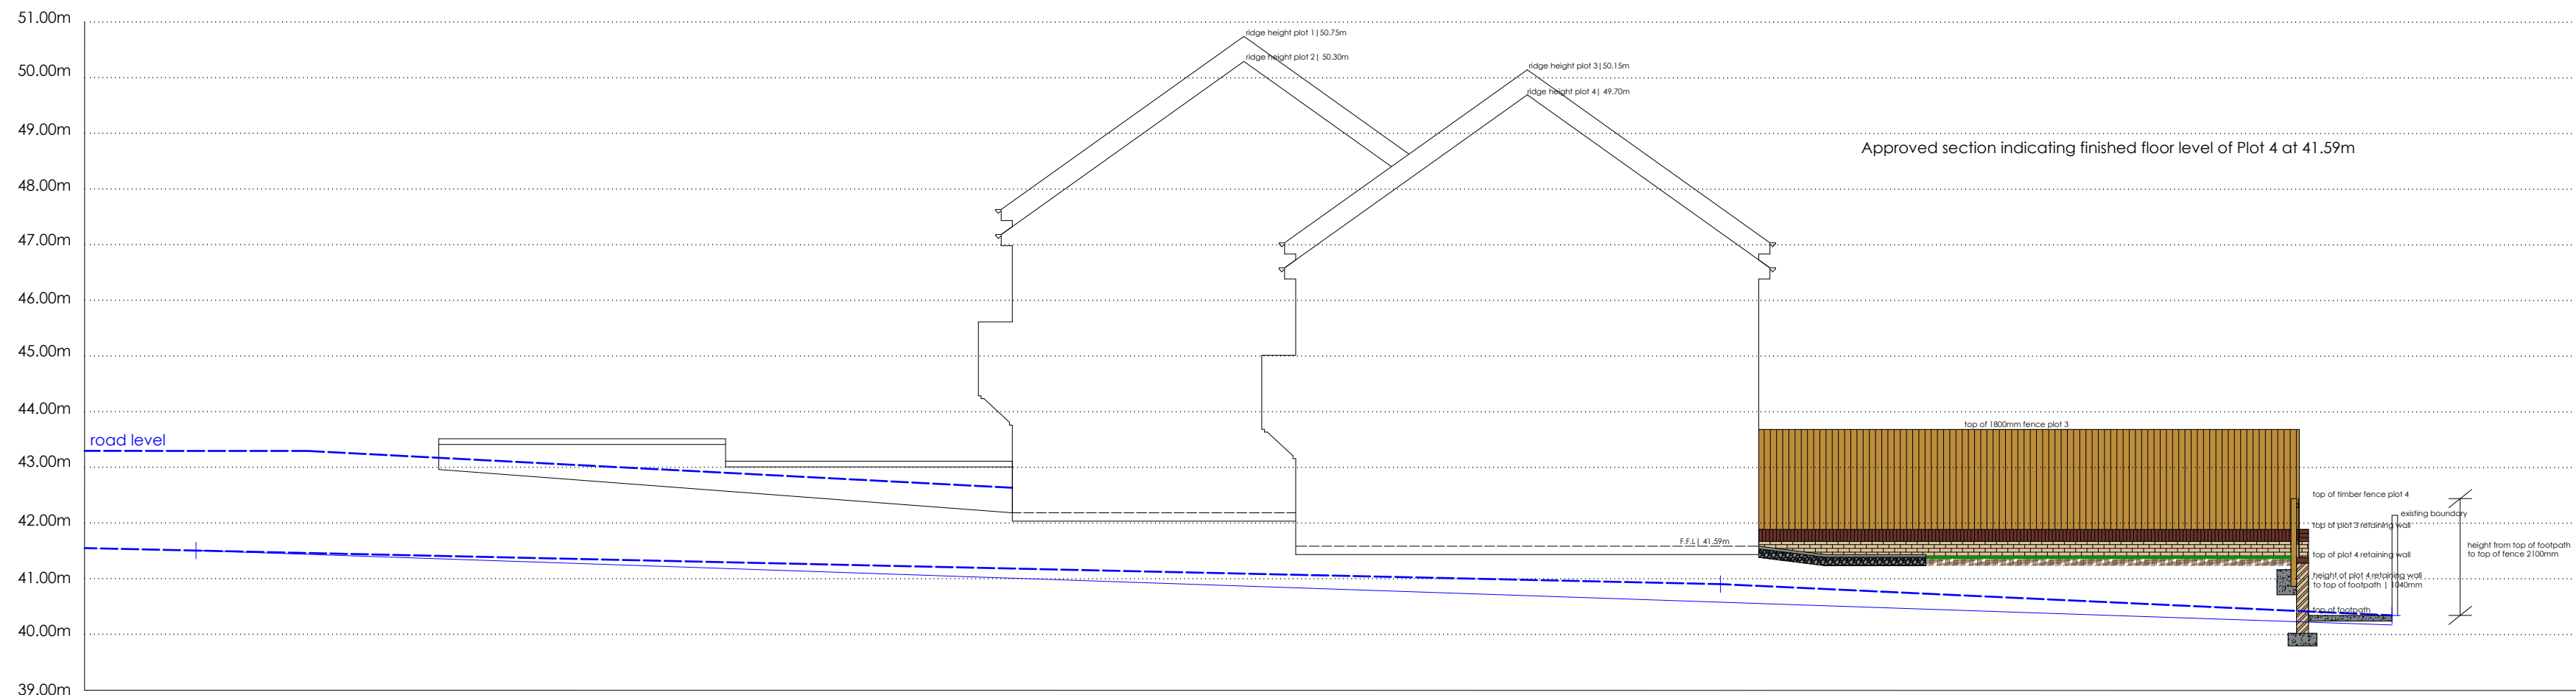


Plot 5  
Section a-a  
SCALE | 1:100

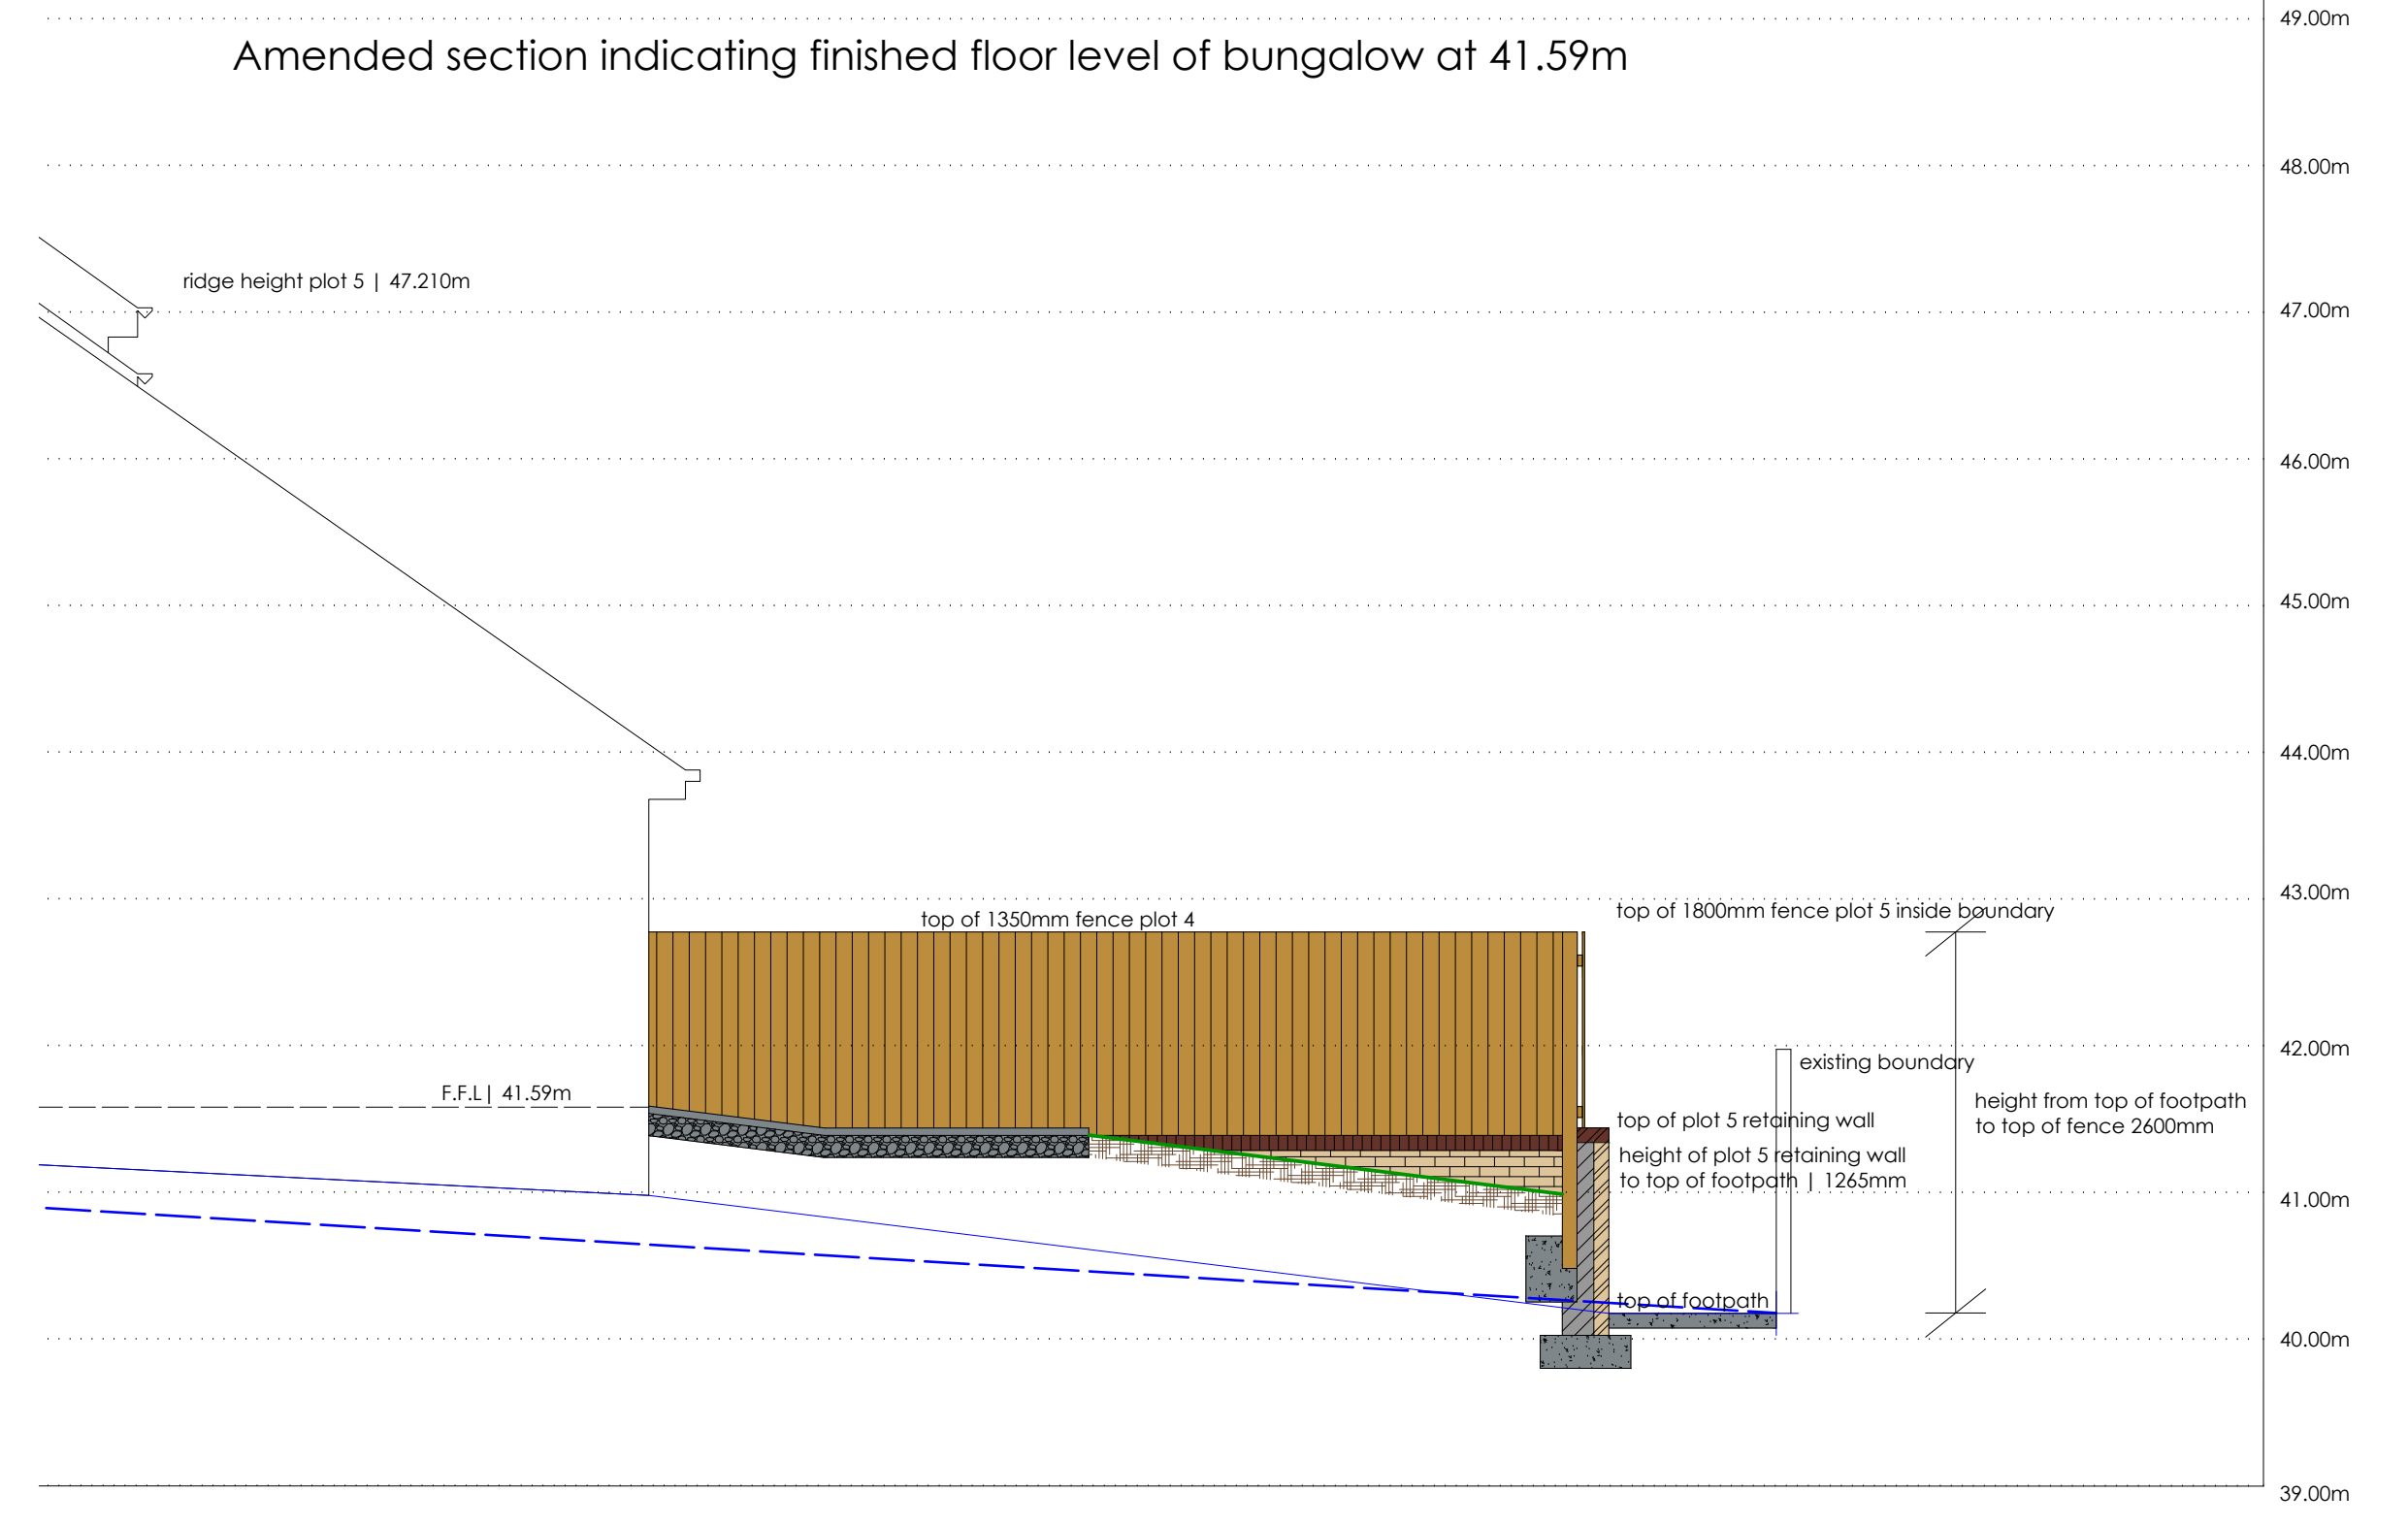

Plot 4  
Section b-b  
SCALE | 1:100

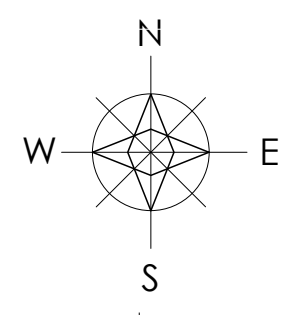

SCALE | 1:50

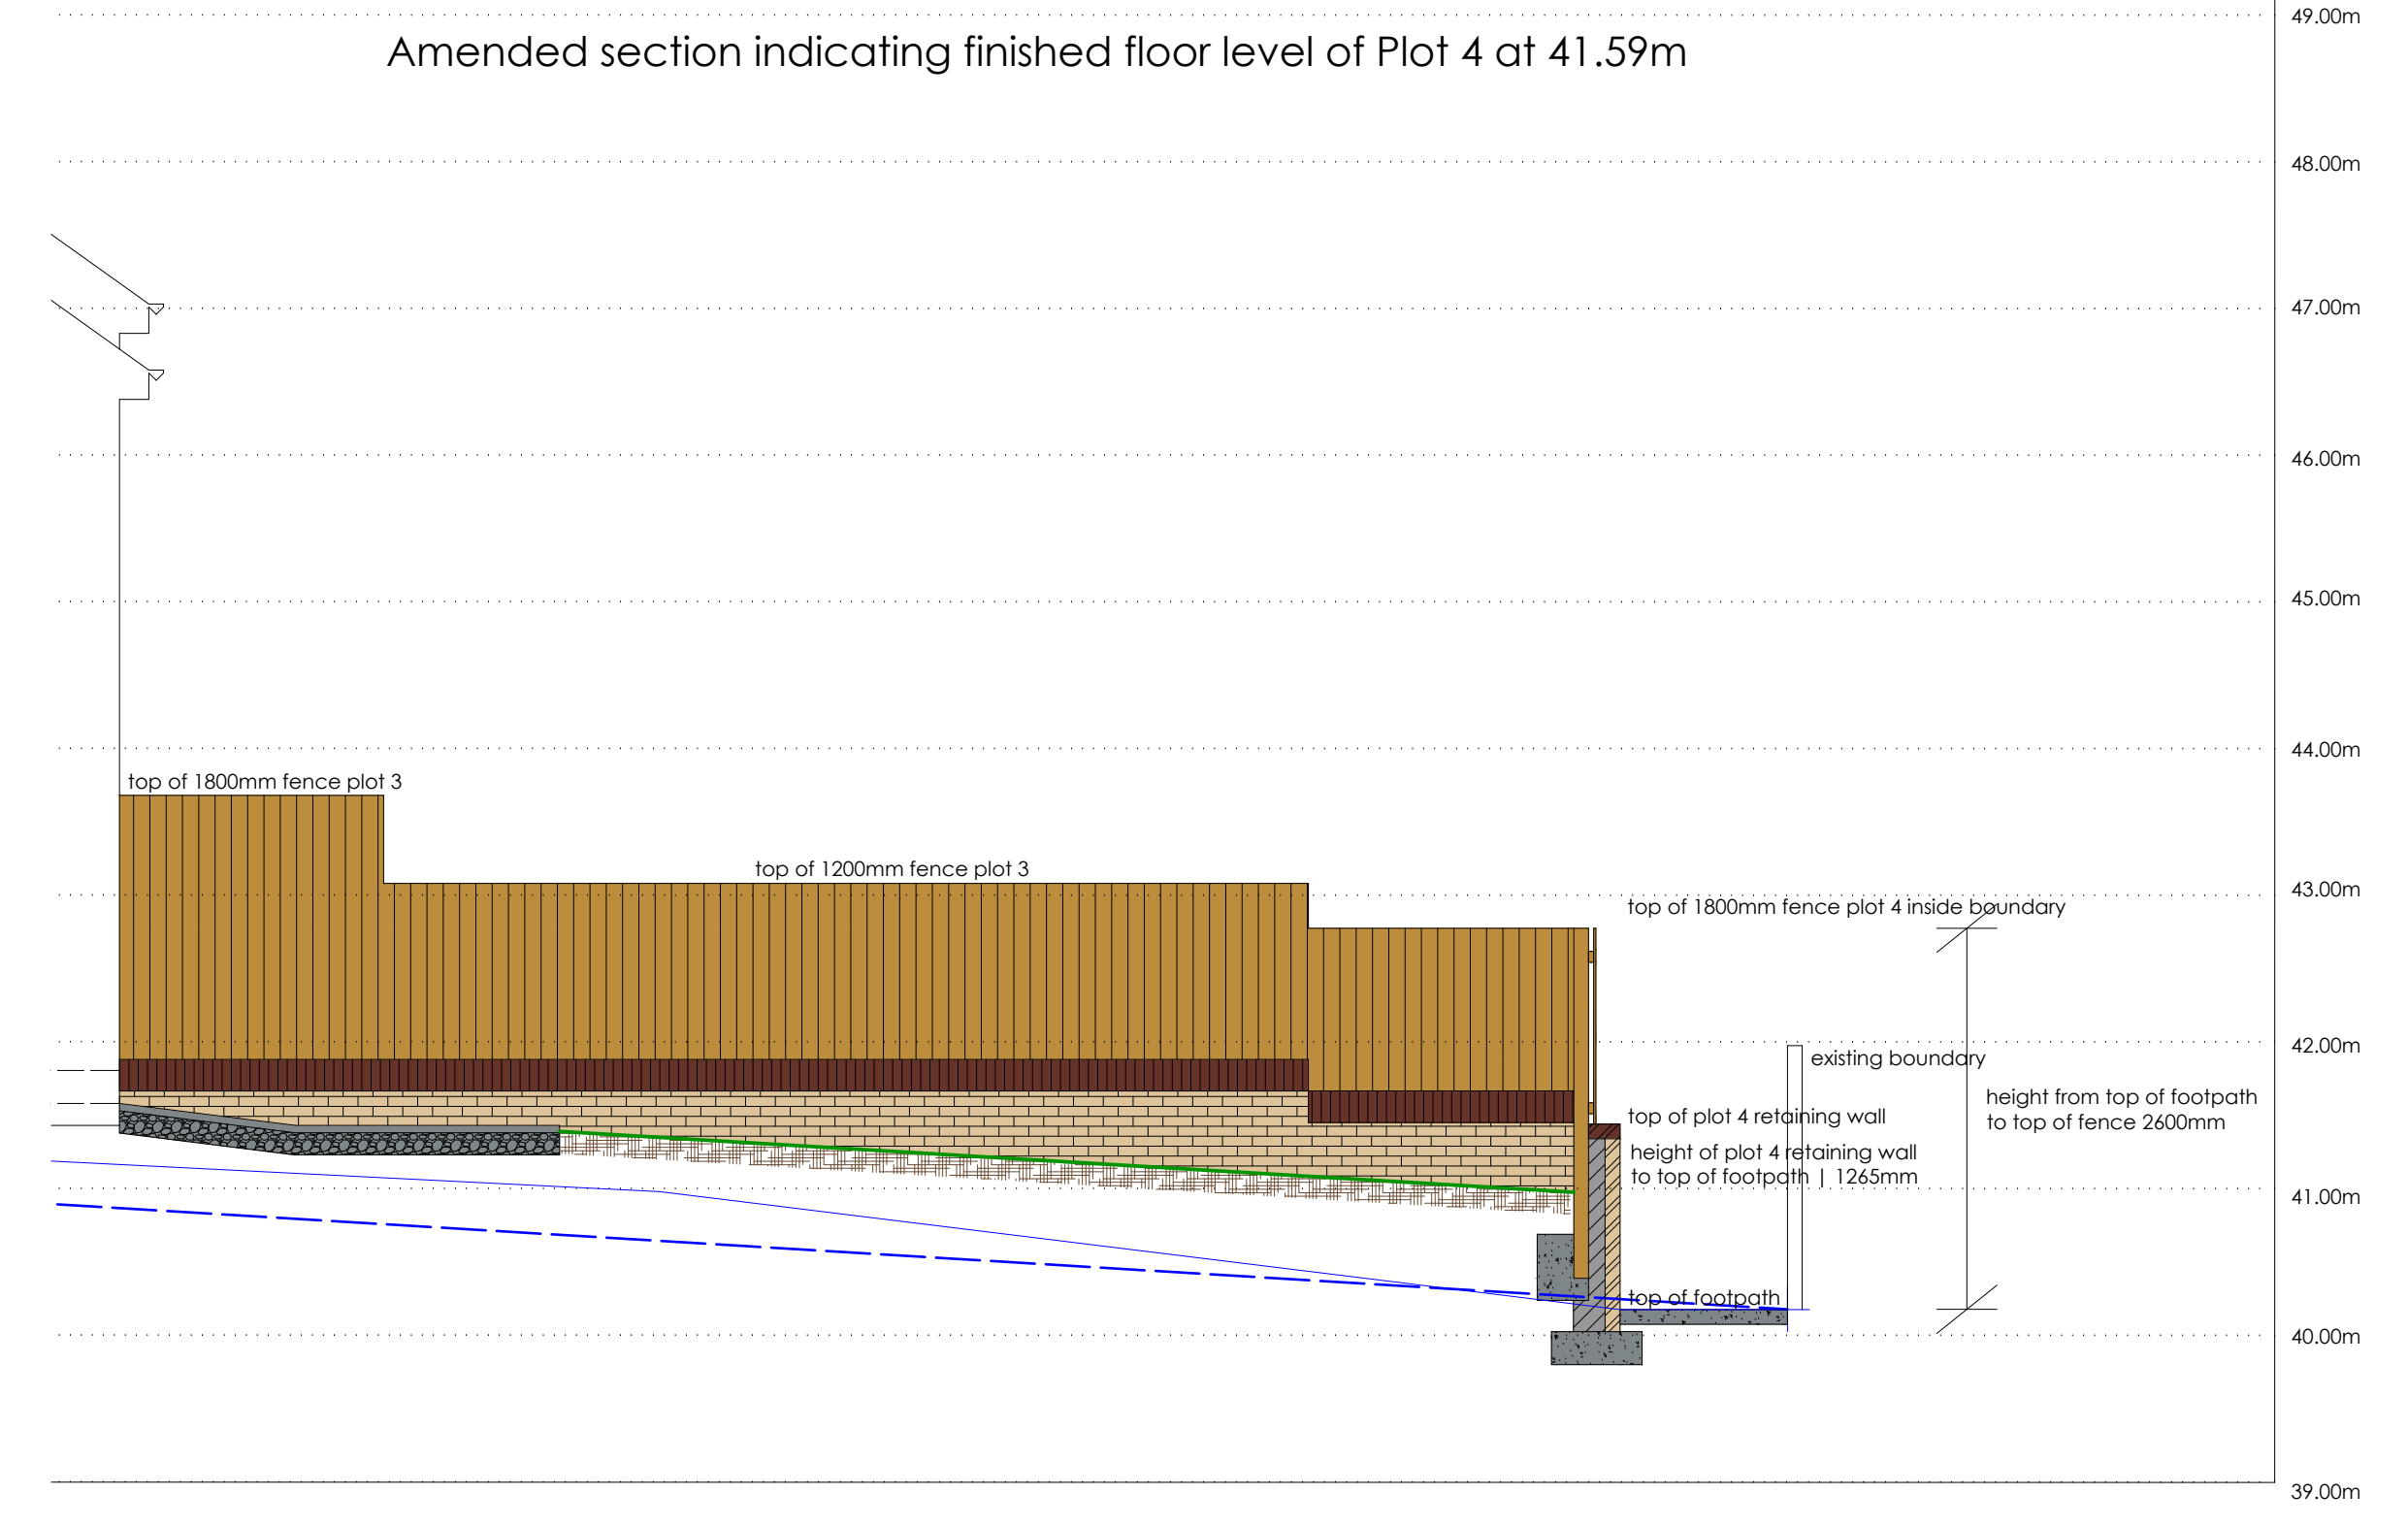

SCALE | 1:50

revision  
a | rear garden graded and height of south boundary fence increased to 1800mm at the request of lpa\_11.05.2020

|         |                                                               |                               |                                     |       |              |
|---------|---------------------------------------------------------------|-------------------------------|-------------------------------------|-------|--------------|
| project | LLYS WERN II, WAUNCERCH, NEATH                                | drawing                       | EXISTING AND PROPOSED SITE SECTIONS | date  | MARCH 2020   |
| client  | TAI TARIAN - KWIC LTD (KEEBLE WHELAN INTEGRATED CONSTRUCTION) | drawing no.                   | @ A1                                | scale | 07765 660189 |
|         | www.iplanarchitecture.co.uk                                   | hello@iplanarchitecture.co.uk |                                     |       |              |

