


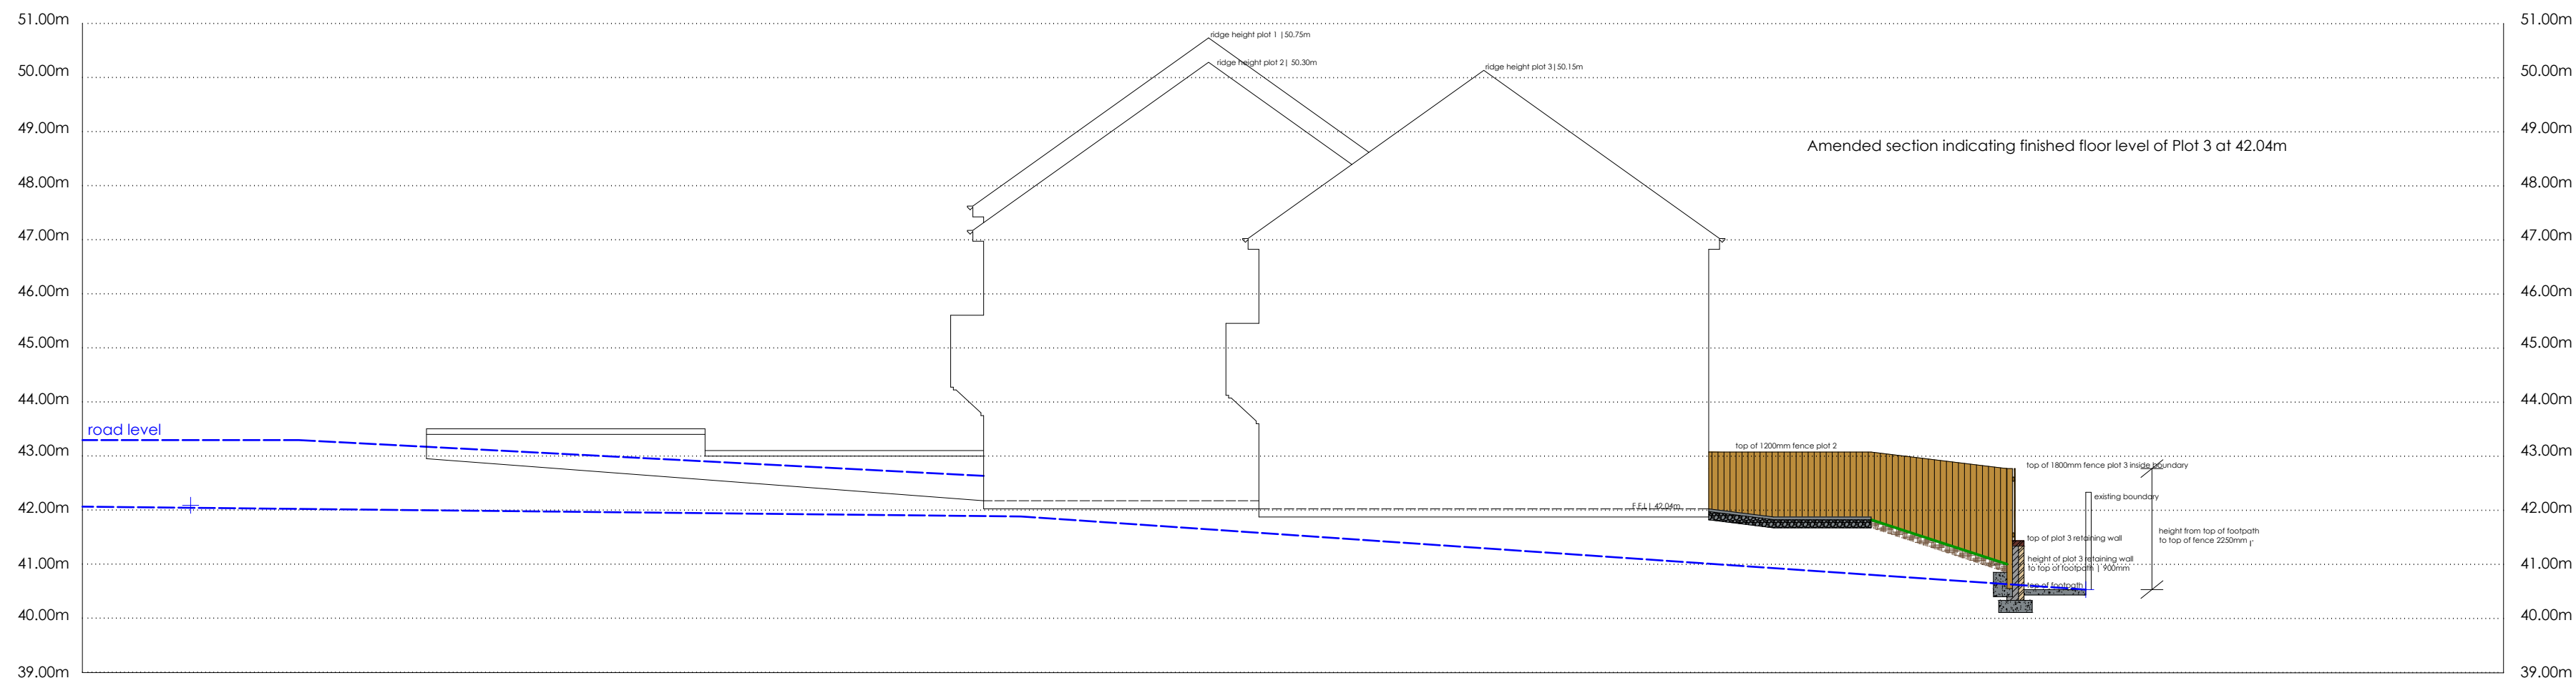
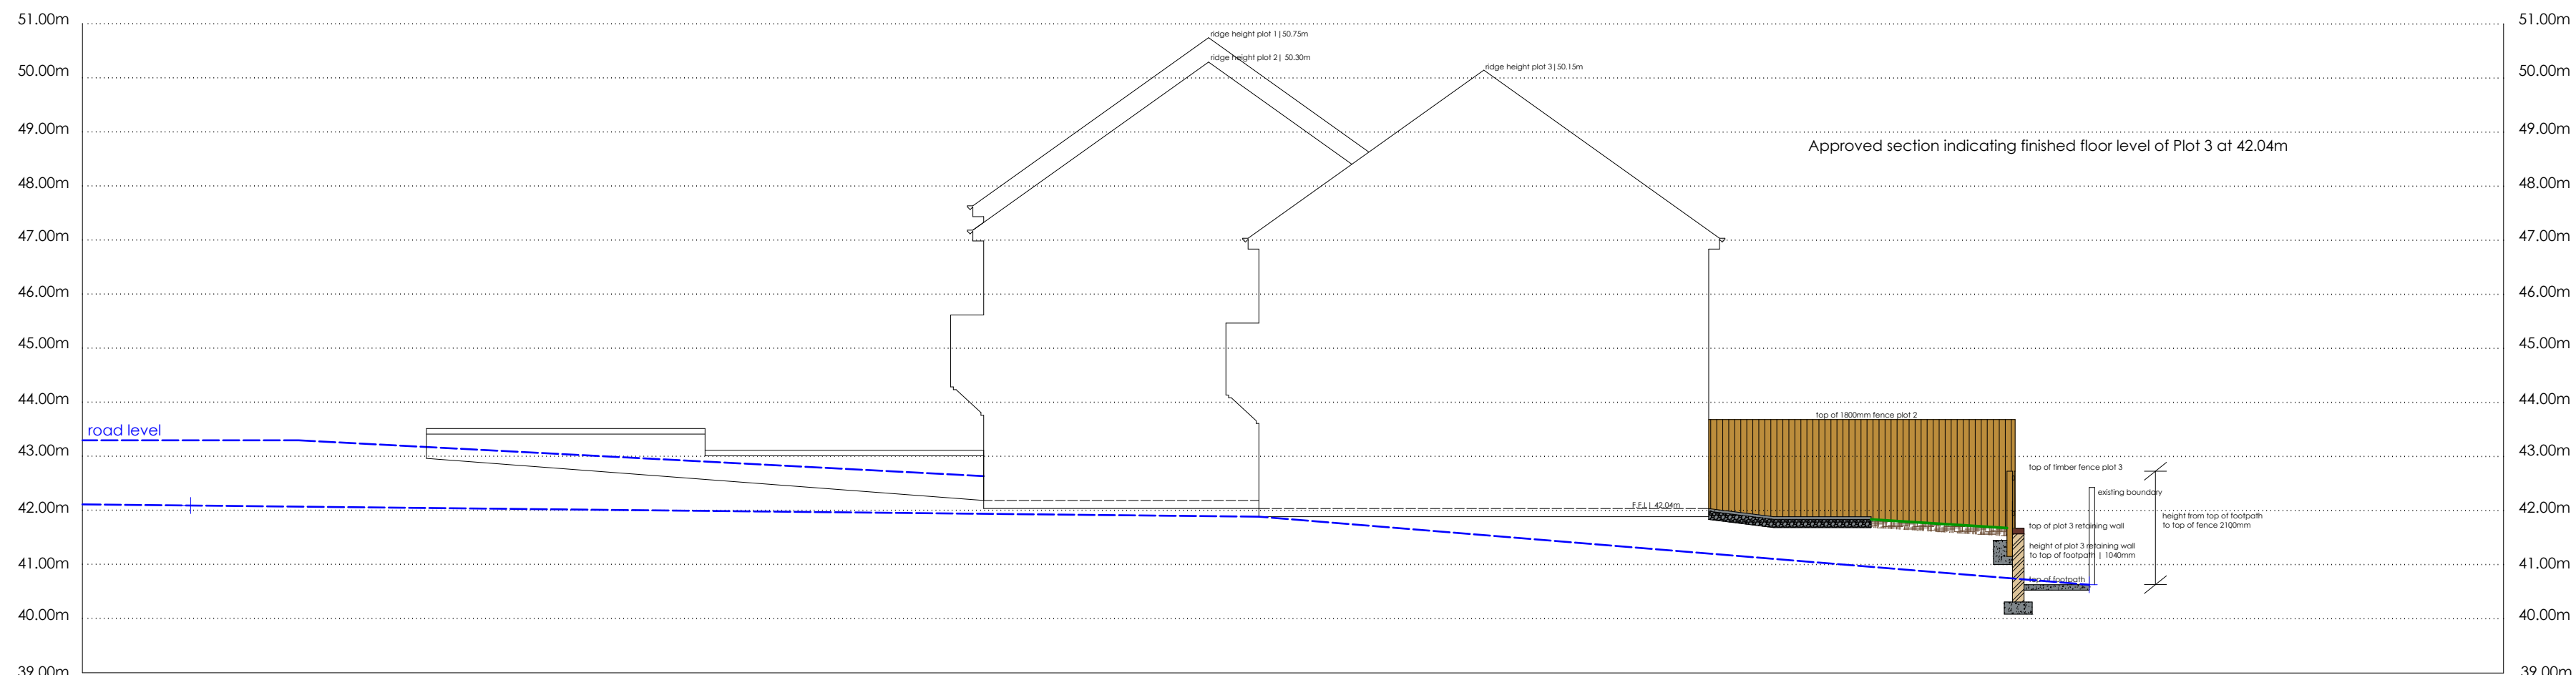


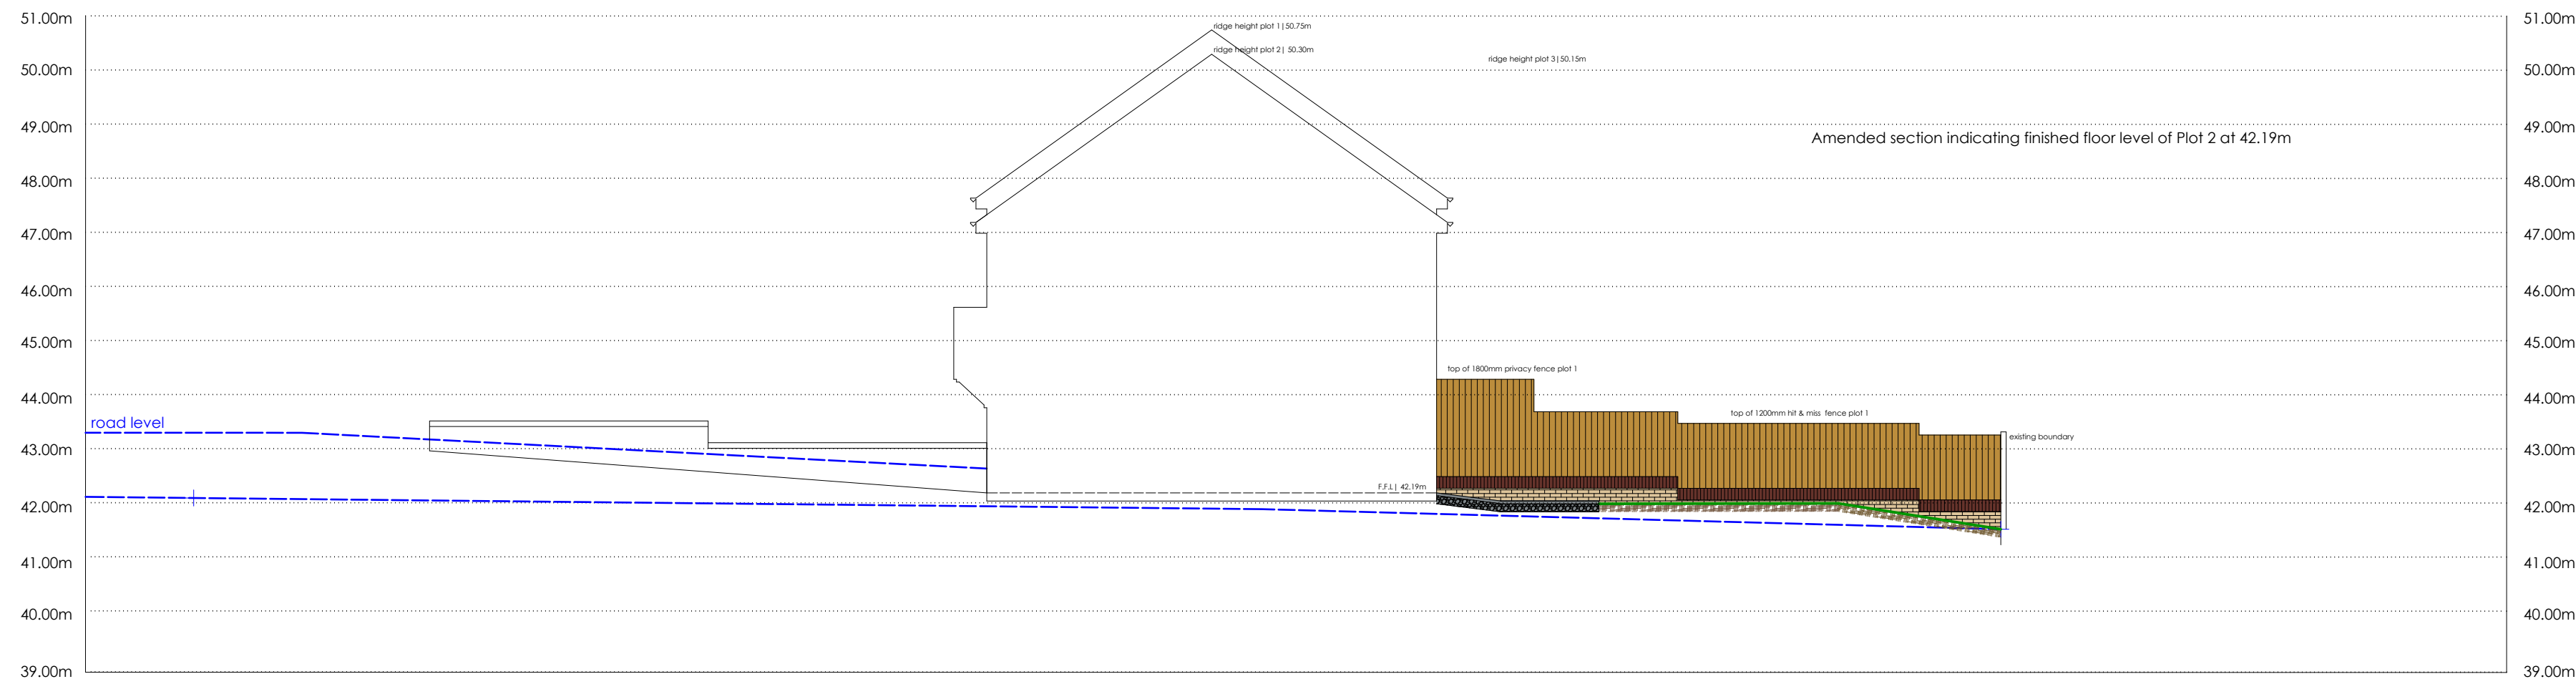


Plot 3
Section c-c
SCALE | 1:100

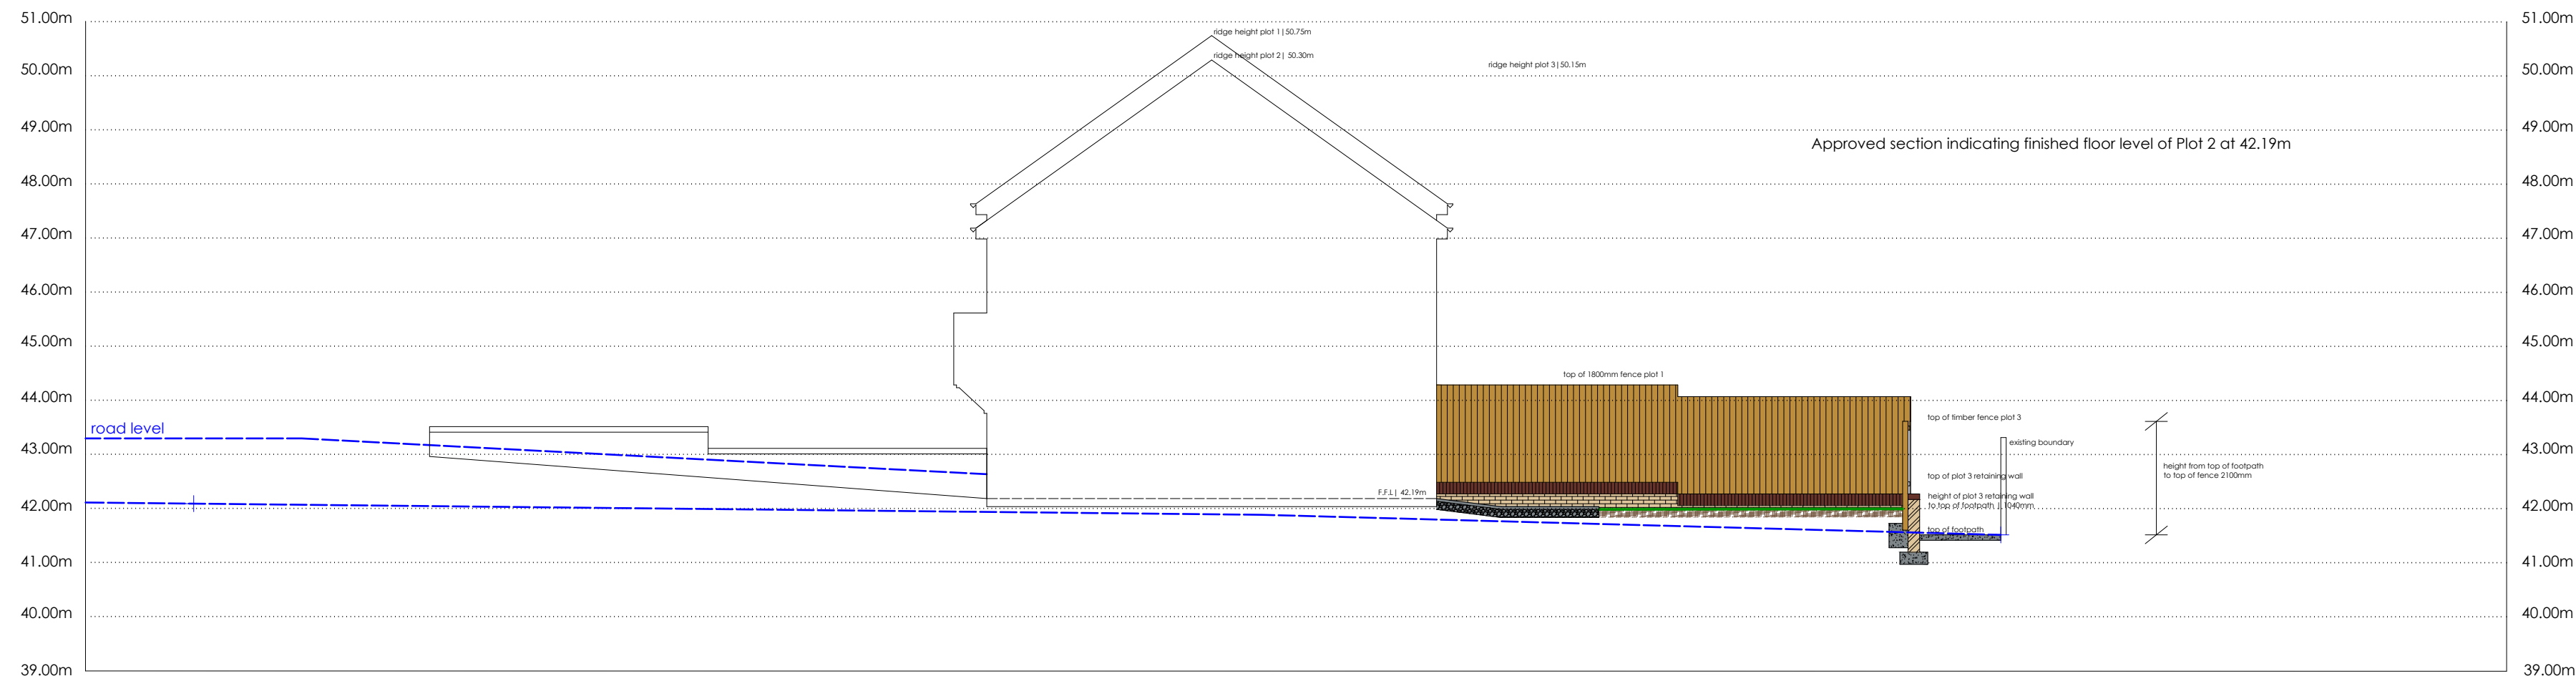

Plot 2
Section d-d
SCALE | 1:100

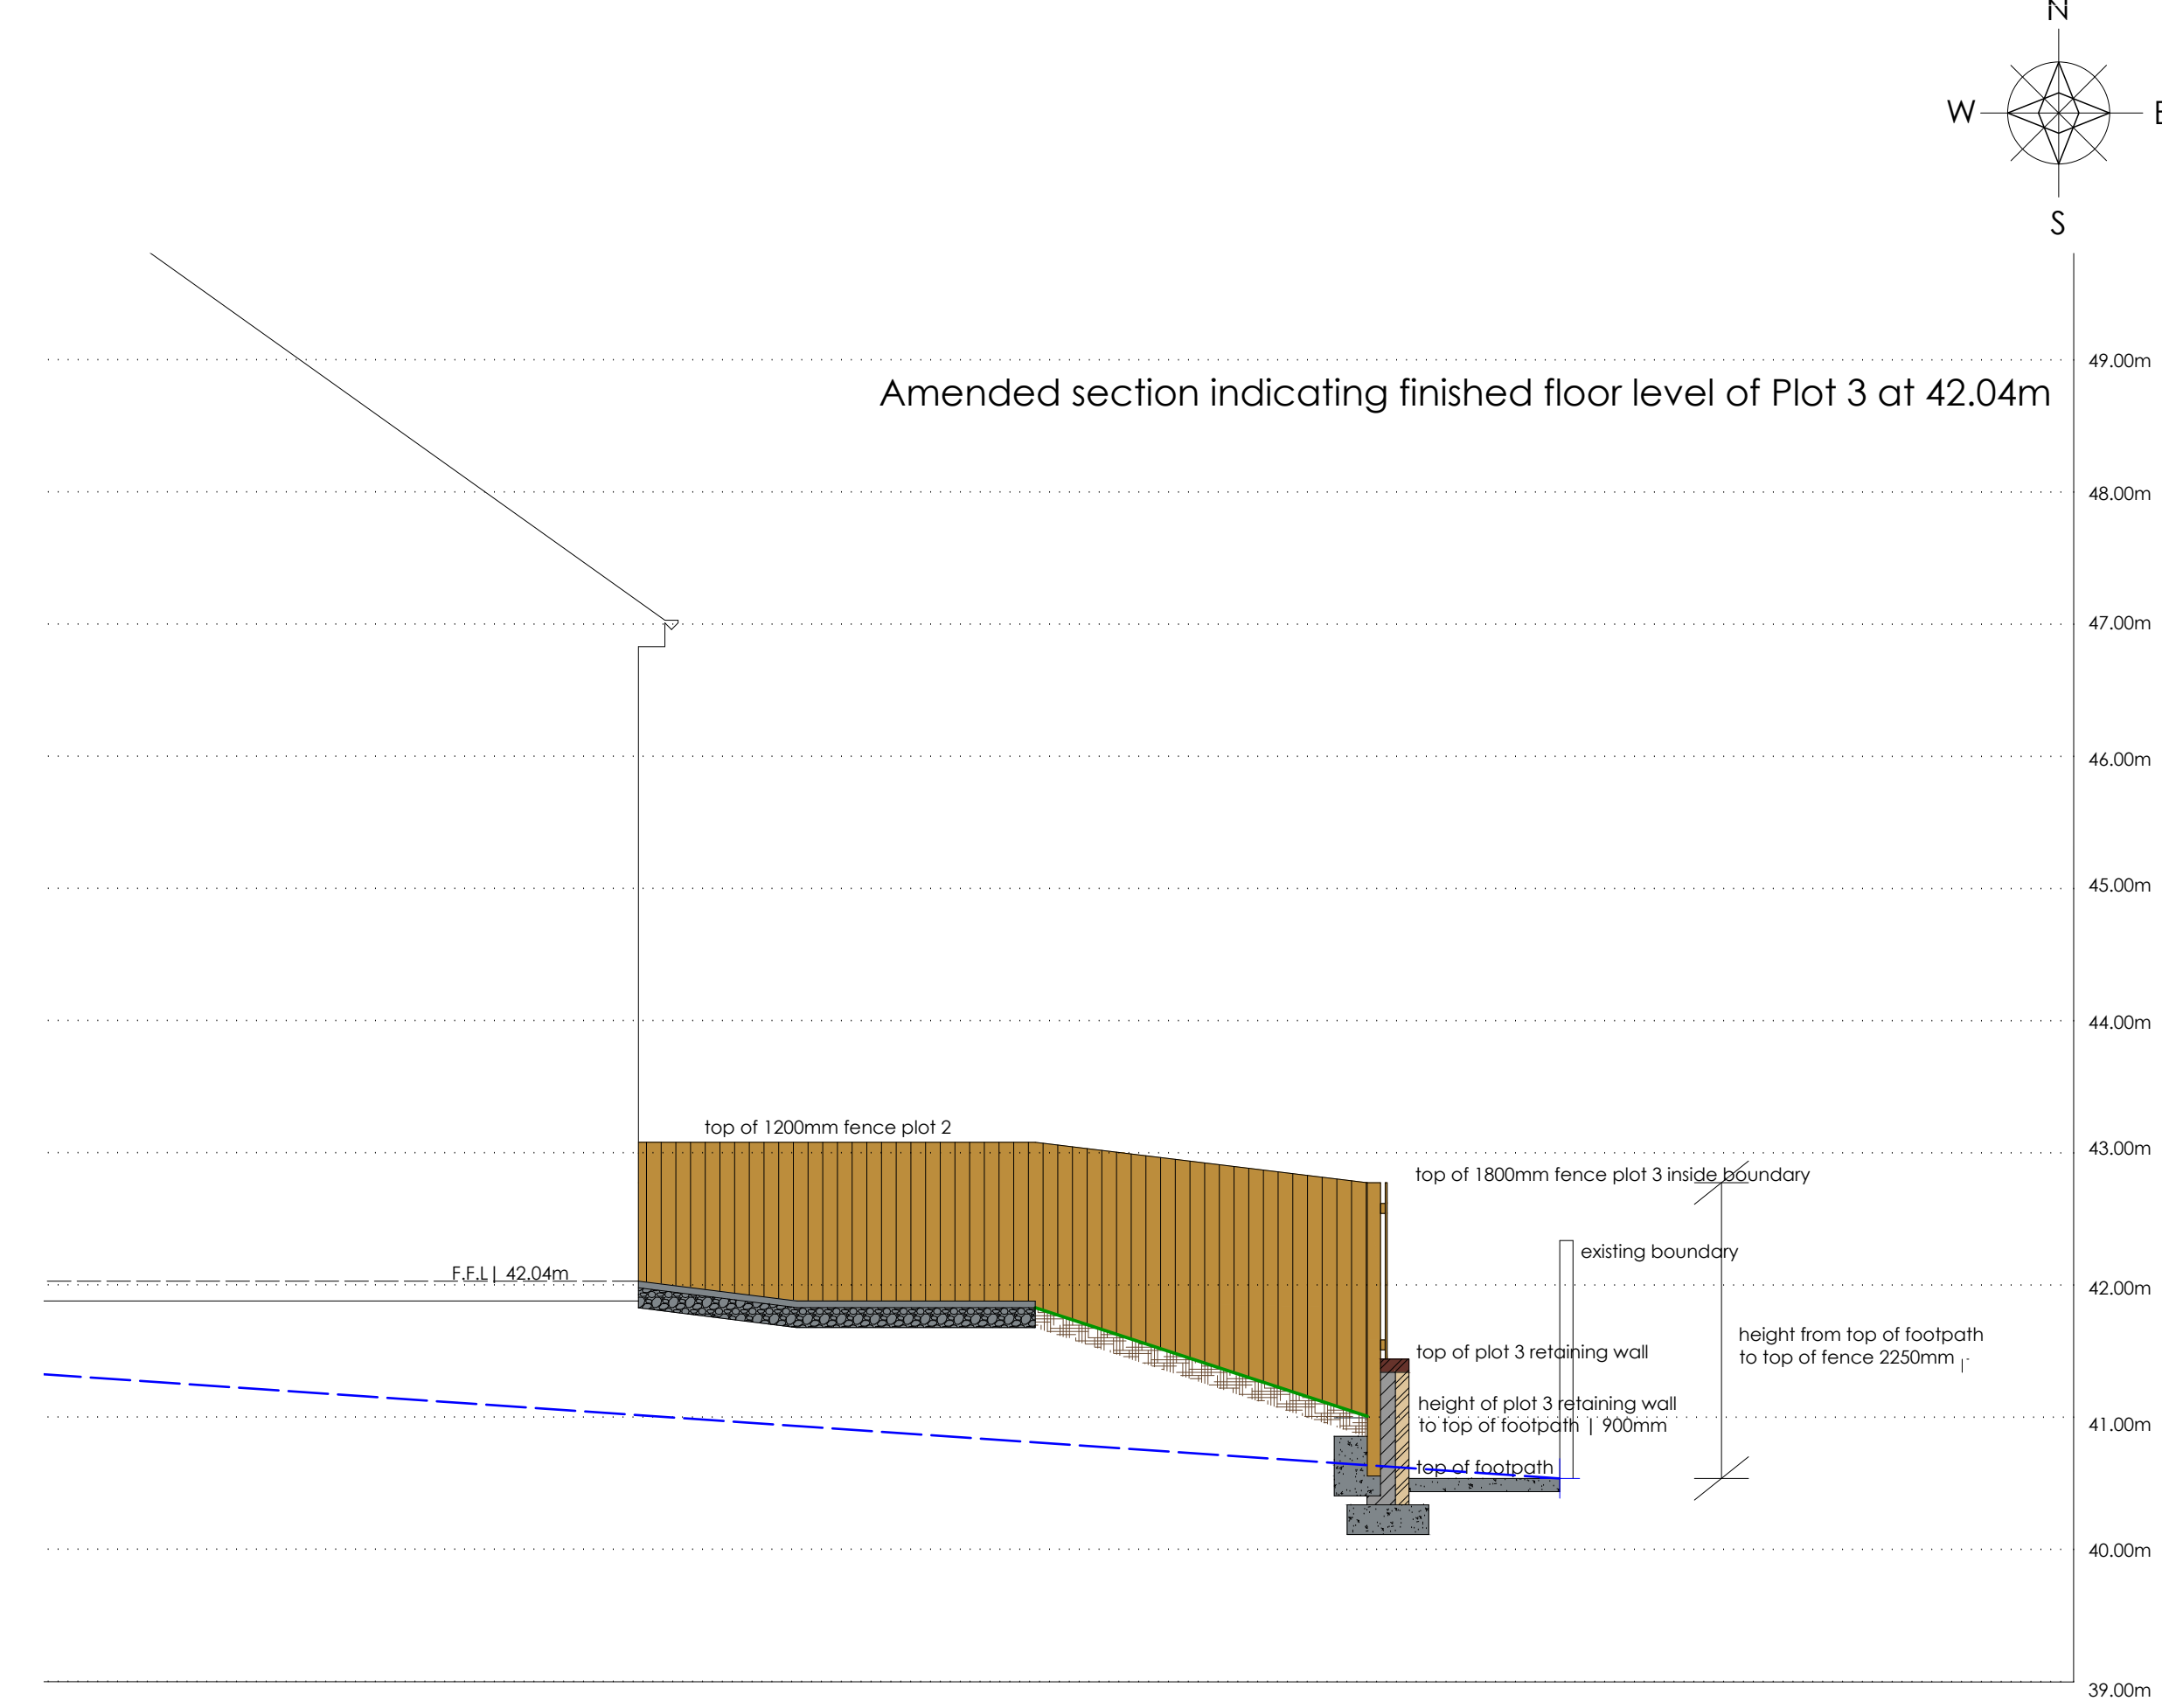

SCALE | 1:50

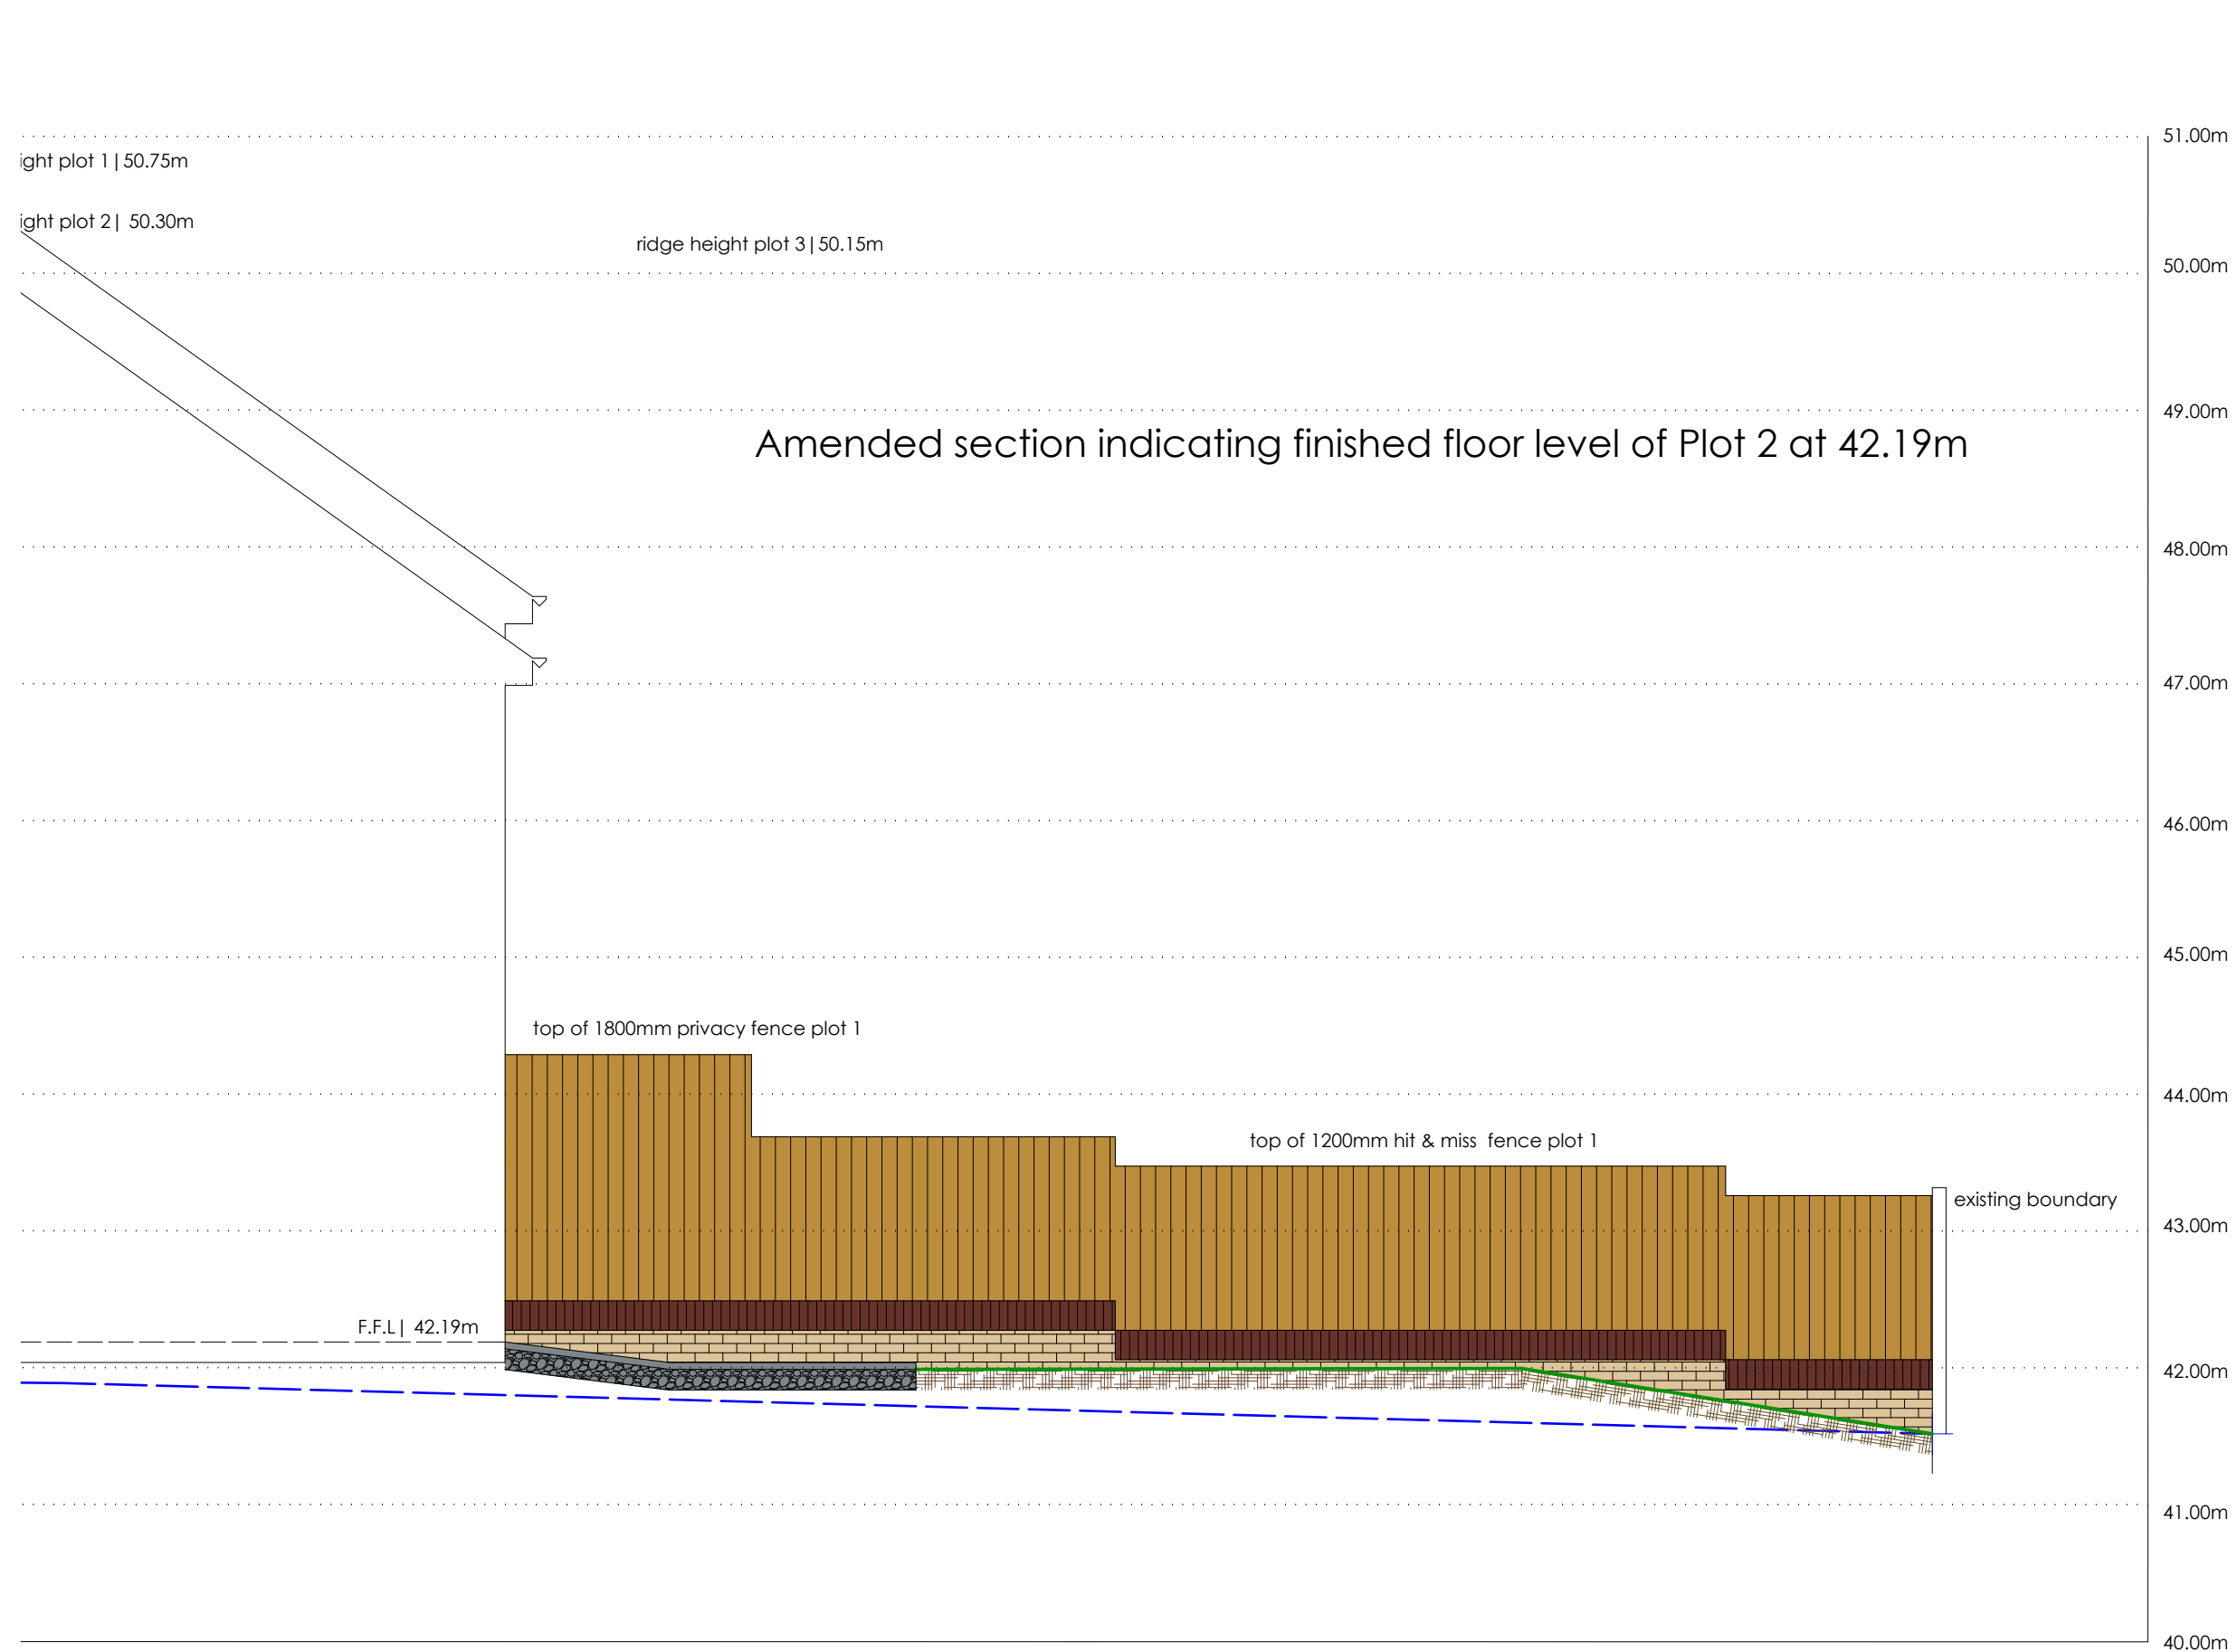

Plot 2
Section d-d
SCALE | 1:50

