


PLEASE NOTE:

THE CAR PARK AREA IS SHOWN FOR ILLUSTRATIVE PURPOSES TO DEMONSTRATE THE CAPACITY OF 104 SPACES.

THE EXISTING AREA IS SURFACED IN GRAVEL & GRASS & IS UNMARKED. (EACH PARKING SPACE IS 2.5 x 5.0m).

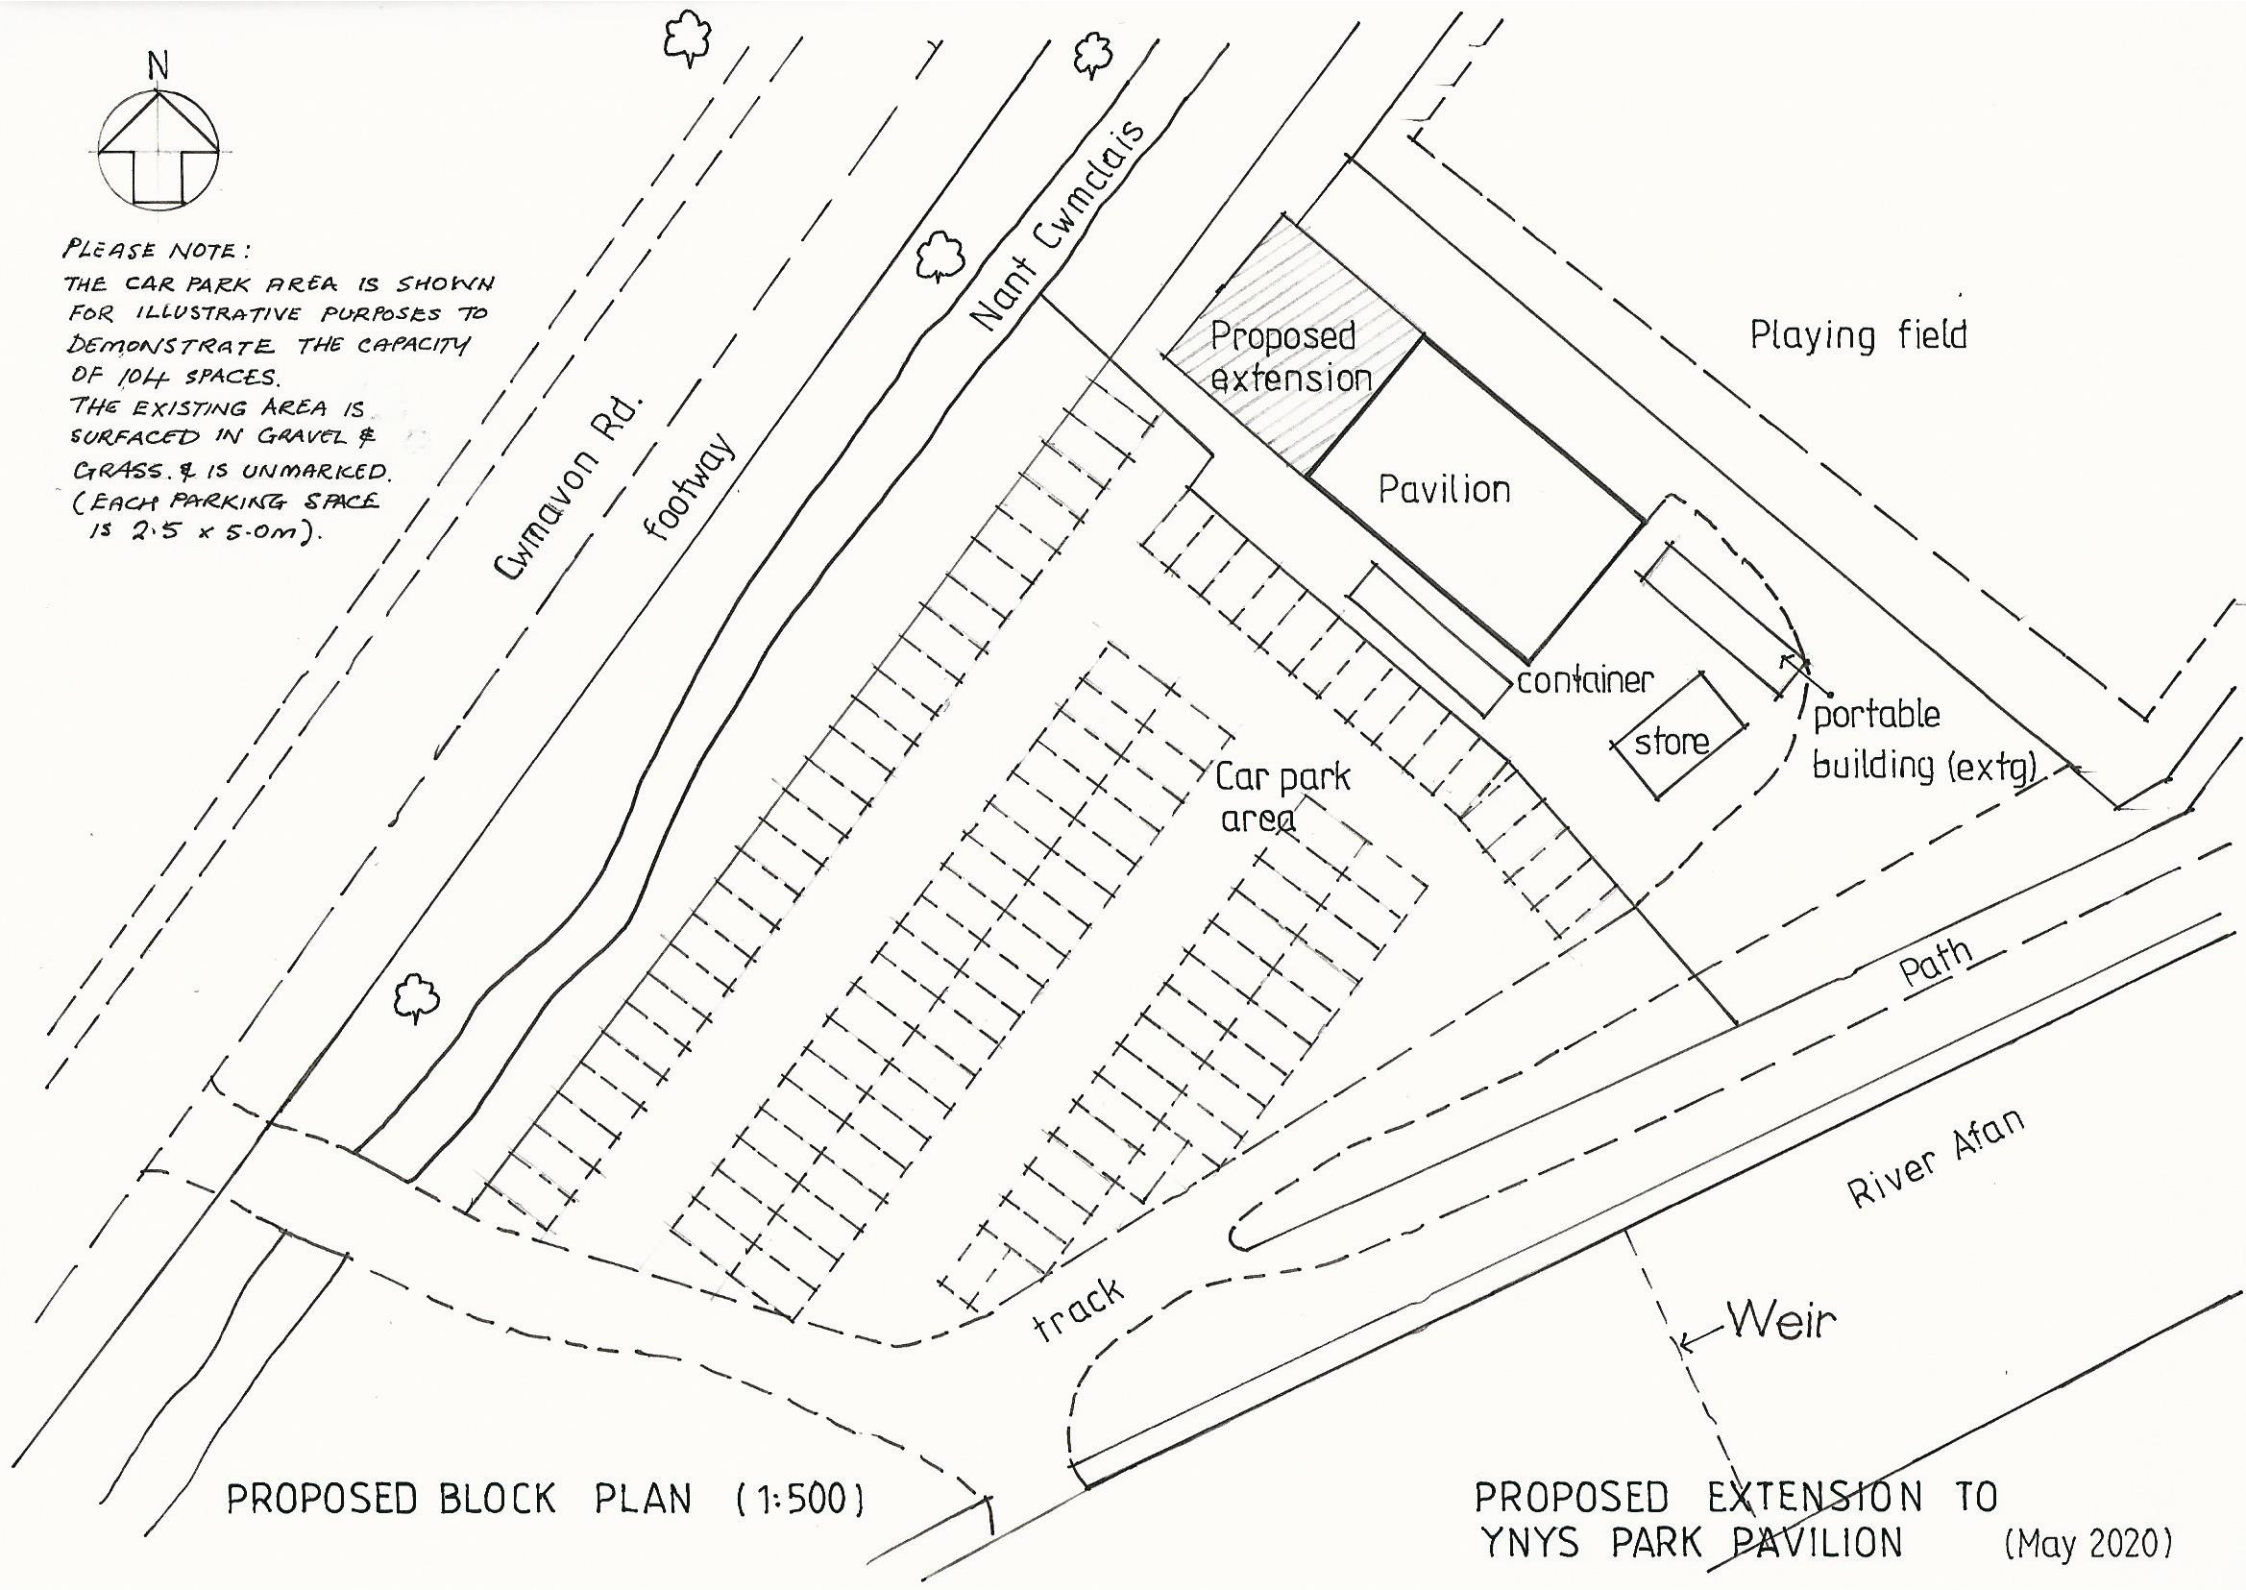

PROPOSED BLOCK PLAN (1:500)

PROPOSED EXTENSION TO
YNYS PARK PAVILION (May 2020)