
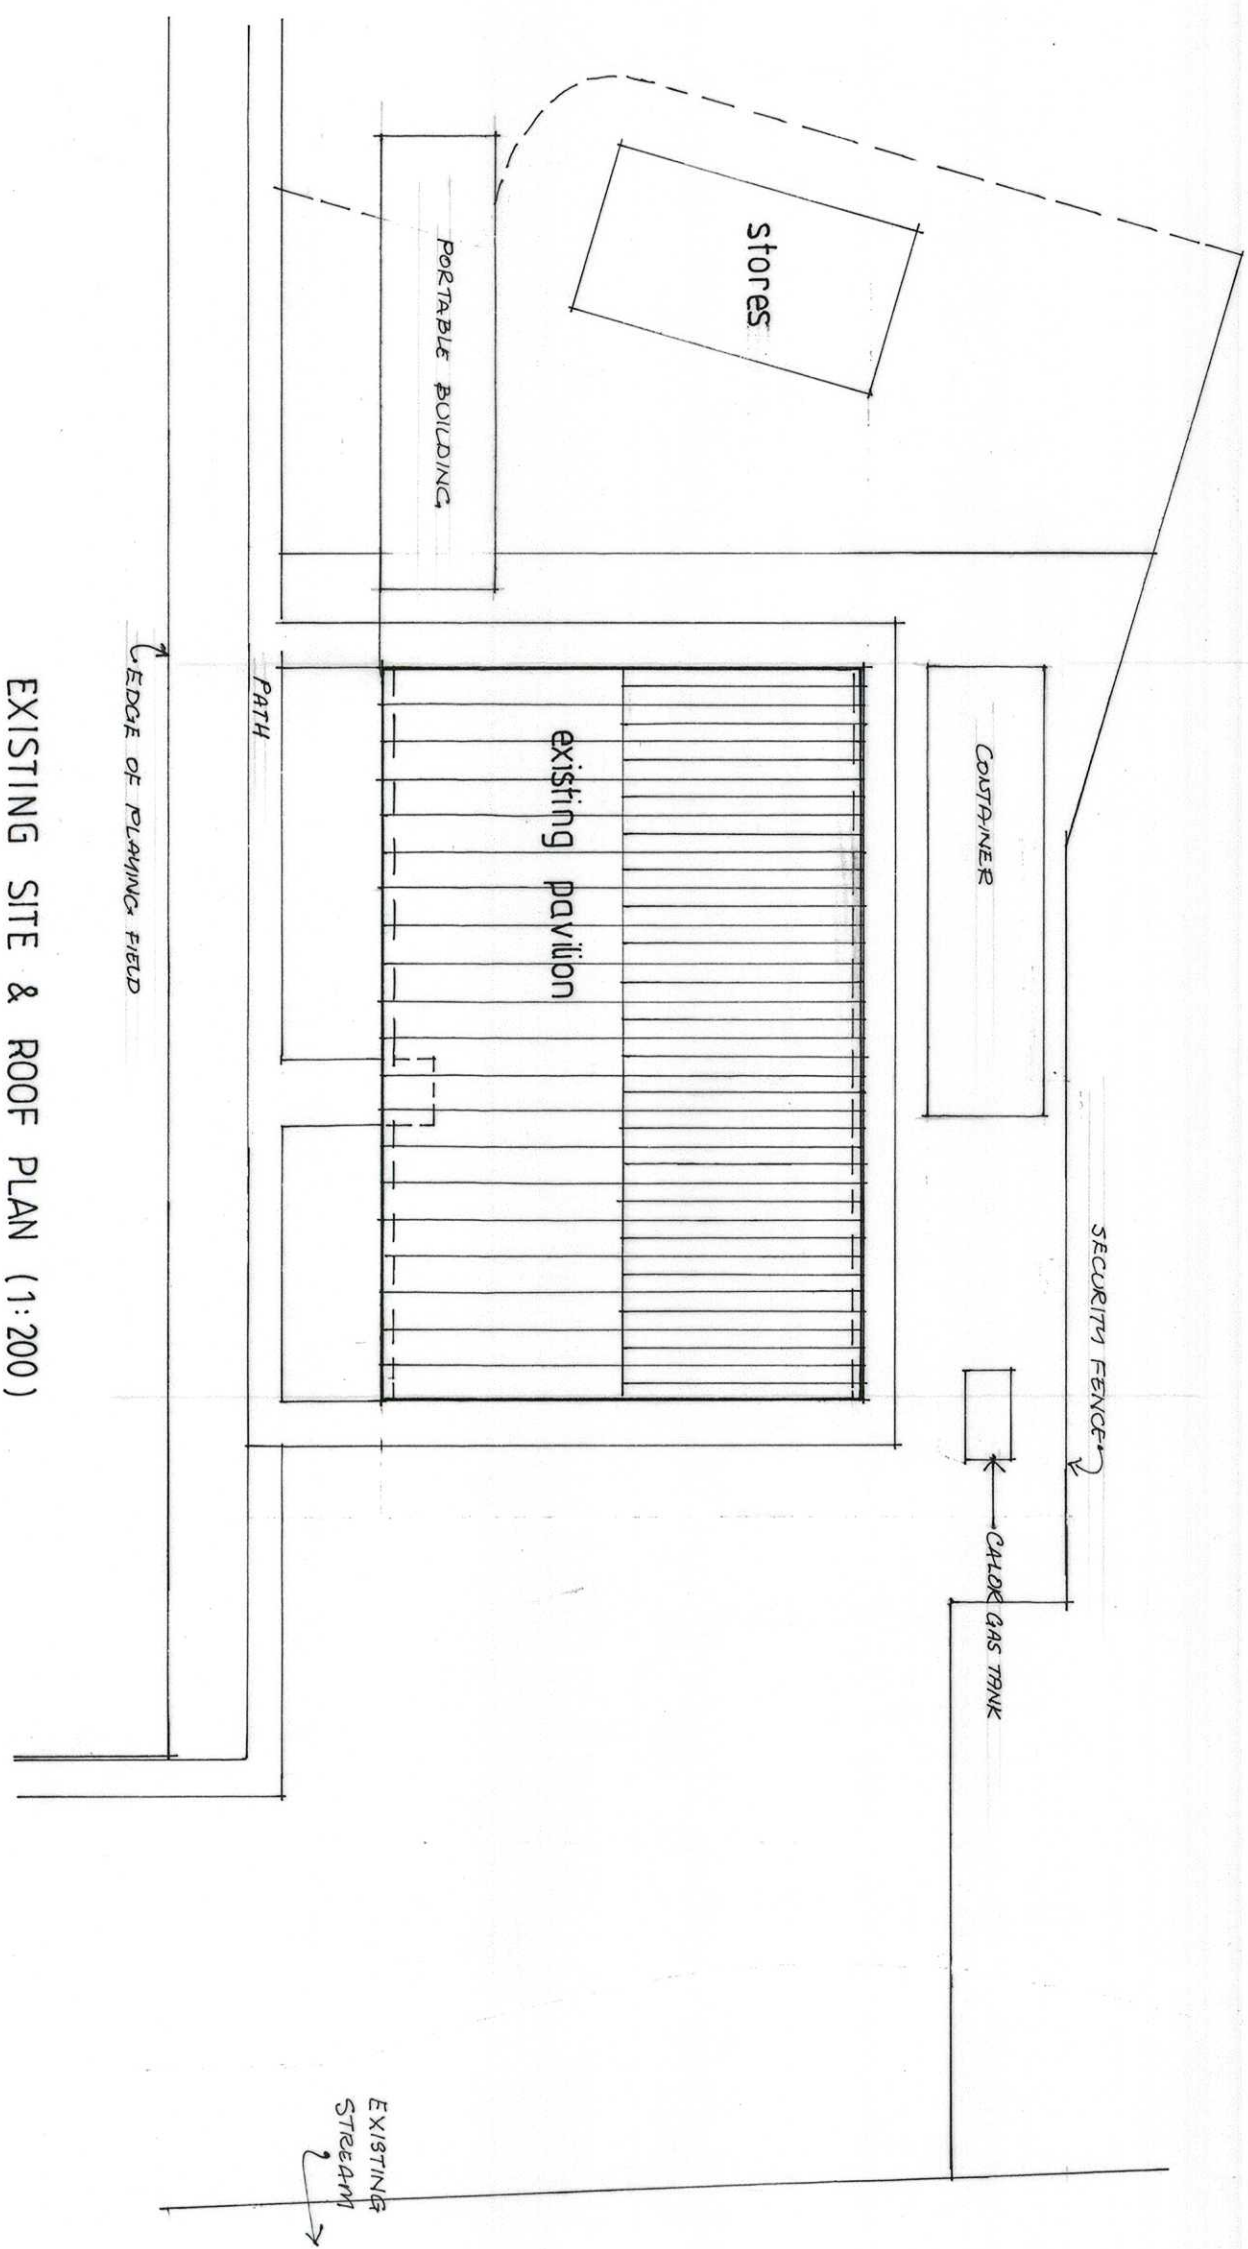
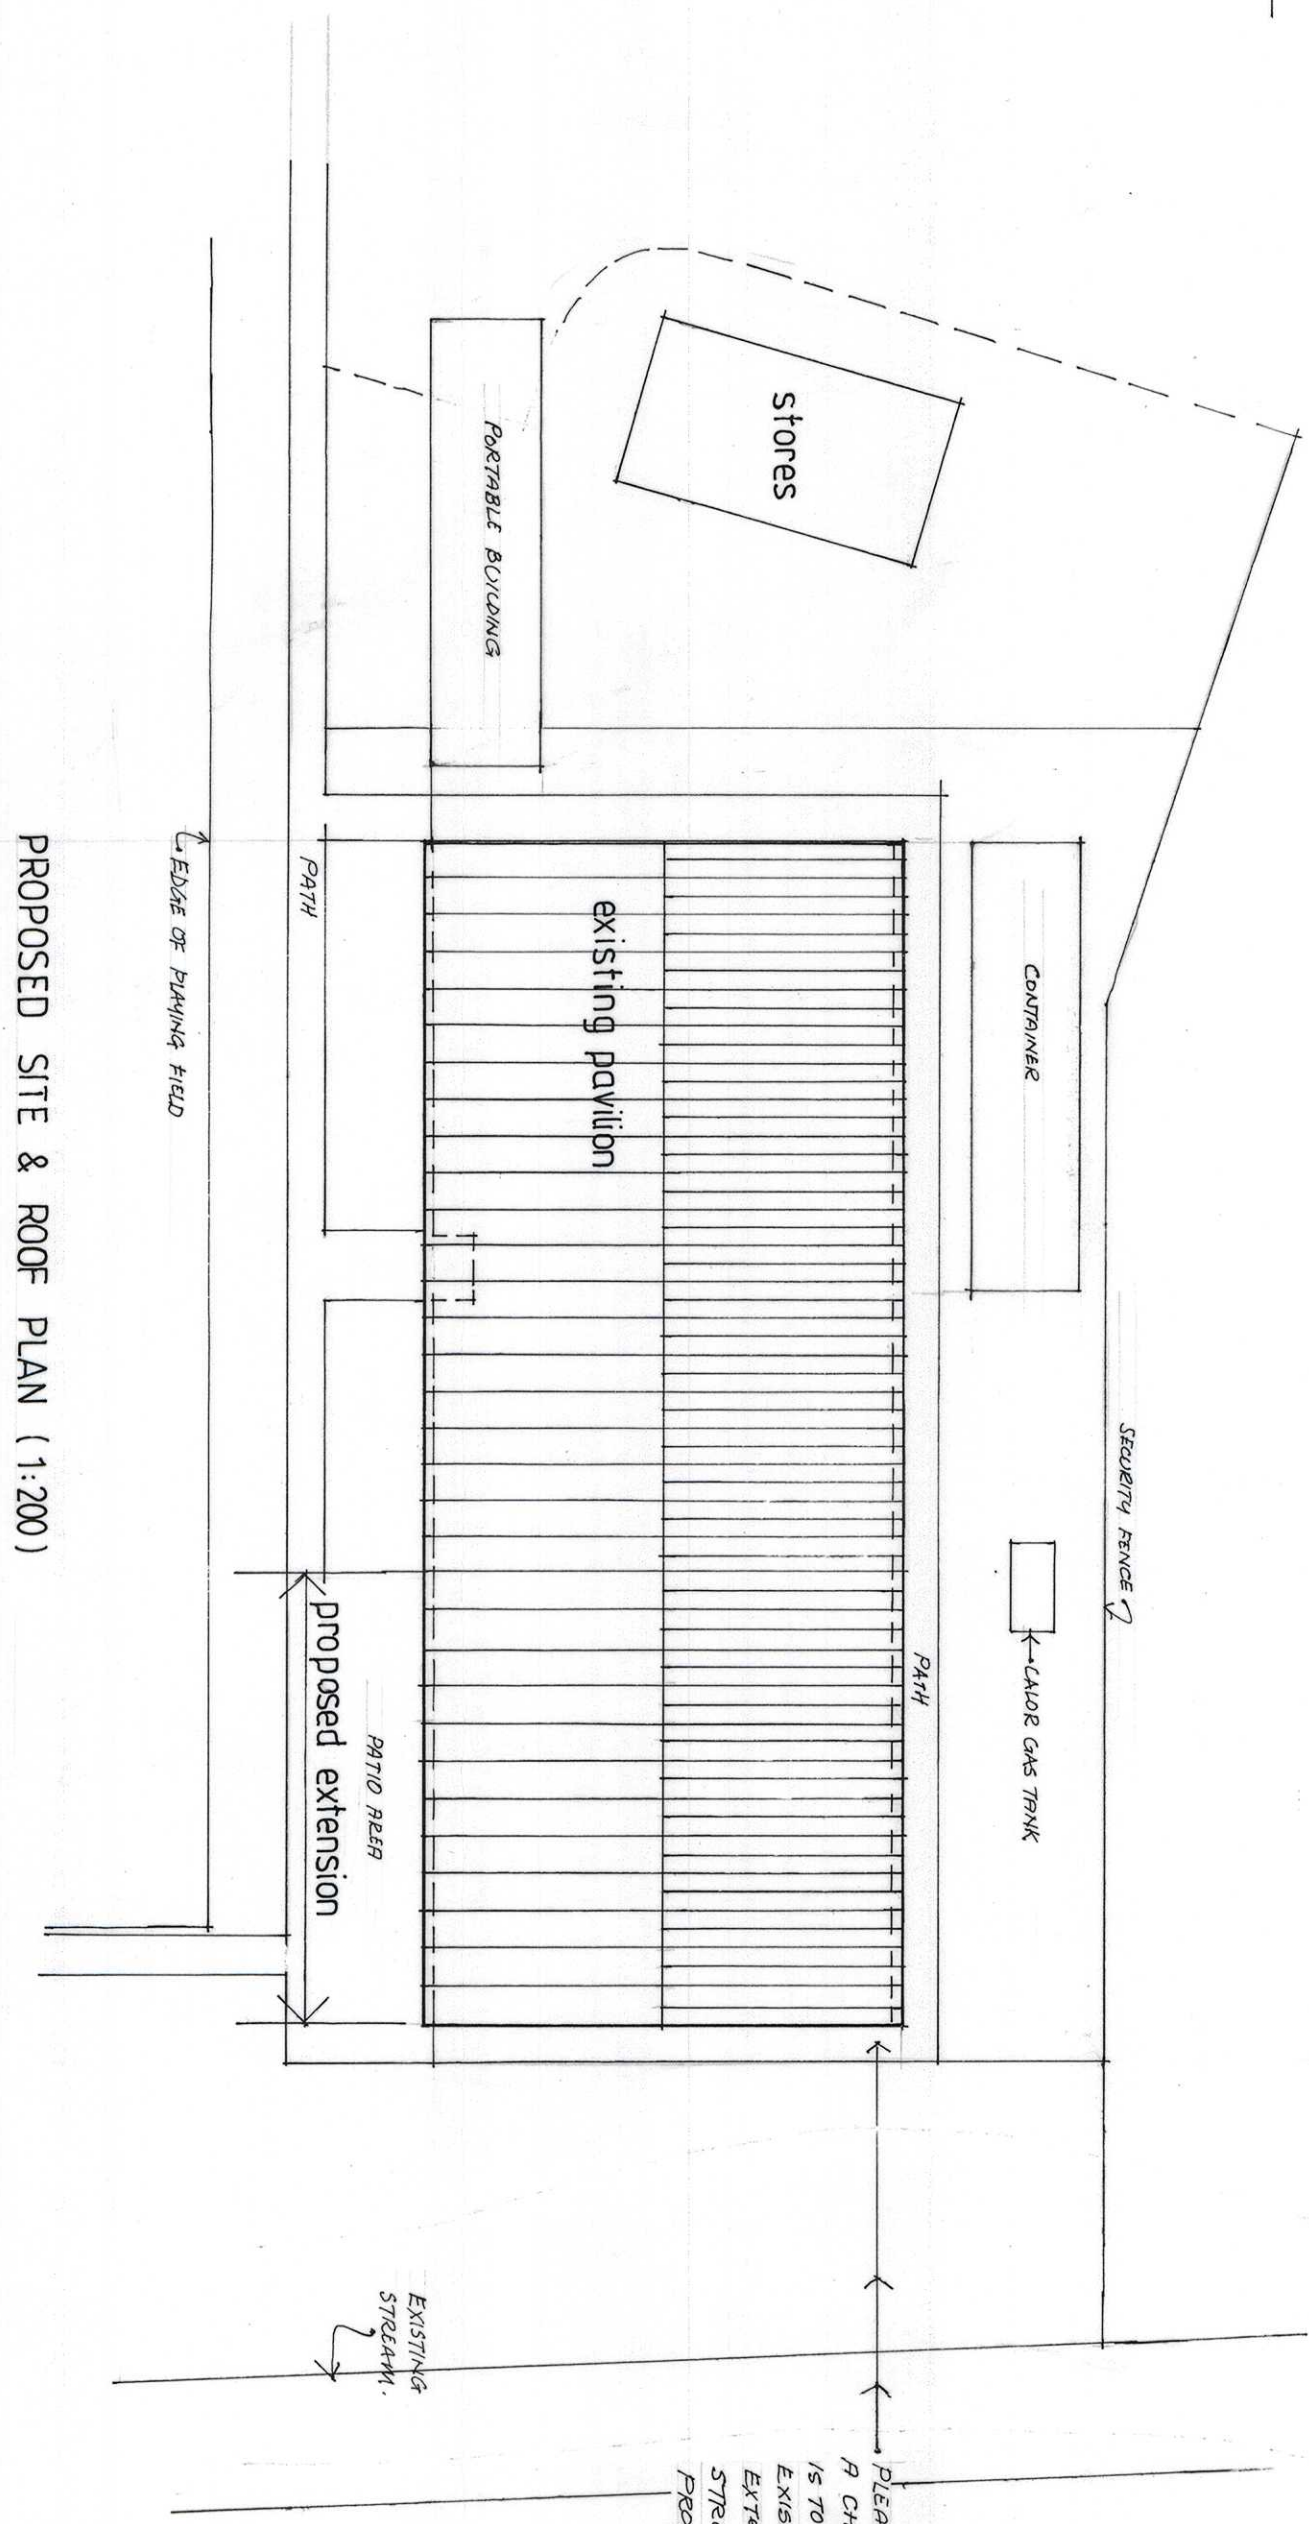
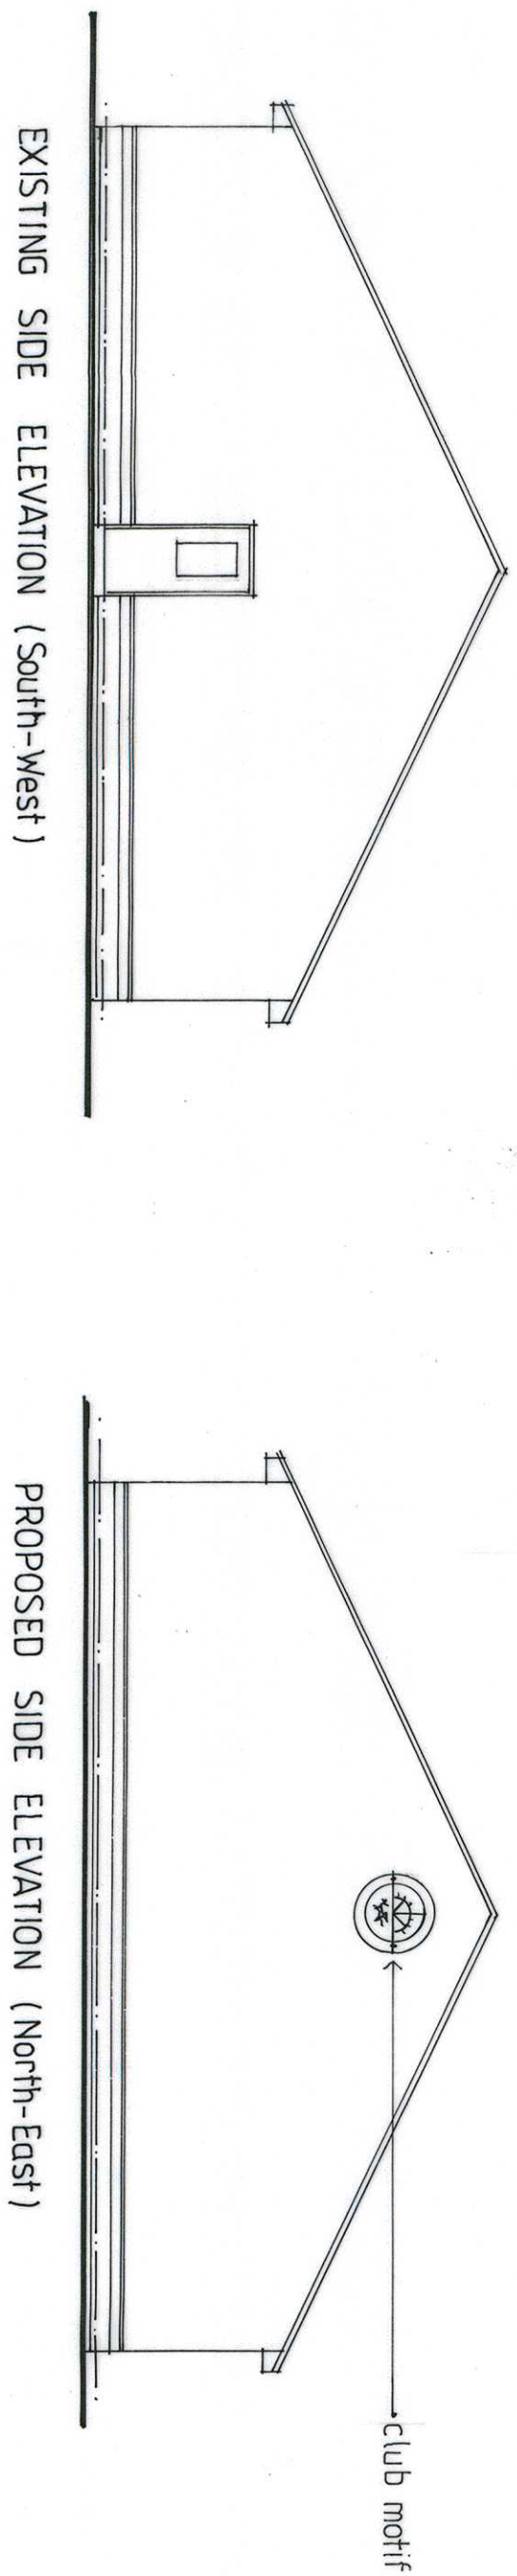
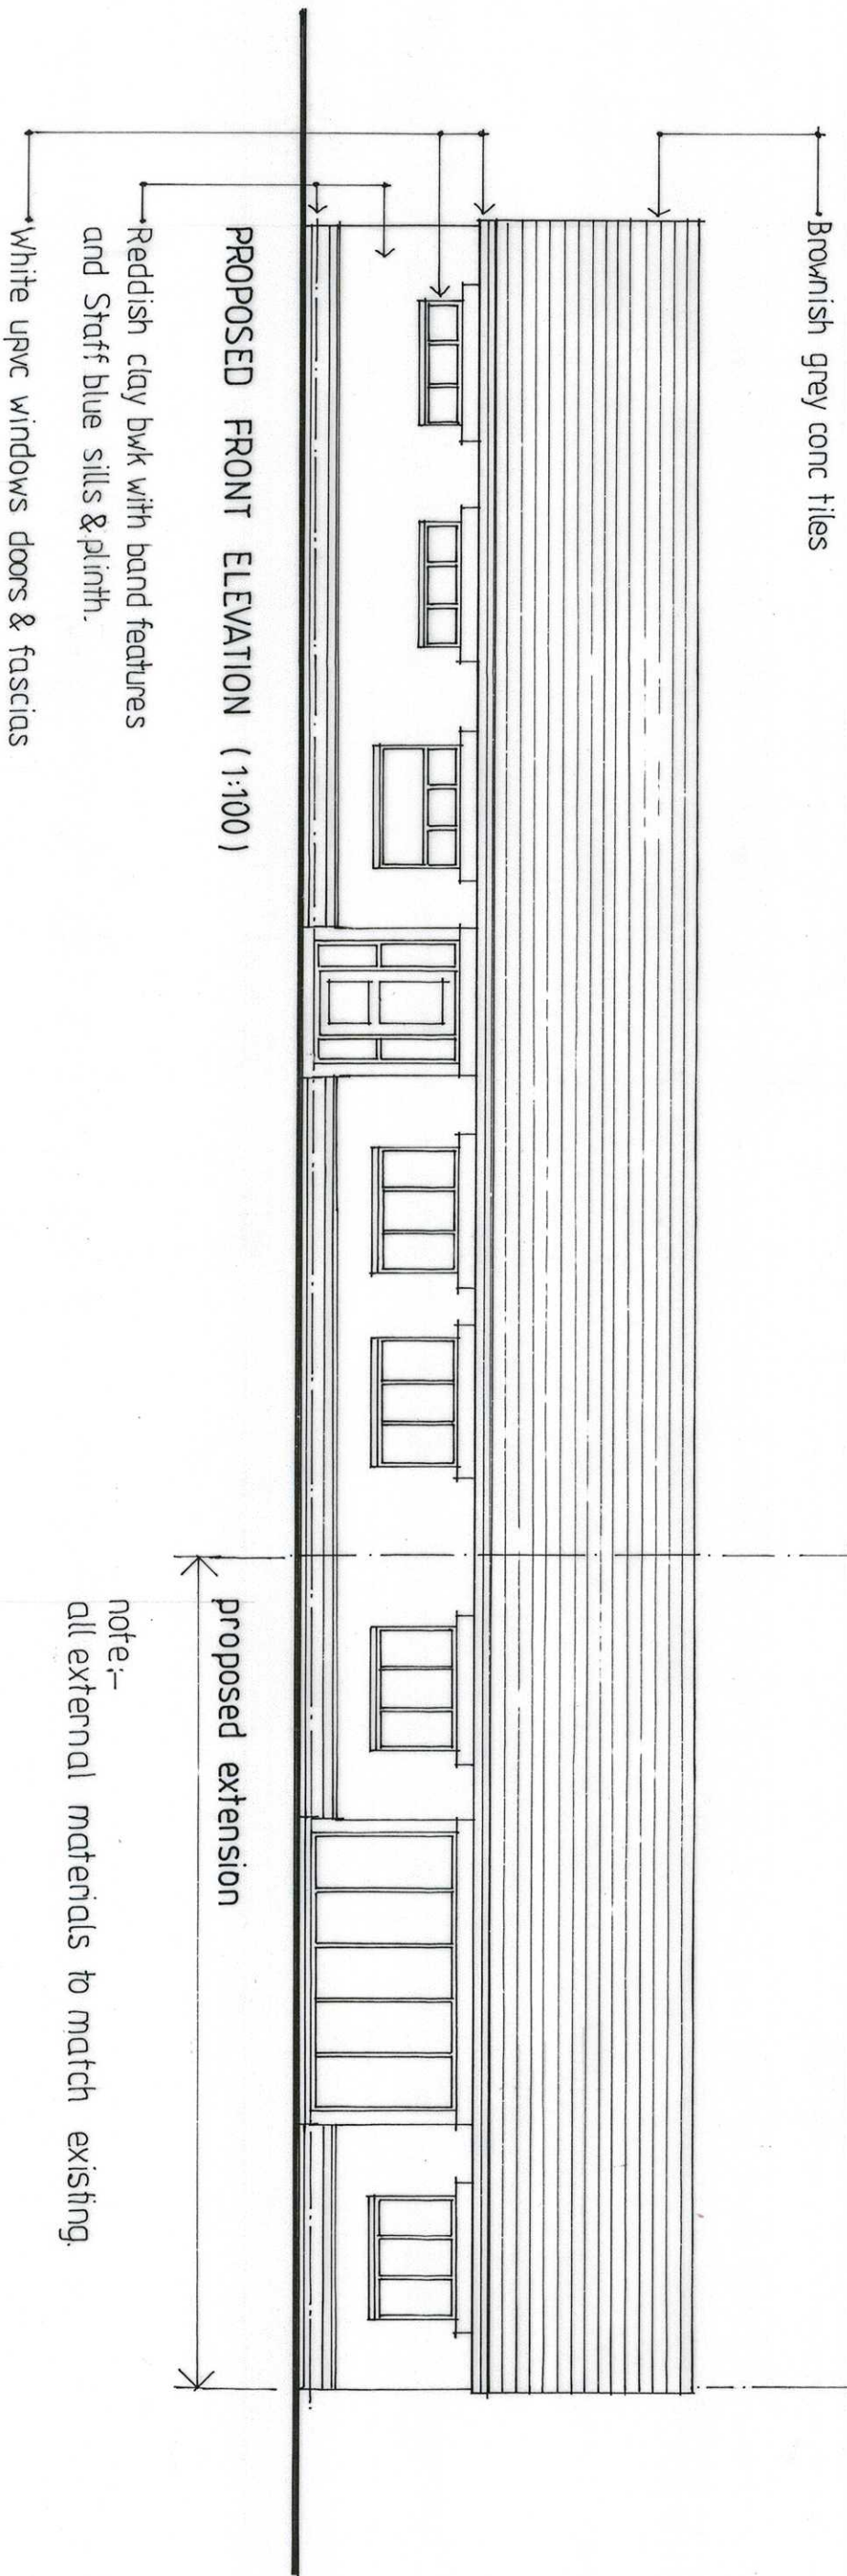
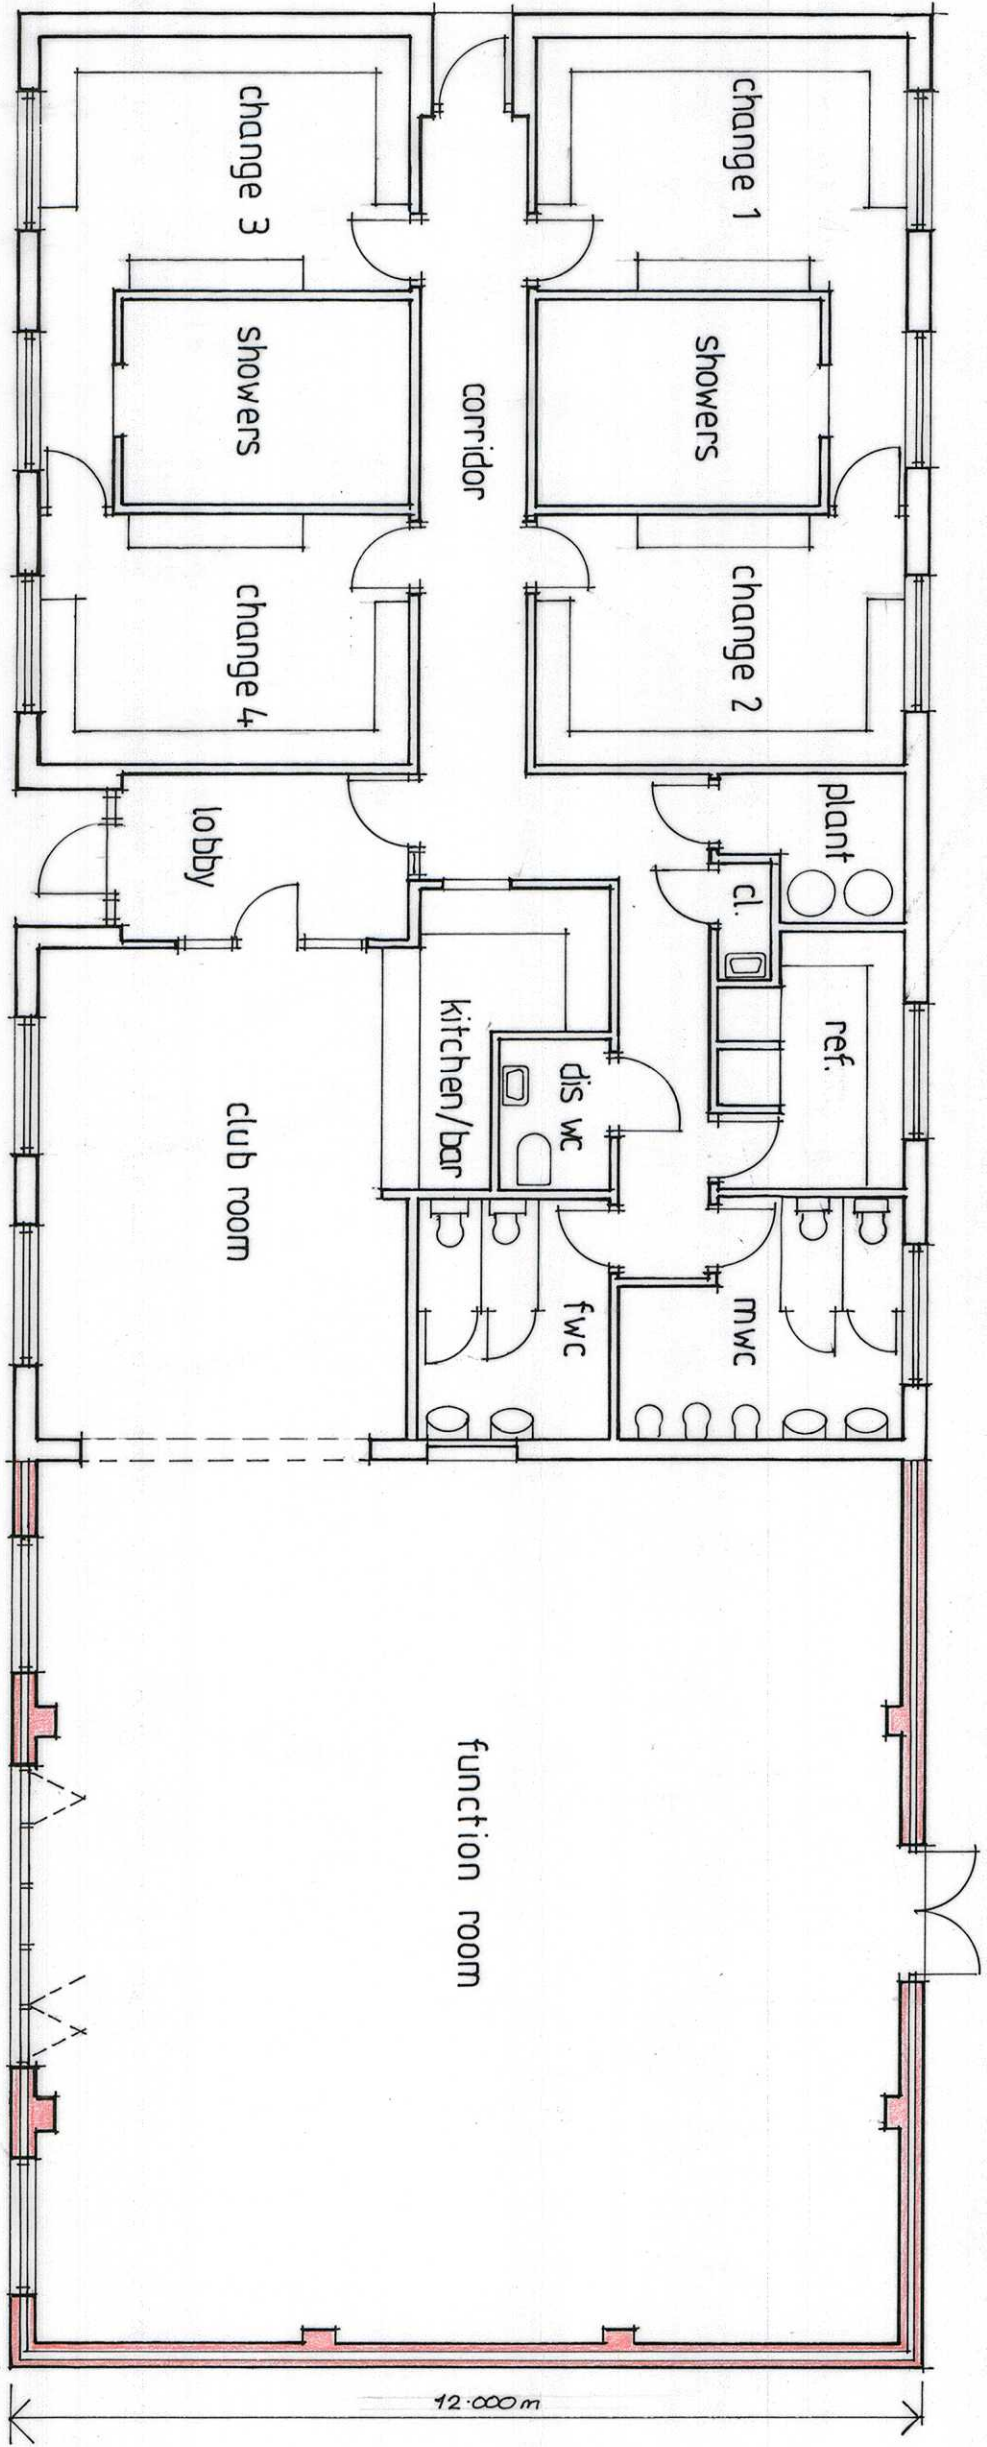


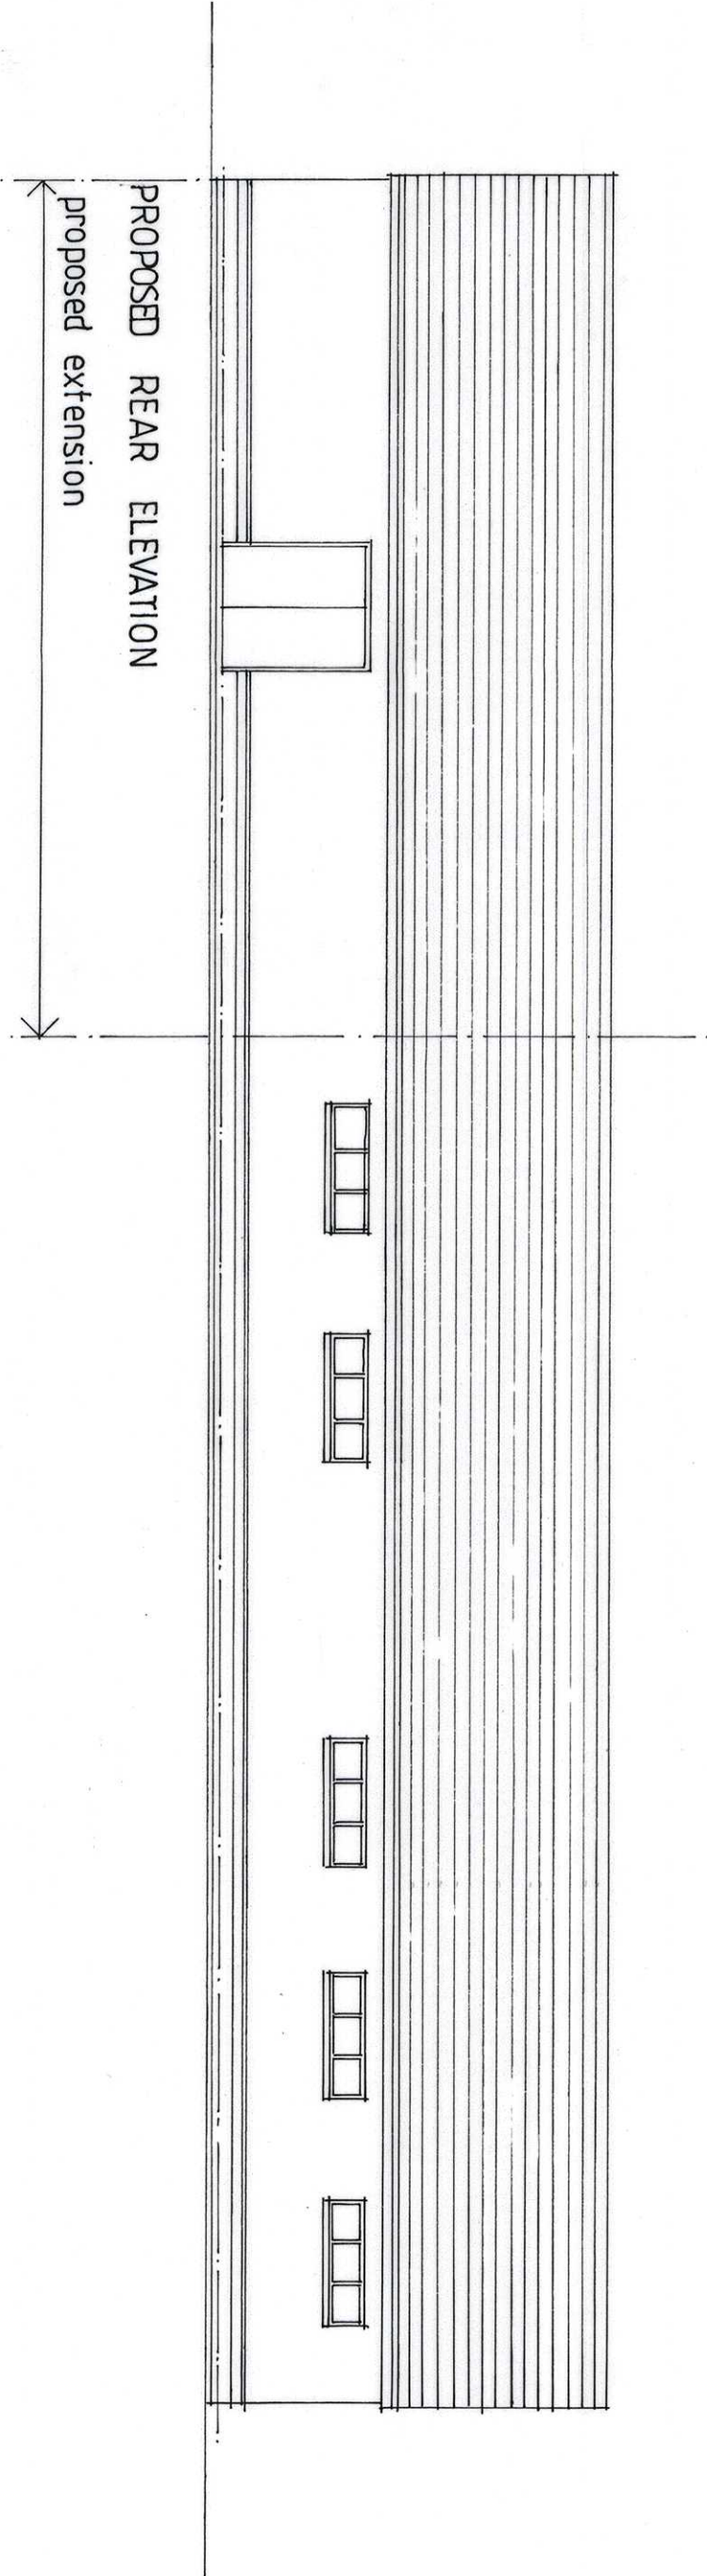

PLEASE NOTE:
A CHARTERED STRUCTURAL/CIVIL ENGINEER
IS TO INVESTIGATE THE PROXIMITY OF THE
EXISTING SYSTEM TO THE PROPOSED
EXTENSION & MAKE PROVISION FOR THE
STRUCTURAL INTEGRITY OF THE
PROPOSED BUILDING (IF REQUIRED).

client: THE YNYS PARK TRUST.	
job title: PROPOSED EXTENSION TO YNYS PARK PAVILION, CWMAYON RD, PORT TALBOT SA12 8RB	
drawing title: PROPOSED PLANS & ELEVATIONS	
drawn by: A. Y.P.	checked by: 01.
issue: planning application	
date: 10. 04. 2020	rev: 01.
scale: 1:100	scale: 1:200