




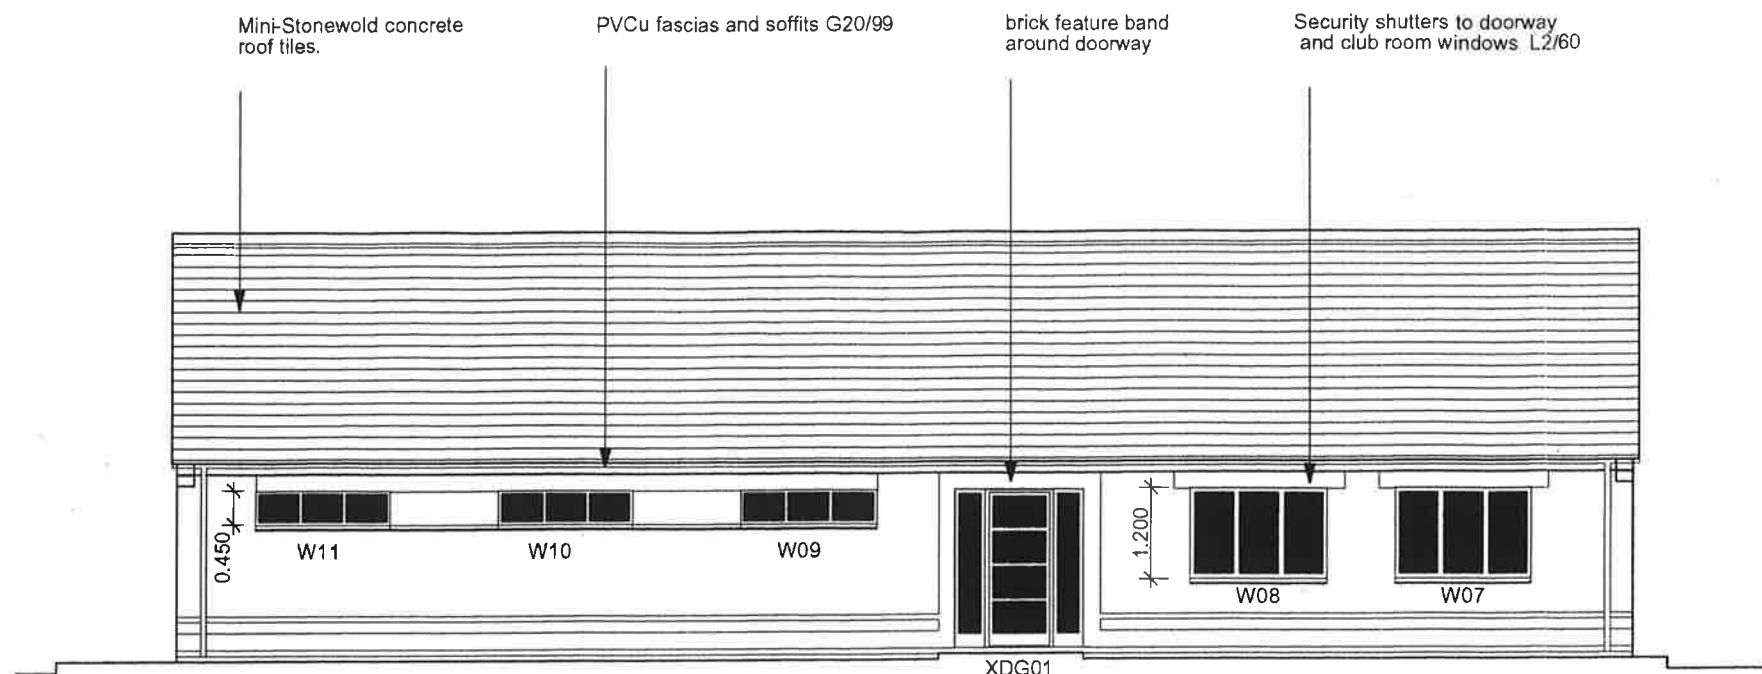


North Elevation [facing playing field]

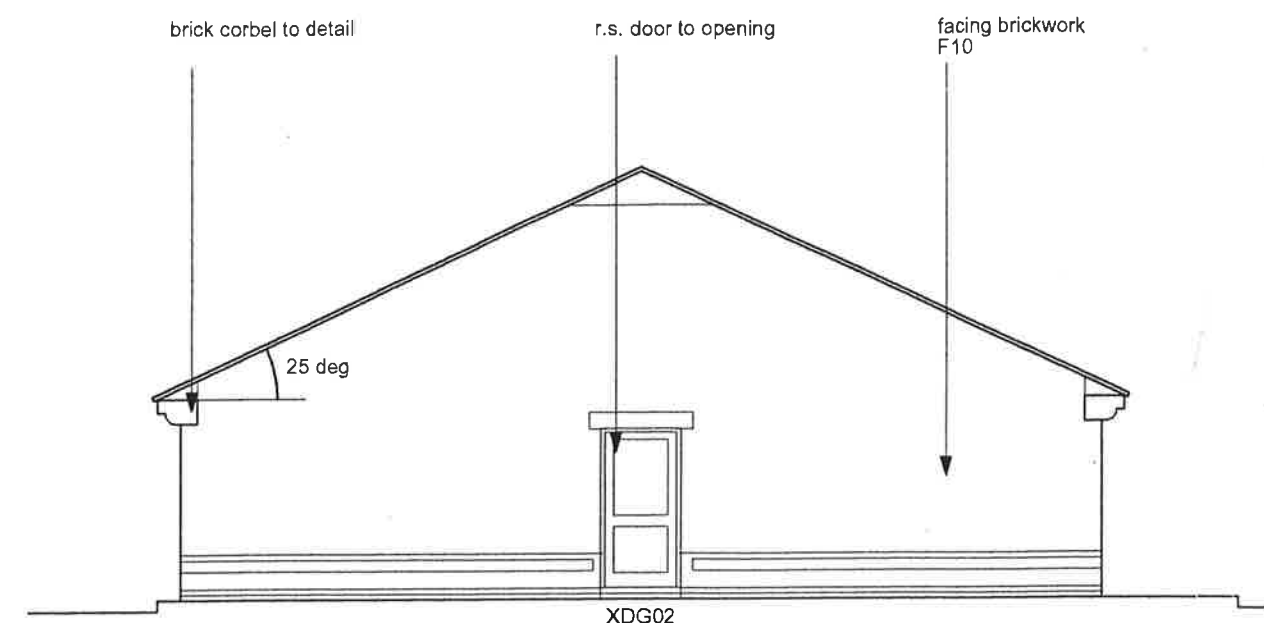

East Elevation

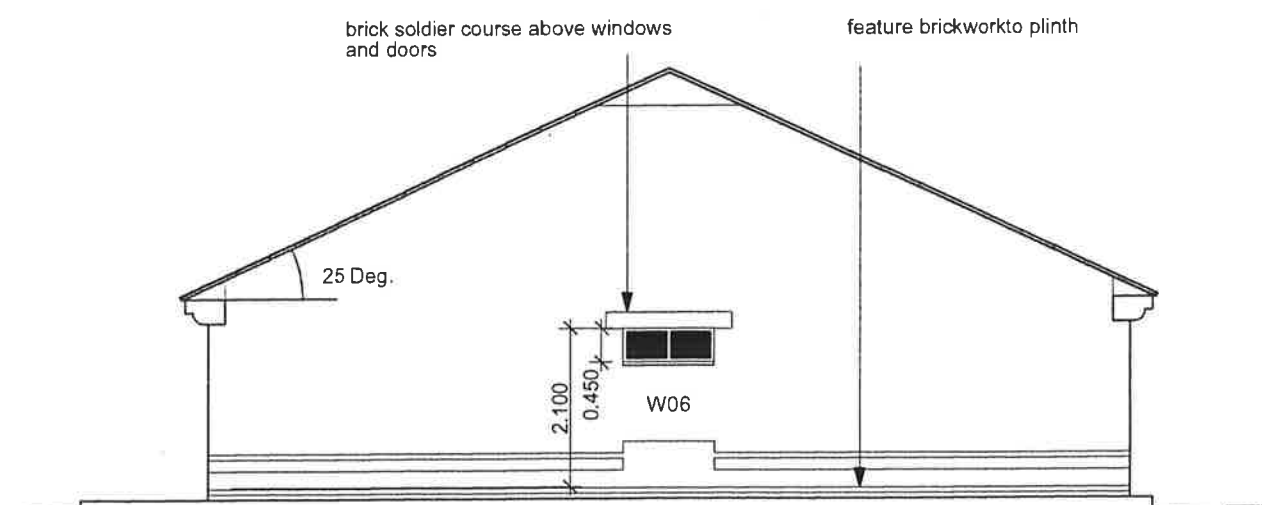

West Elevation

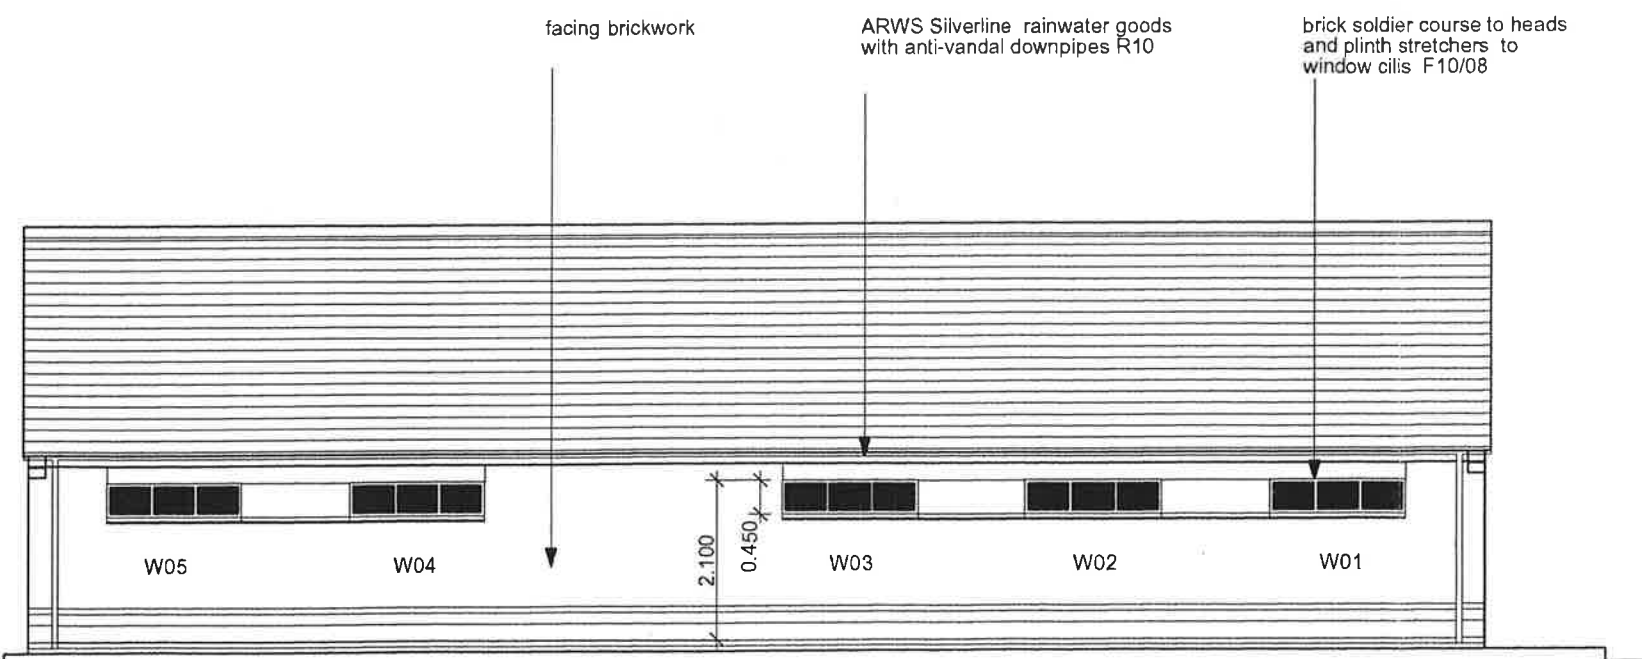

South Elevation

SPORTS PAVILION Ynys Park Port Talbot

REV C - Window depths amended to 450mm deep. 08.05.96 SB
 REV B - XDG02 amended. 23.04.96 SB.
 REV A - Amendments in accordance with Schedule of Reductions. 09.04.96 SB.

SPORTS PAVILION PORT TALBOT The Ynys Park Trust		YNYS PARK TENDER DRAWING Elevations	
	Jan 96	1:100	96.04/12c

DEWI EVANS
 architects
 151 ST HELENS RD
 SWANSEA SA1 4DF
 Tel : 0792 462528
 Fax: 0792 475864