


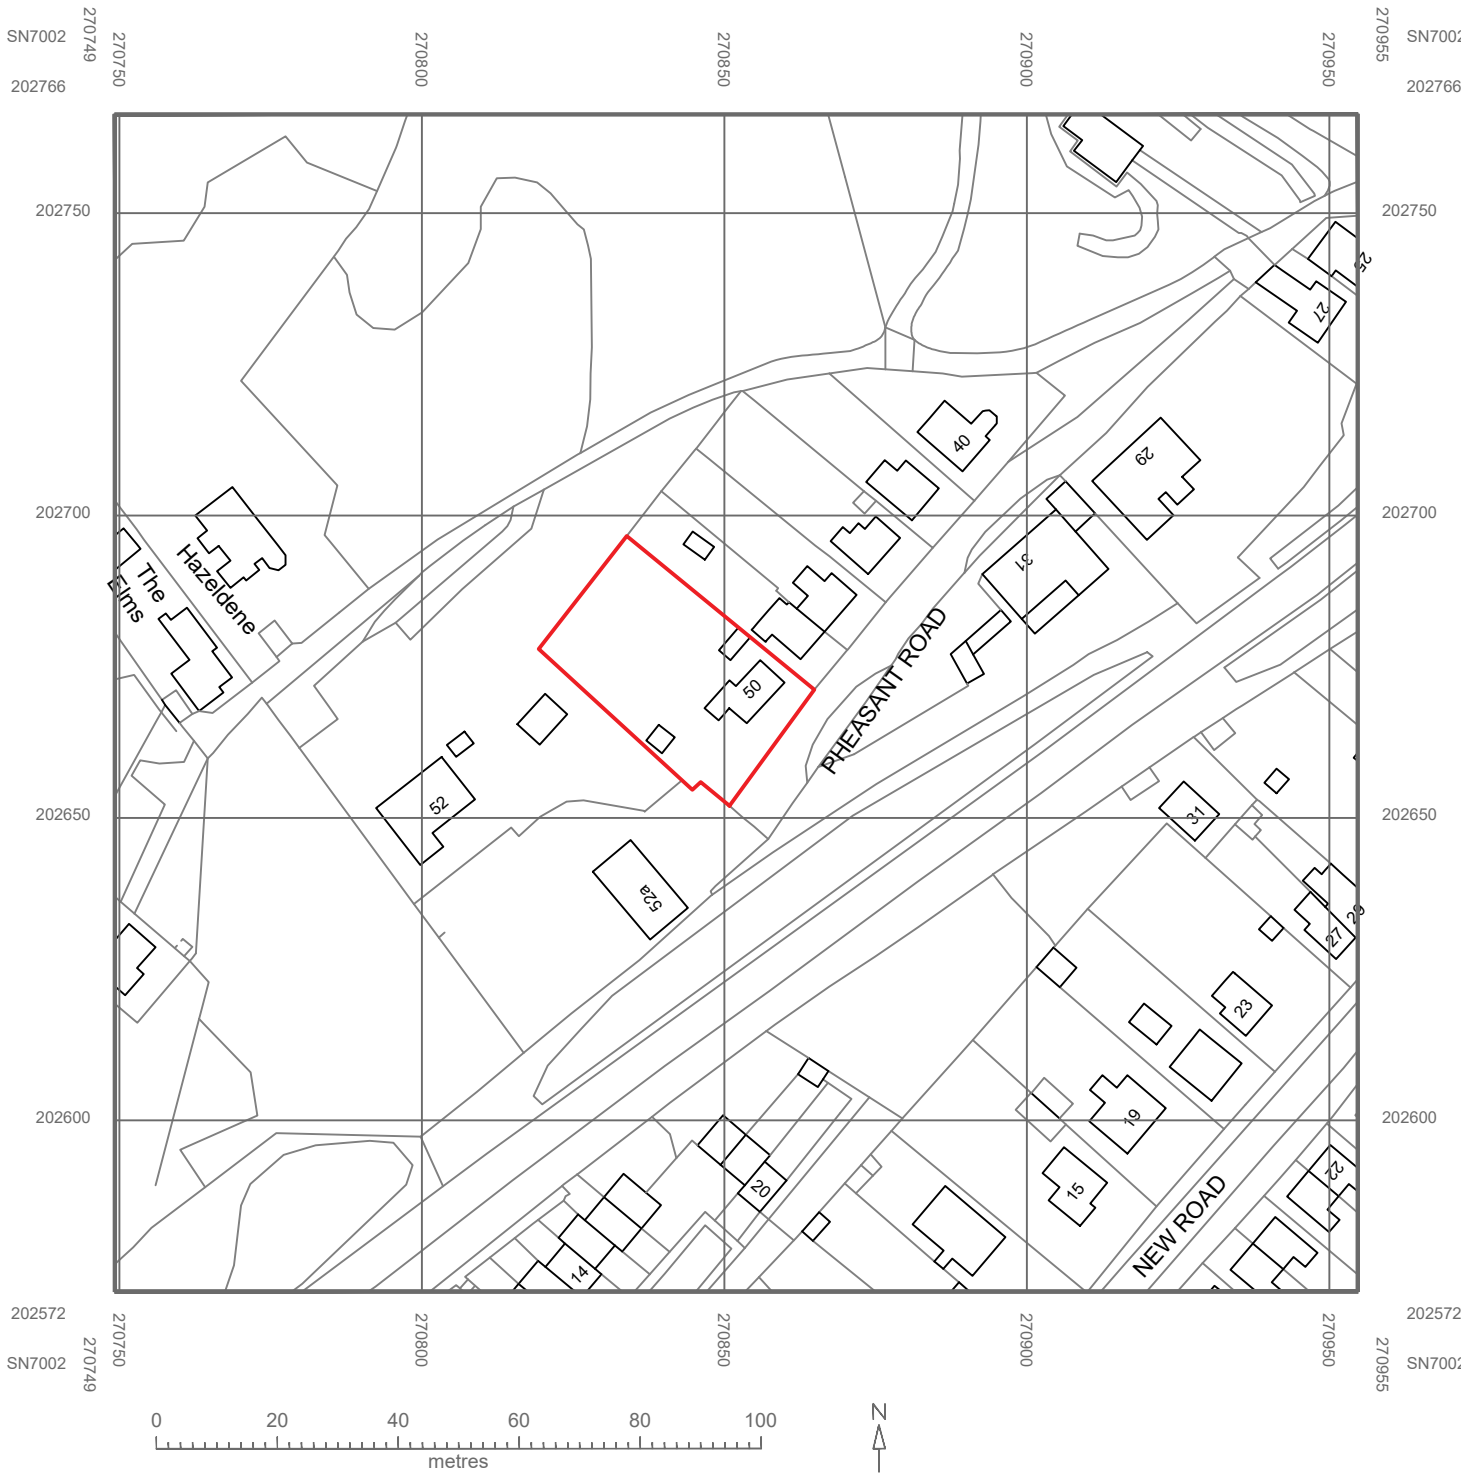

Project Title: 50 Pheasant Road	Drawing Title: Site Location Plan	Client: Mr Chris Davies	Date: May 2020	Drawn By: SM	Revision:
		Drawing Number: O134 - 01	Scale: 1:1250 @ A3	Issue:	Revision Date: