
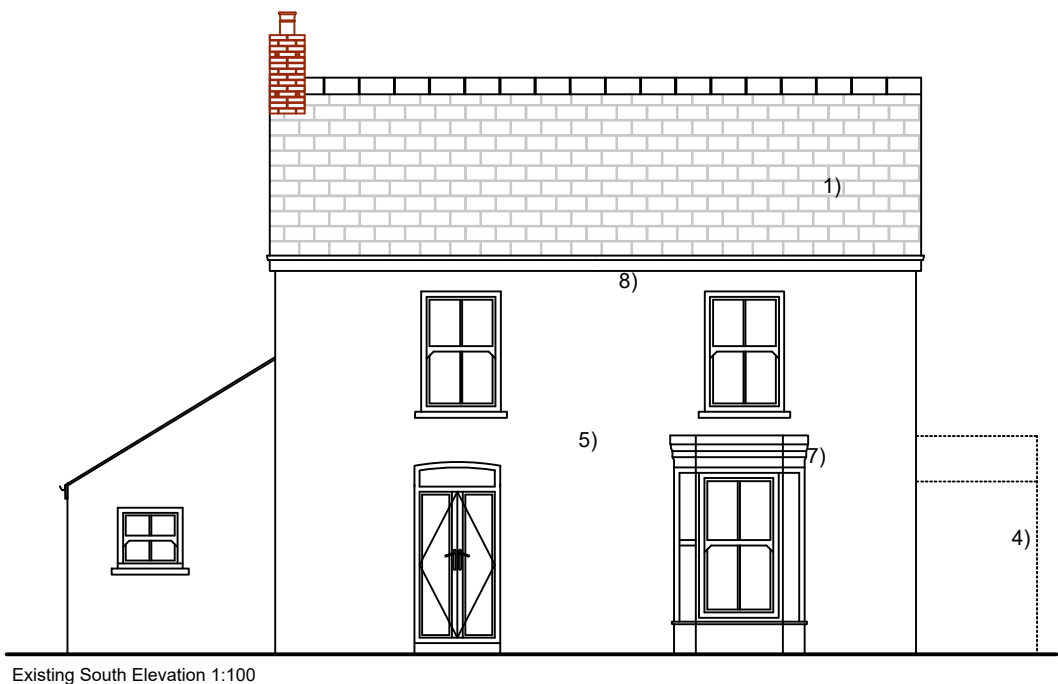
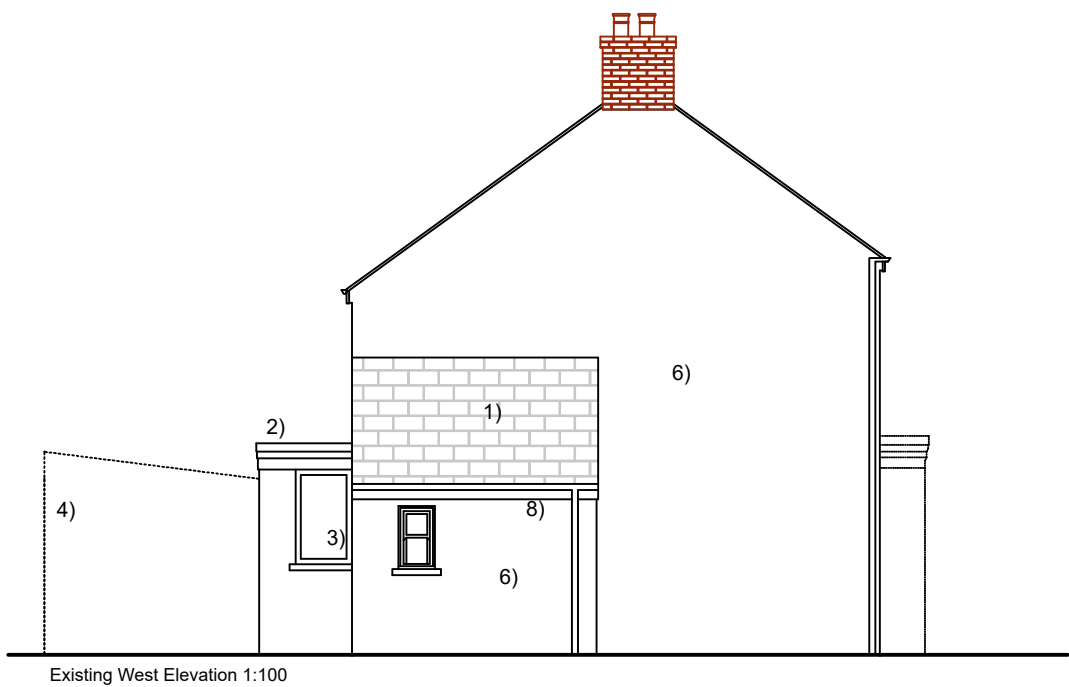
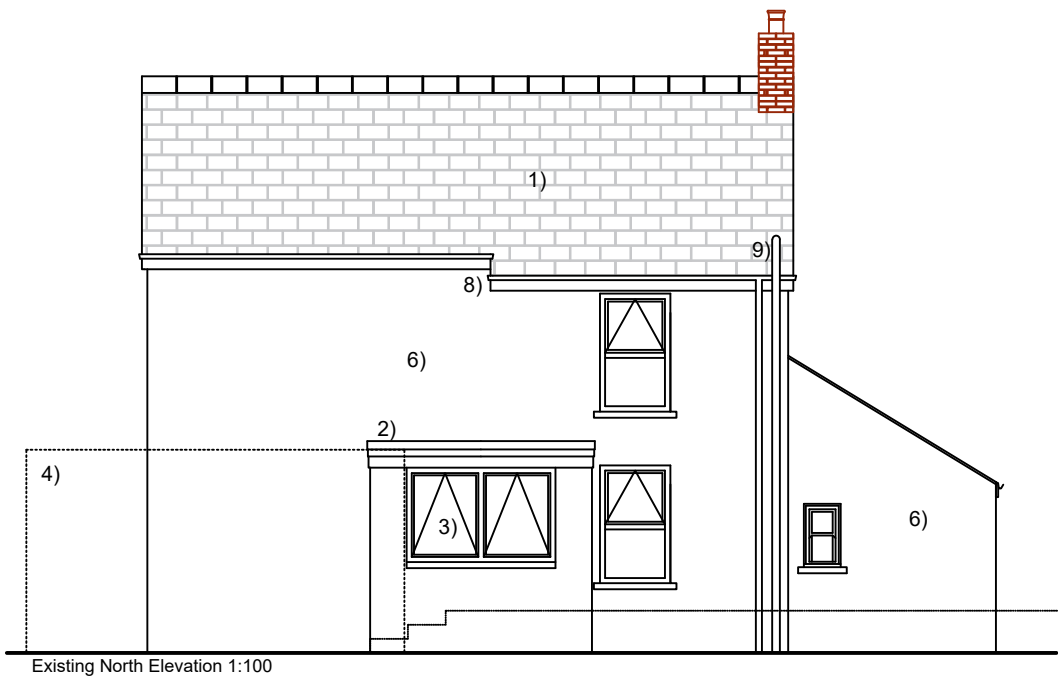


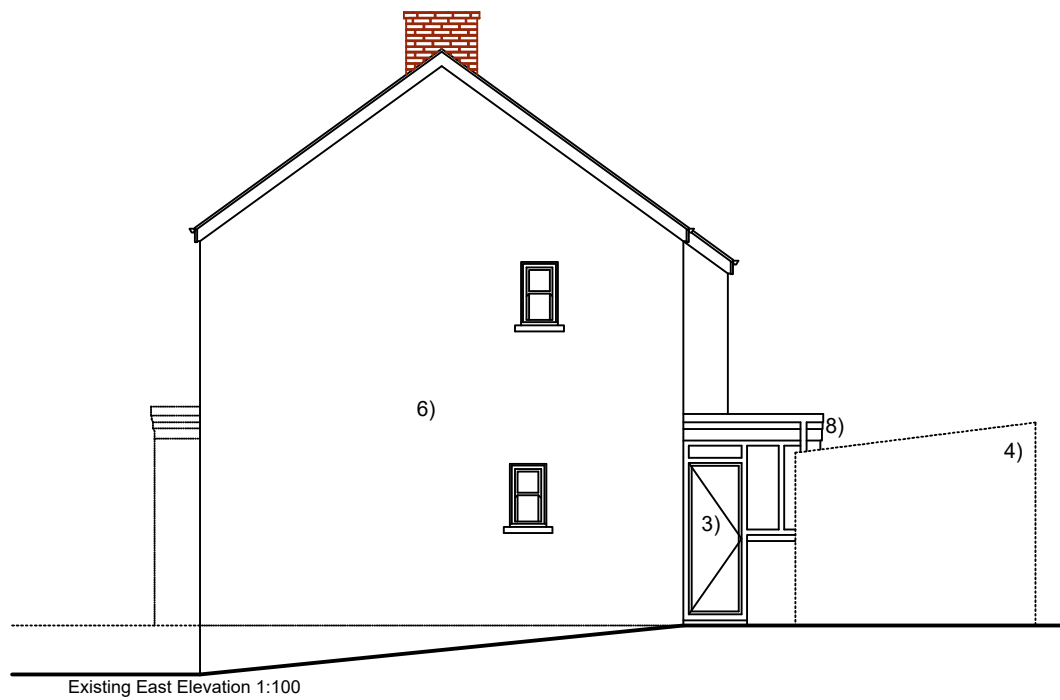

Finishes Schedule

- 1) Existing man-made slates
- 2) Existing felt flat roof to porch
- 3) Existing UPVC windows and doors
- 4) Existing stores - to be demolished
- 5) Existing masonry walls, decorated roughcast render,
- 6) Existing masonry walls, pointed stone
- 7) Existing Lead flat roof to bay window
- 8) Existing UPVC fascias, Soffit, RWG
- 9) Existing SVP in to existing manhole

Project Title: 50 Pheasant Road	Drawing Title: Existing Elevations	Client: Mr Chris Davies	Date: May 2020	Drawn By: SM	Revision:
		Drawing Number: O134 - 05	Scale: 1:100 @ A3	Issue:	Revision Date: