


Note:
This drawing is for planning permission
purpose only.

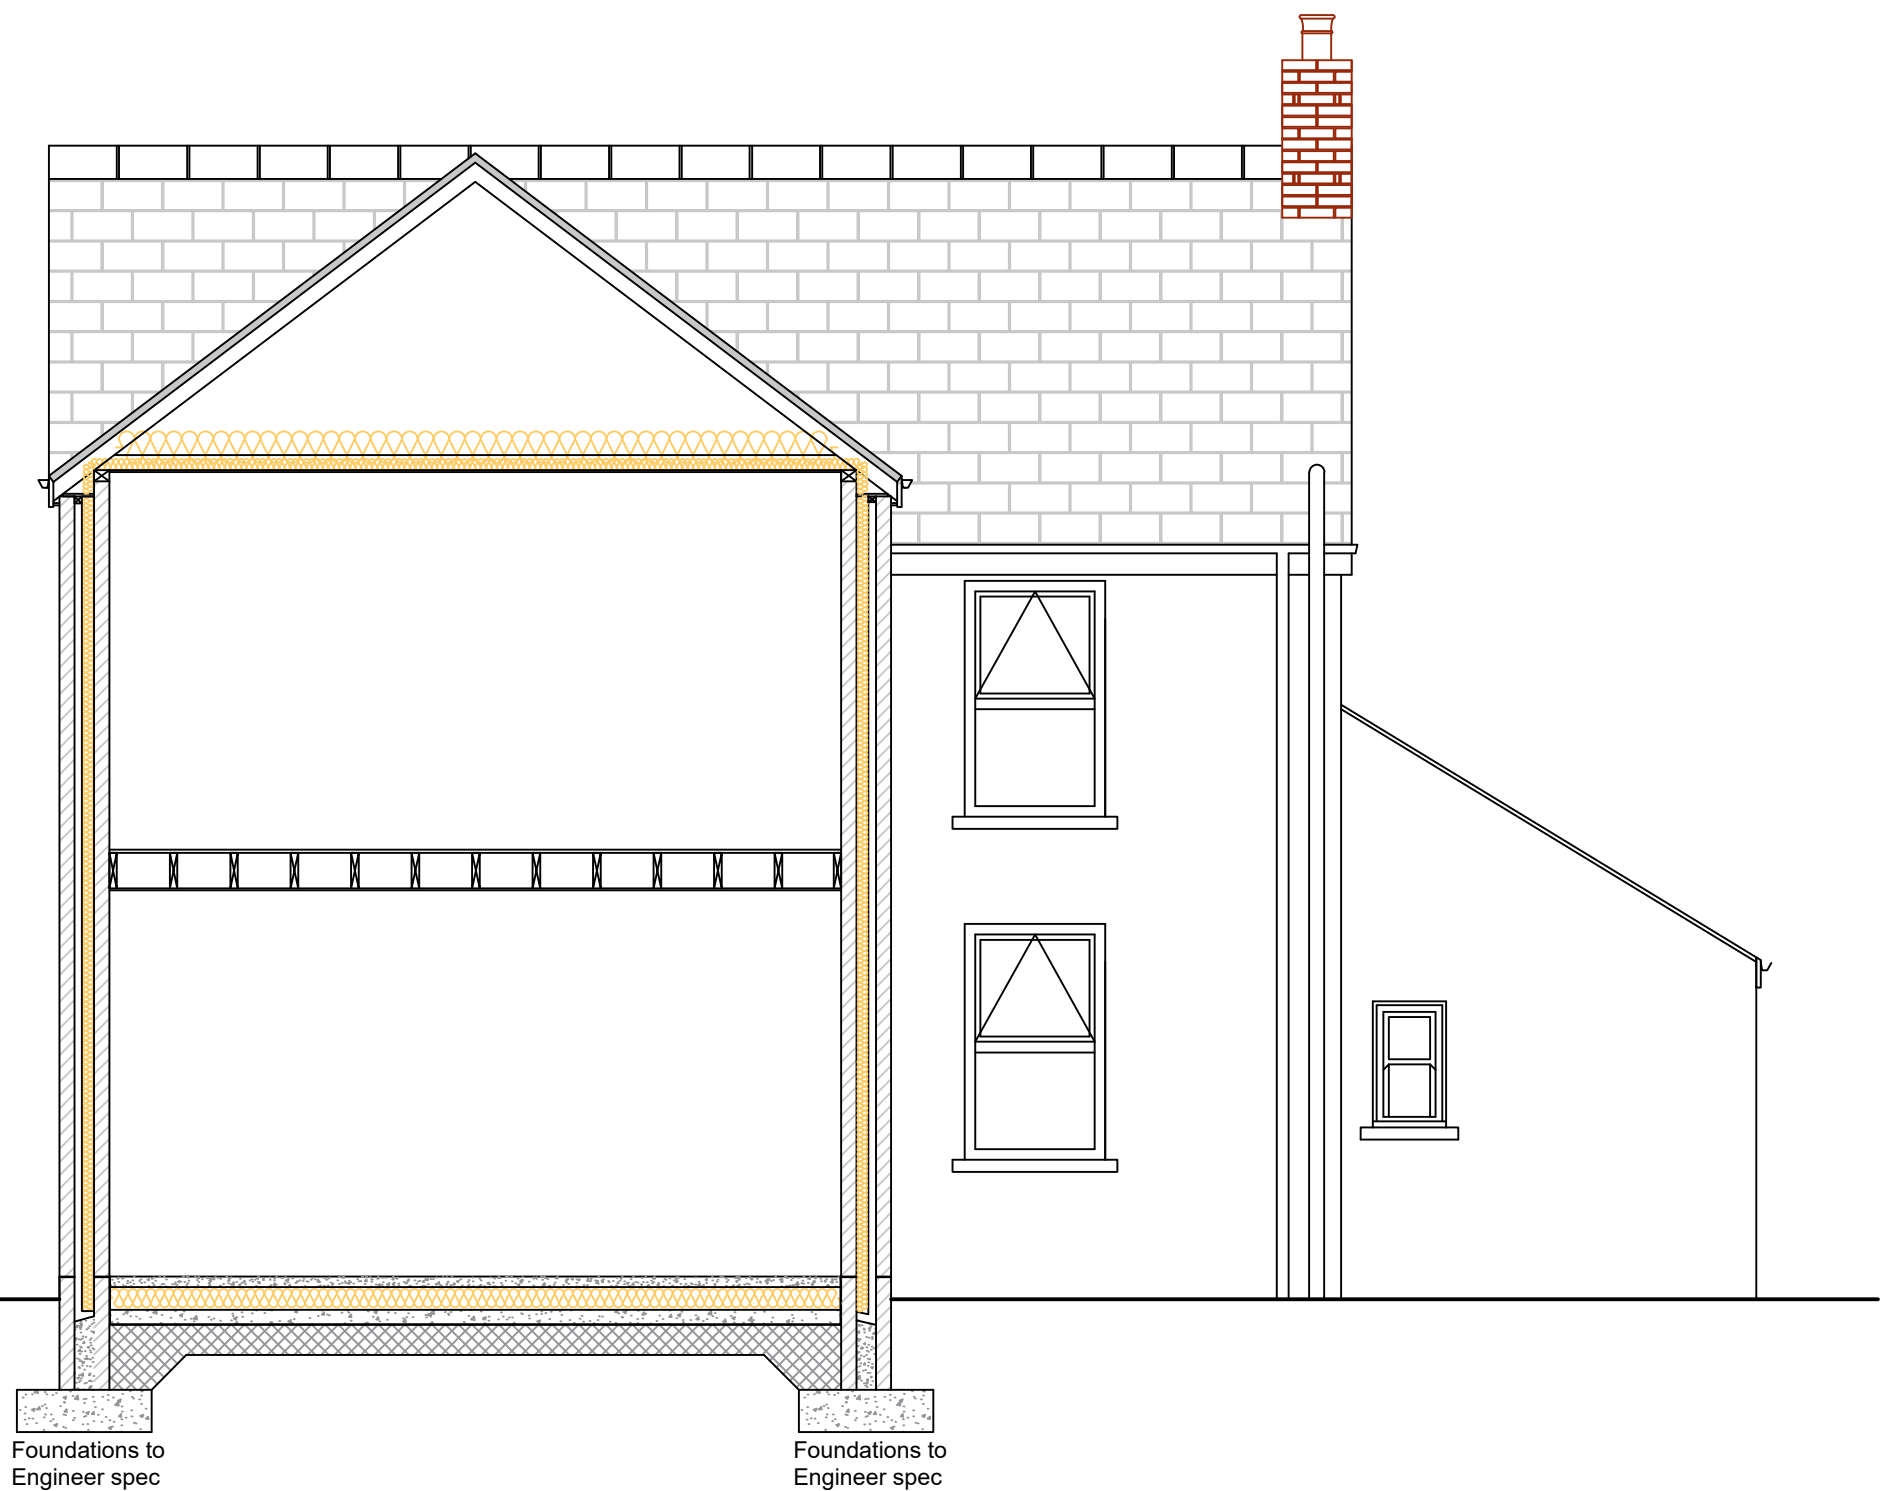

Project Title: 50 Pheasant Road	Drawing Title: Proposed Section BB	Client: Mr Chris Davies	Date: May 2020	Drawn By: SM	Revision:
		Drawing Number: O134 - 10	Scale: 1:50 @ A3	Issue:	Revision Date: