



Note:
This drawing is for planning permission
purpose only.

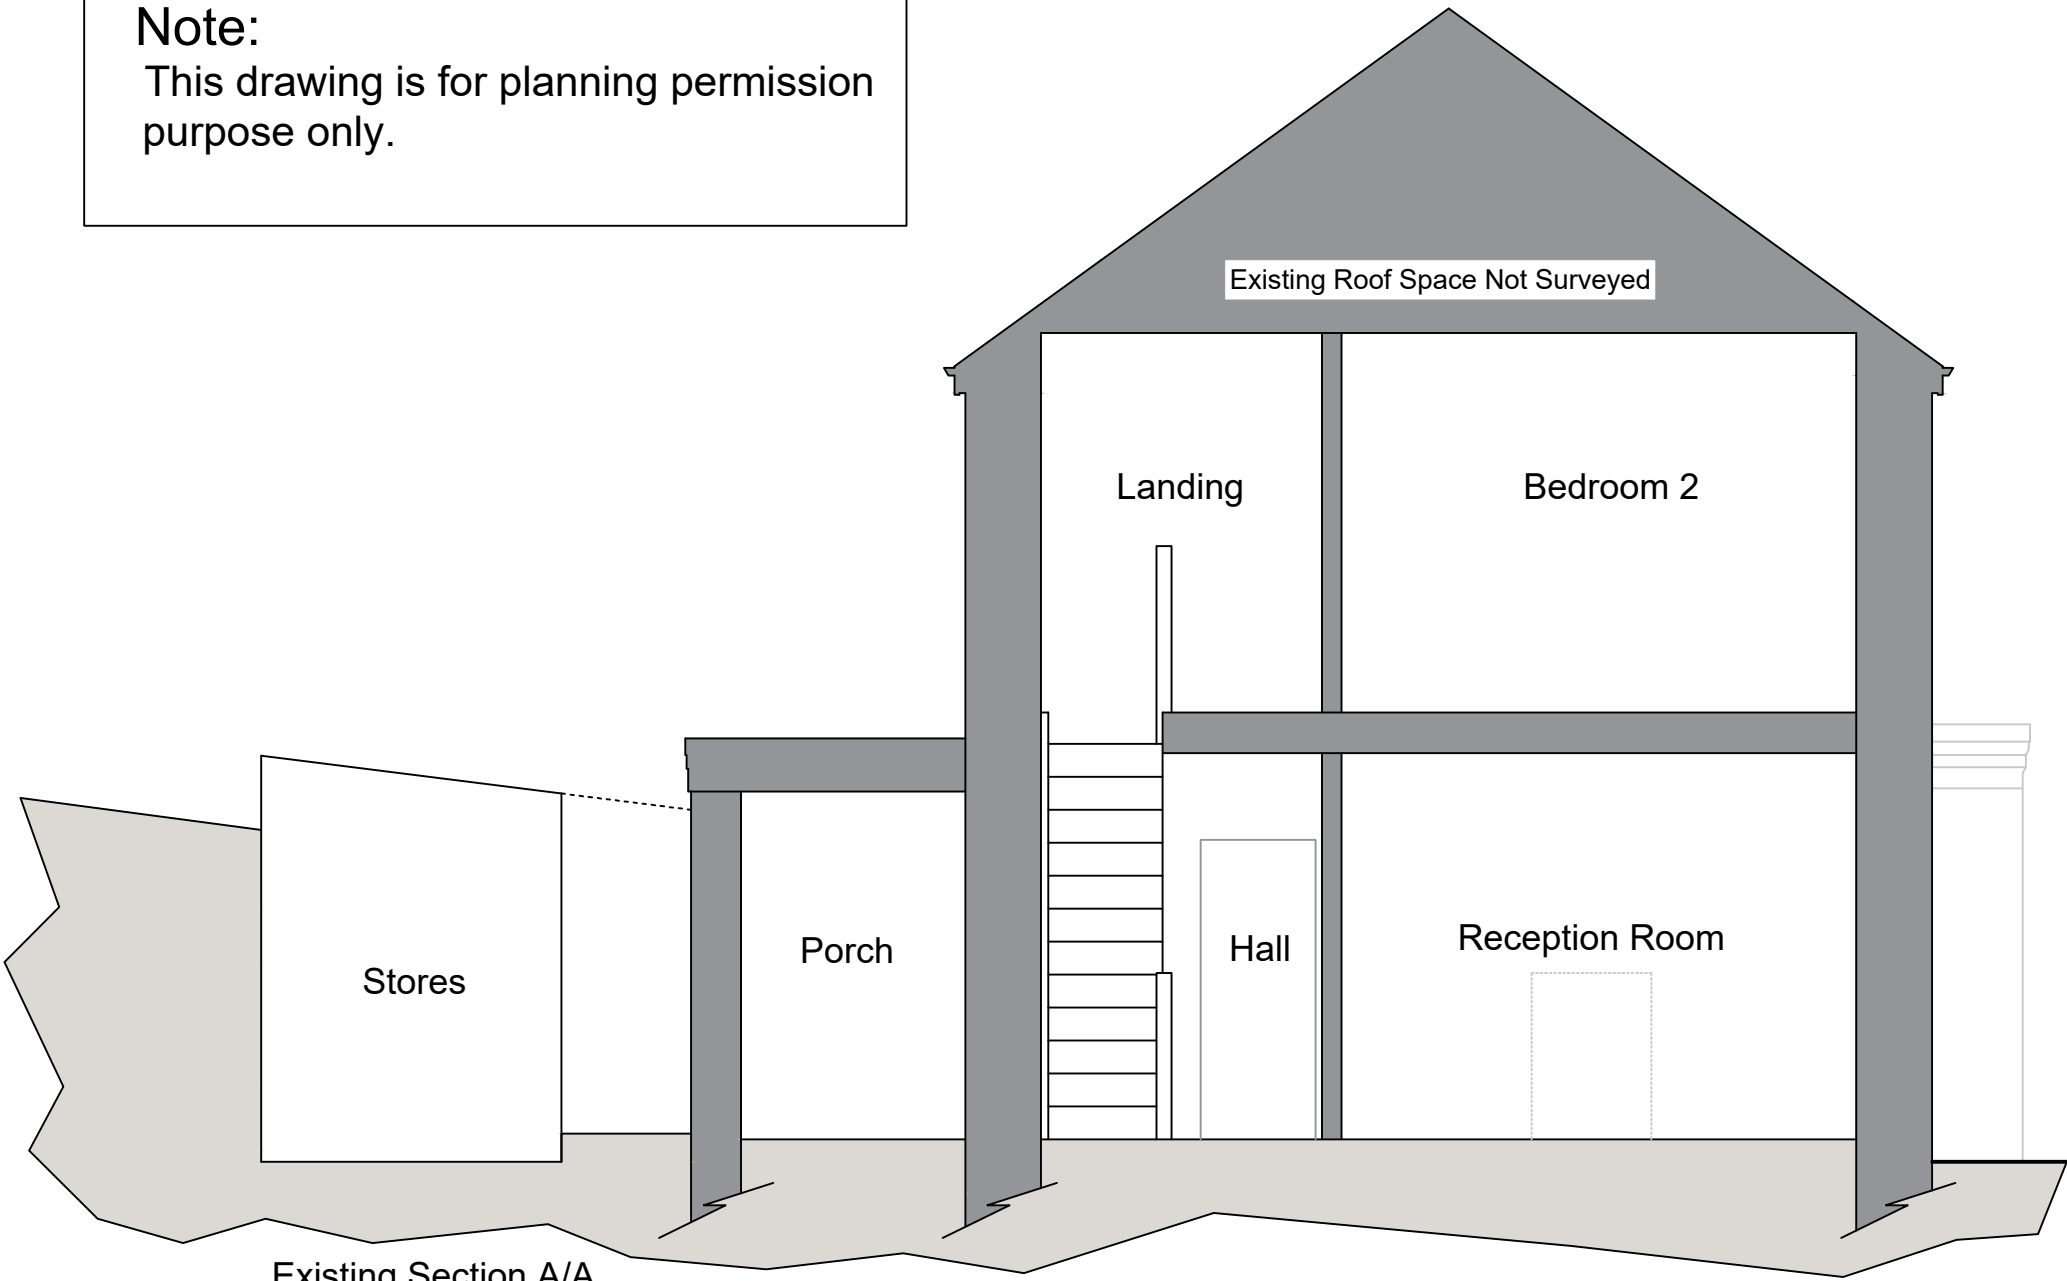

Existing Section A/A

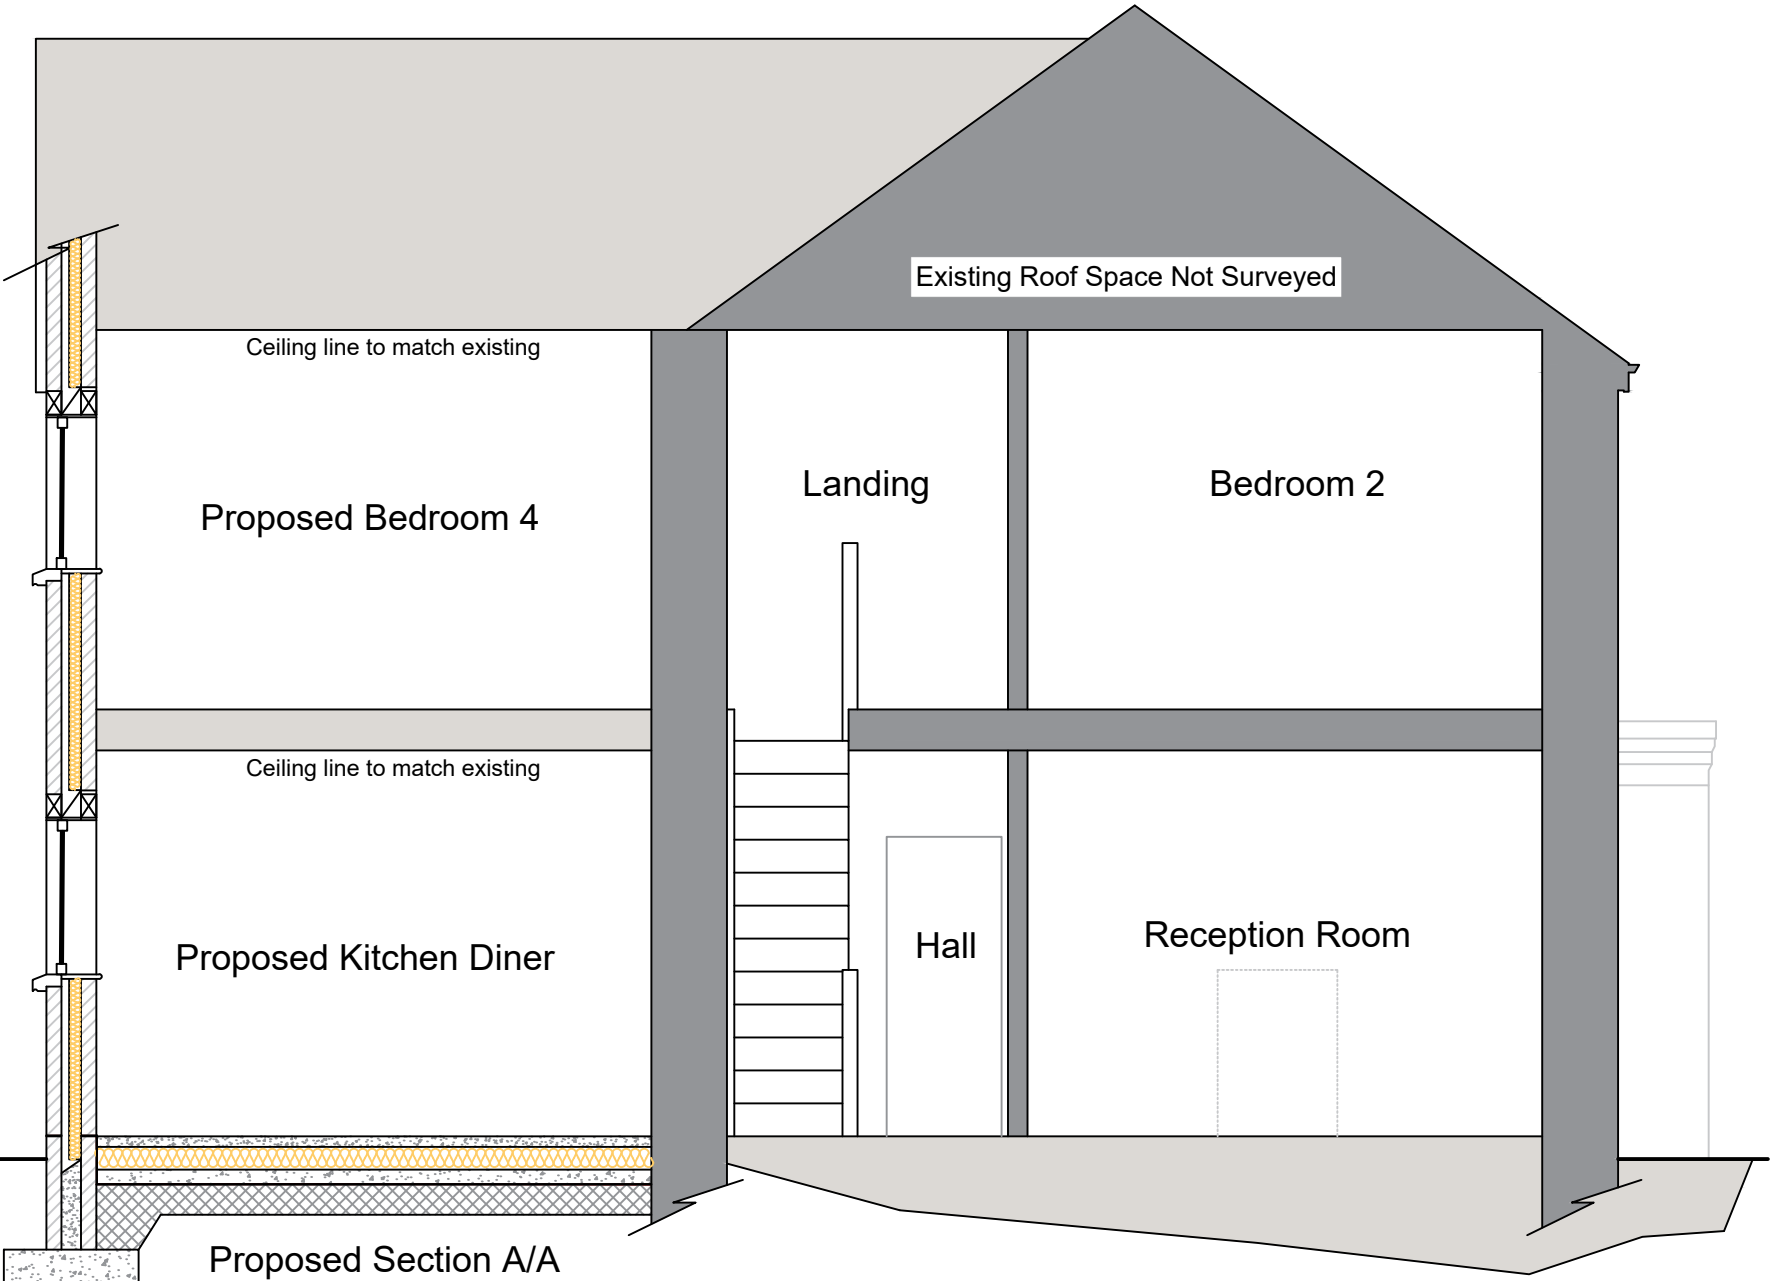

Proposed Section A/A



Project Title: 50 Pheasant Road	Drawing Title: Existing & Proposed Section AA	Client: Mr Chris Davies	Date: May 2020	Drawn By: SM	Revision:
		Drawing Number: O134 - 09	Scale: 1:50 @ A3	Issue:	Revision Date: