
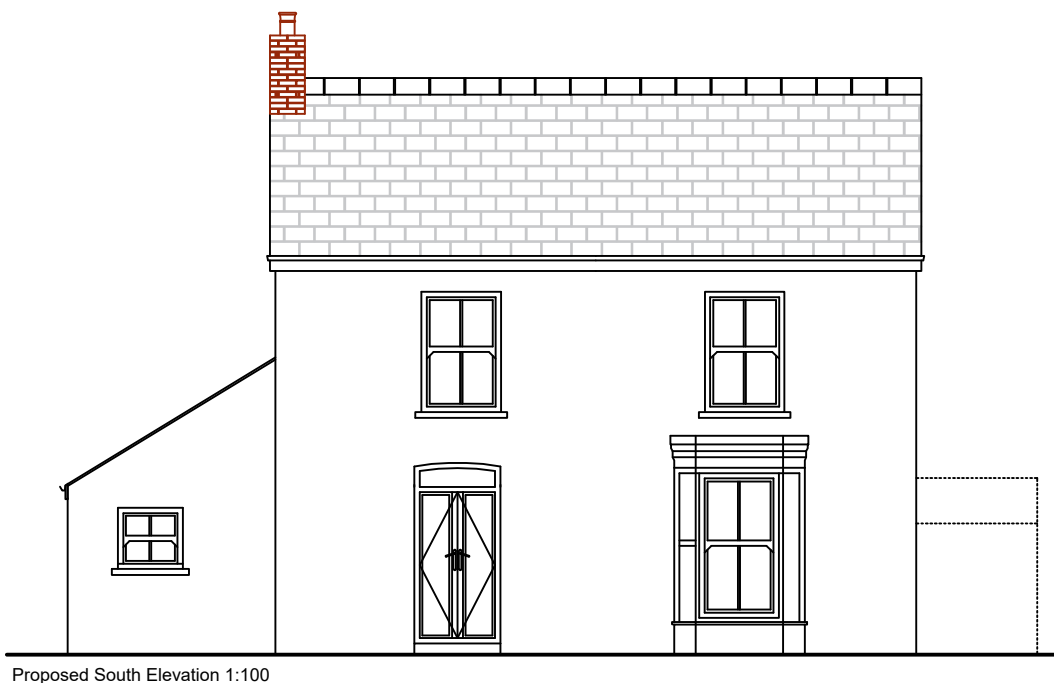
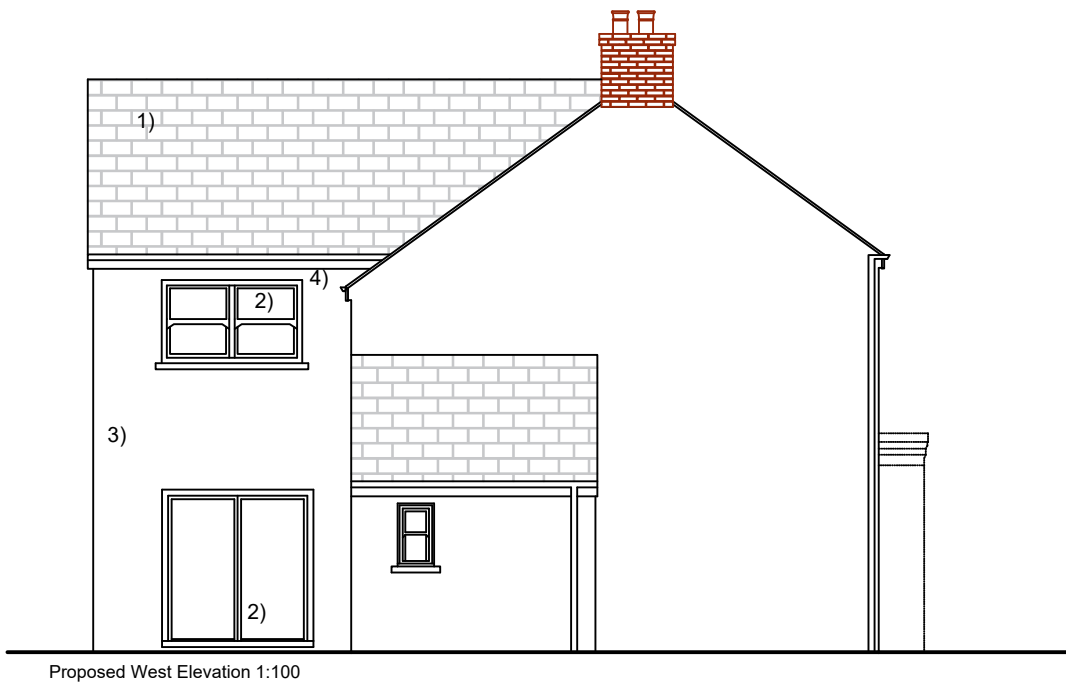
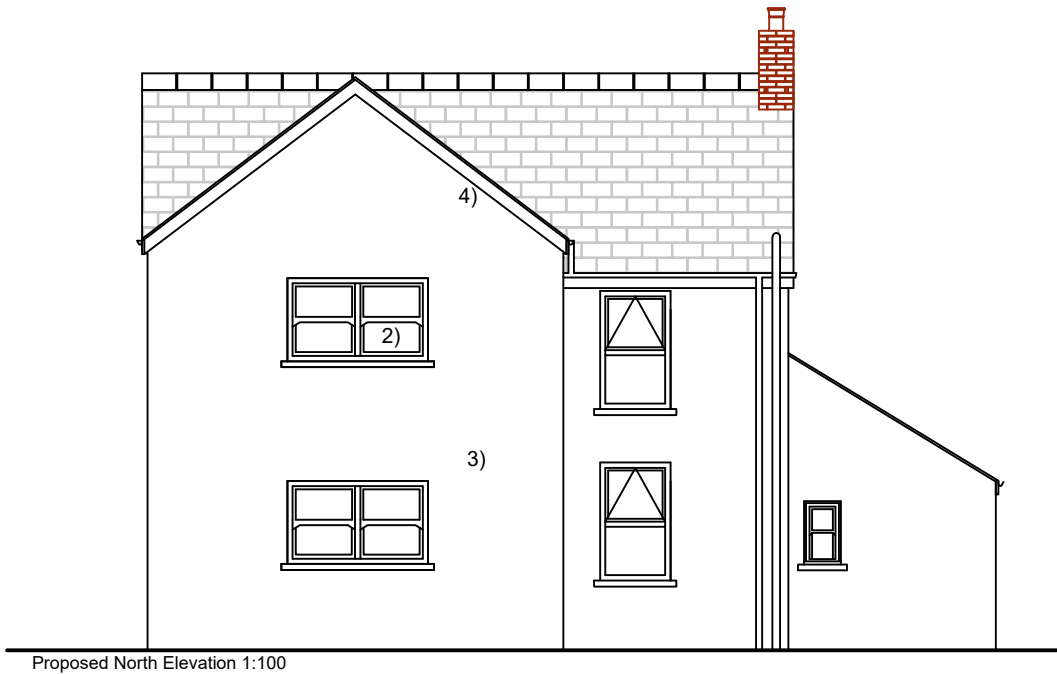


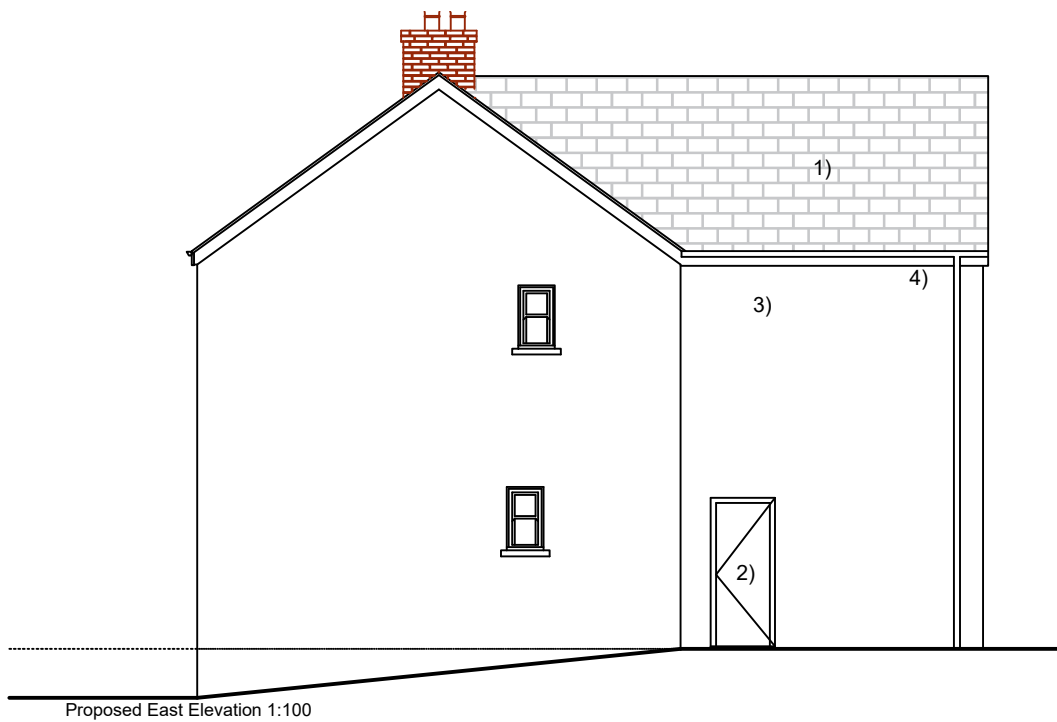

Finishes Schedule

1) Roof slates to match existing
2) UPVC windows and doors to match existing
3) Existing masonry walls, Decorated render
4) Existing UPVC fascias, Soffit, RWG - To Match Existing

MILSOM

Architectural Services

Project Title: 50 Pheasant Road	Drawing Title: Proposed Elevations	Client: Mr Chris Davies	Date: May 2020	Drawn By: SM	Revision:
		Drawing Number: O134 - 08	Scale: 1:100 @ A3	Issue:	Revision Date: