


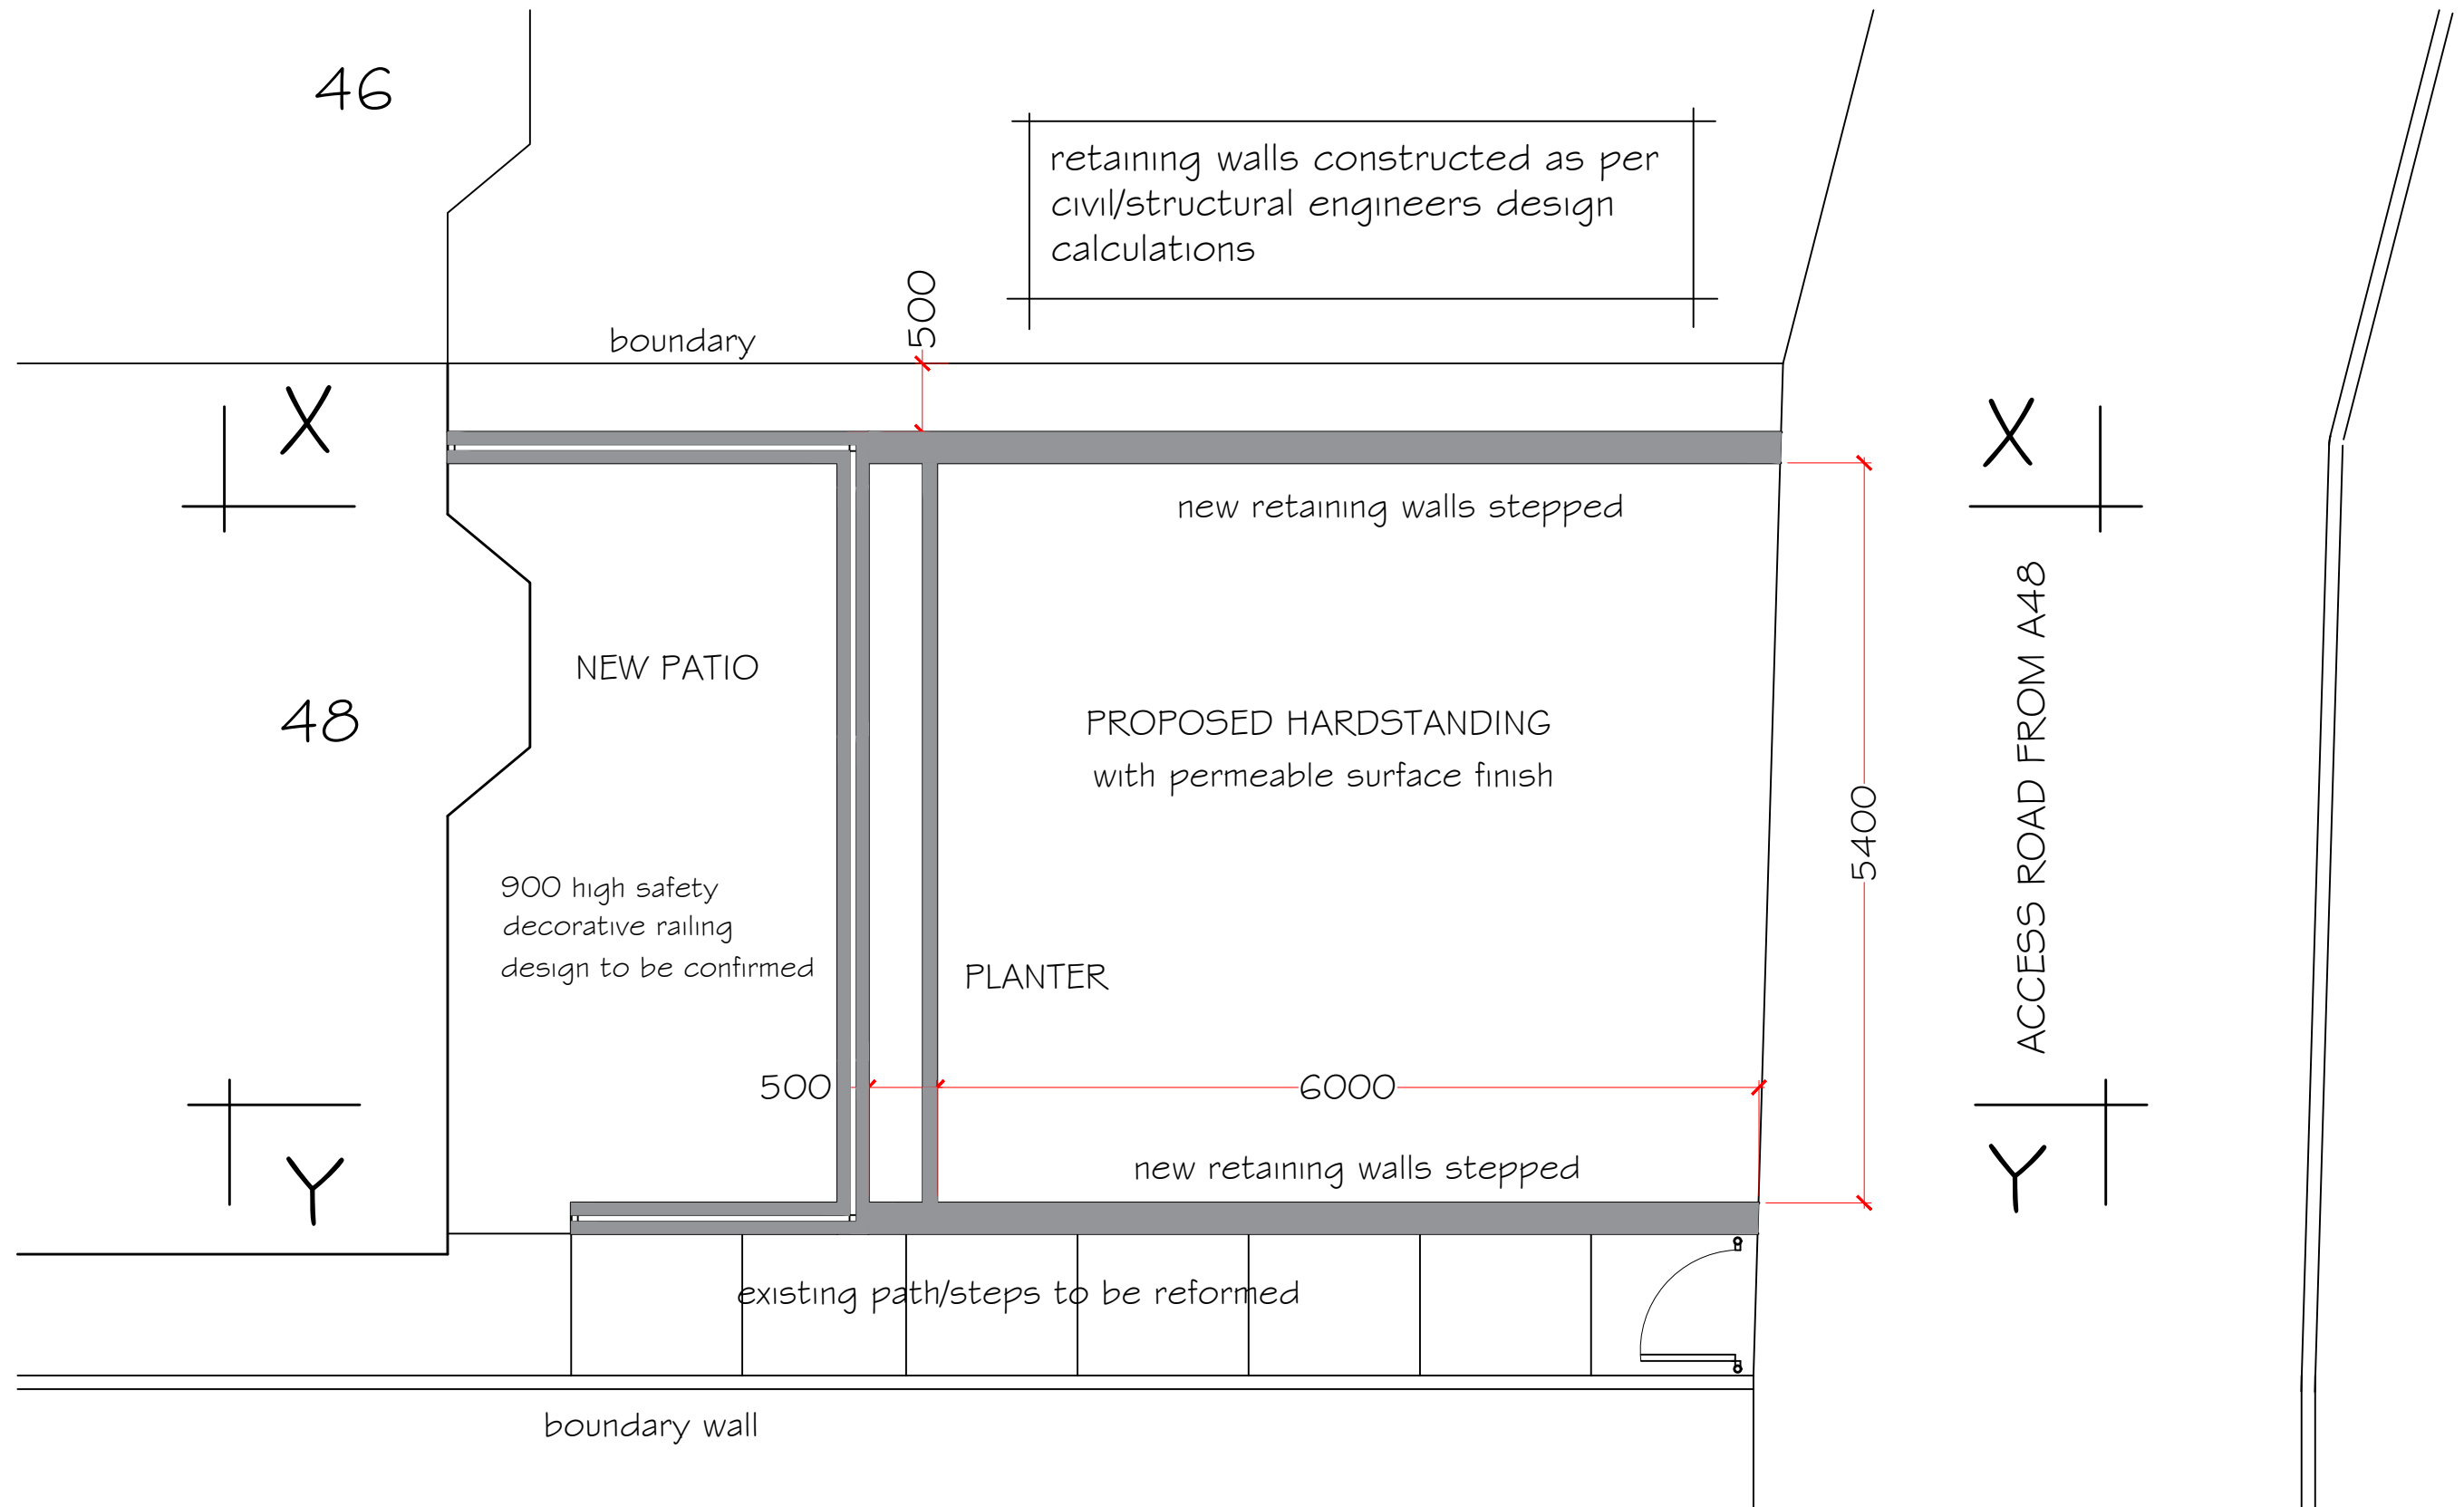

PROPOSED PLAN 1:50

PETER JONES TALBOT DESIGN SERVICES mobile: 07817538014 email: jonespeter177@gmail.com	project title proposed hardstanding 48 Dinas Baglan Road Port Talbot	drawing title proposed hardstanding and view on retaining walls	date March 2020	scale noted
			drawing No 48 DBR - 03	