




CROSS SECTIONS AND ELEVATIONS RETAINING WALLS

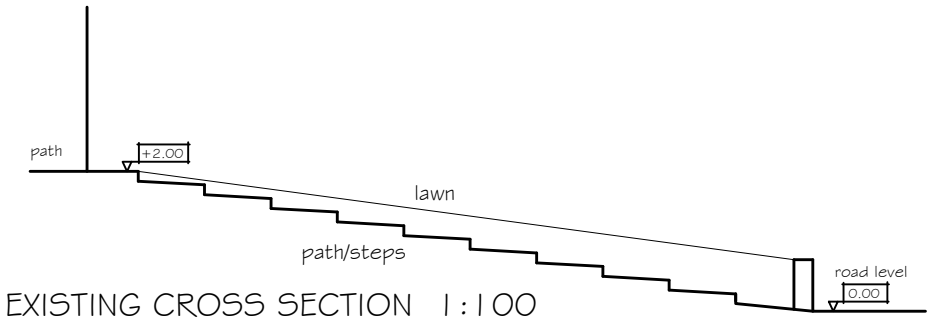


EXISTING CROSS SECTION 1:100

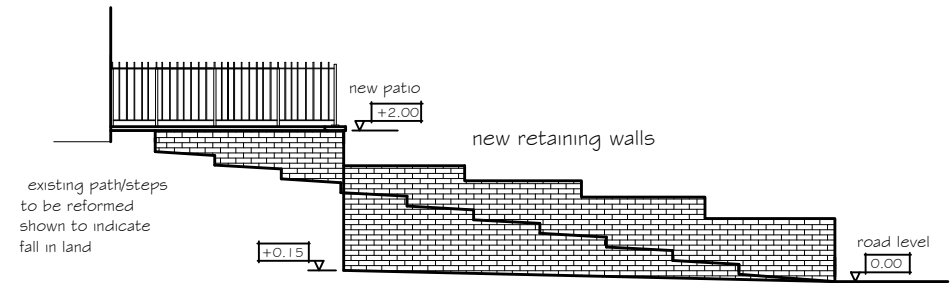

PROPOSED CROSS SECTION X-X 1:100

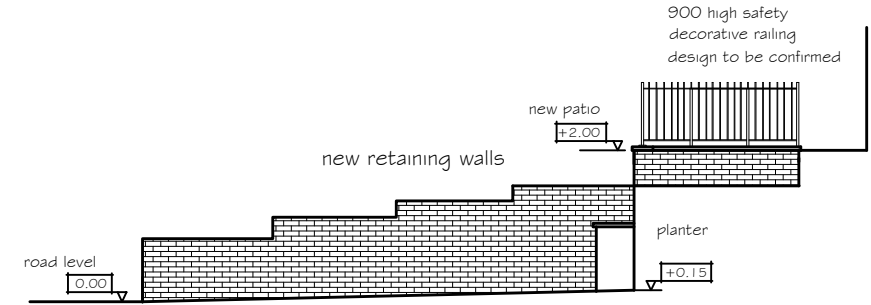

PROPOSED CROSS SECTION Y-Y 1:100

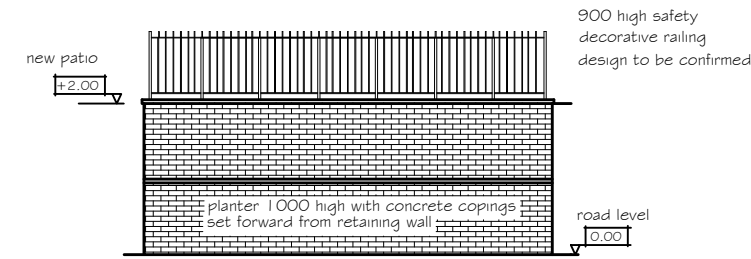

VIEW ON END RETAINING WALL 1:100

PETER JONES TALBOT DESIGN SERVICES mobile: 07817538014 email: jonespeter177@gmail.com	project title proposed hardstanding 48 Dinas Baglan Road Port Talbot	drawing title existing front garden and with proposed hardstanding CROSS SECTIONS	date May 2020	scale 1:100
			drawing No 48 DBR - 04	