

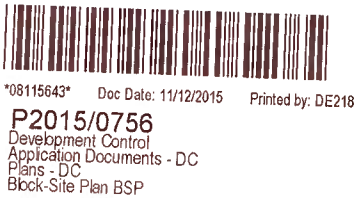
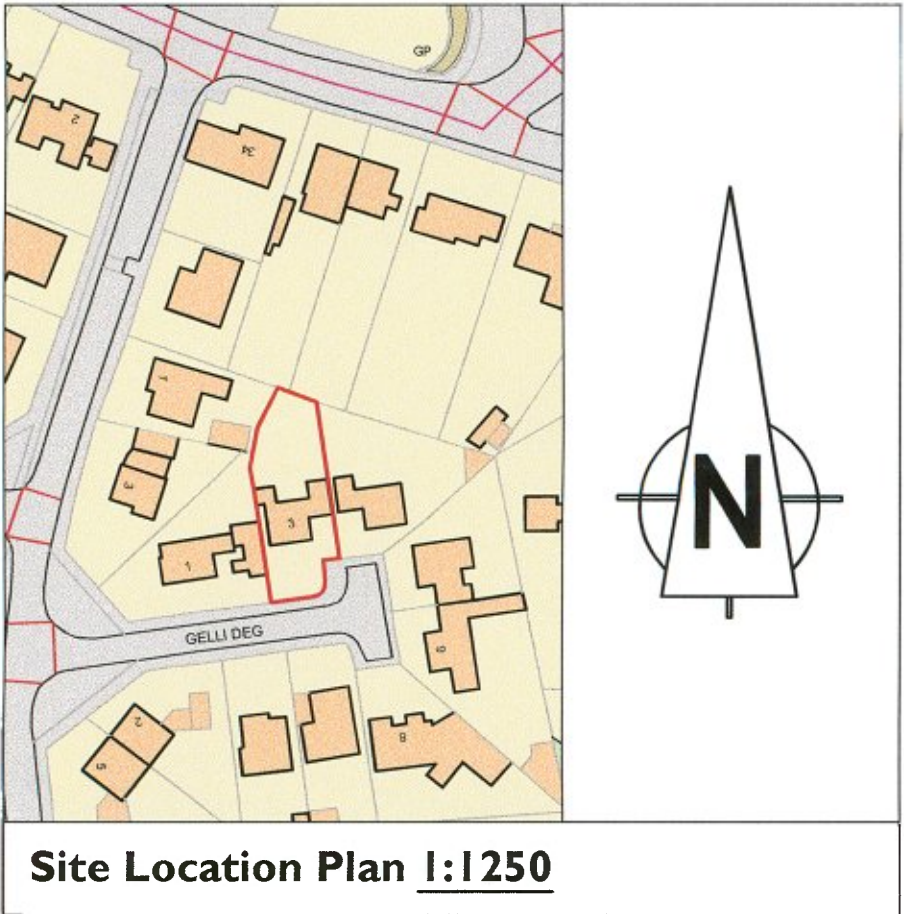


PROPOSED PLANS.

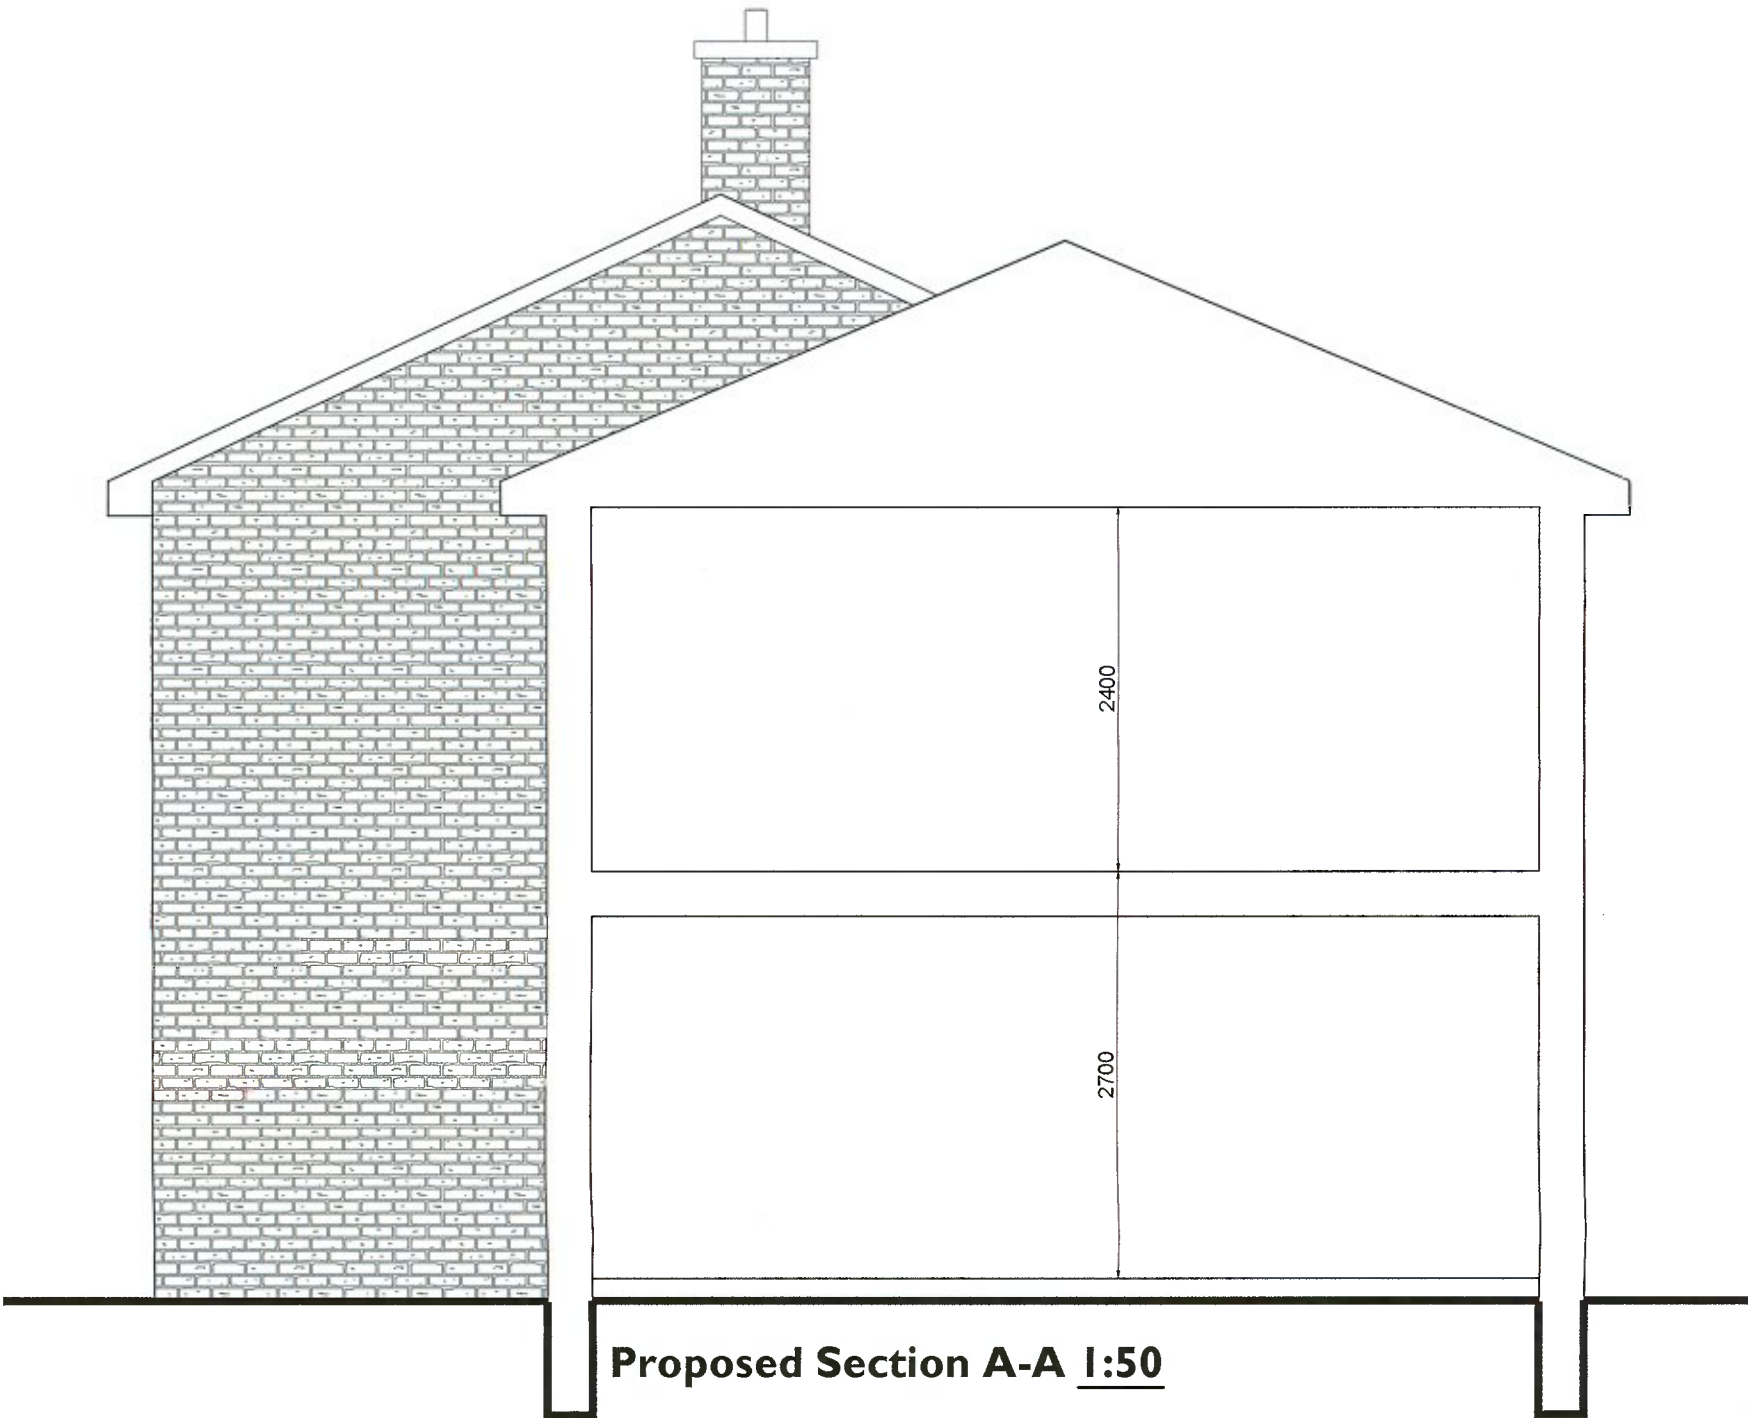

3, GELLI DEG, BRYNCOCH, NEATH.

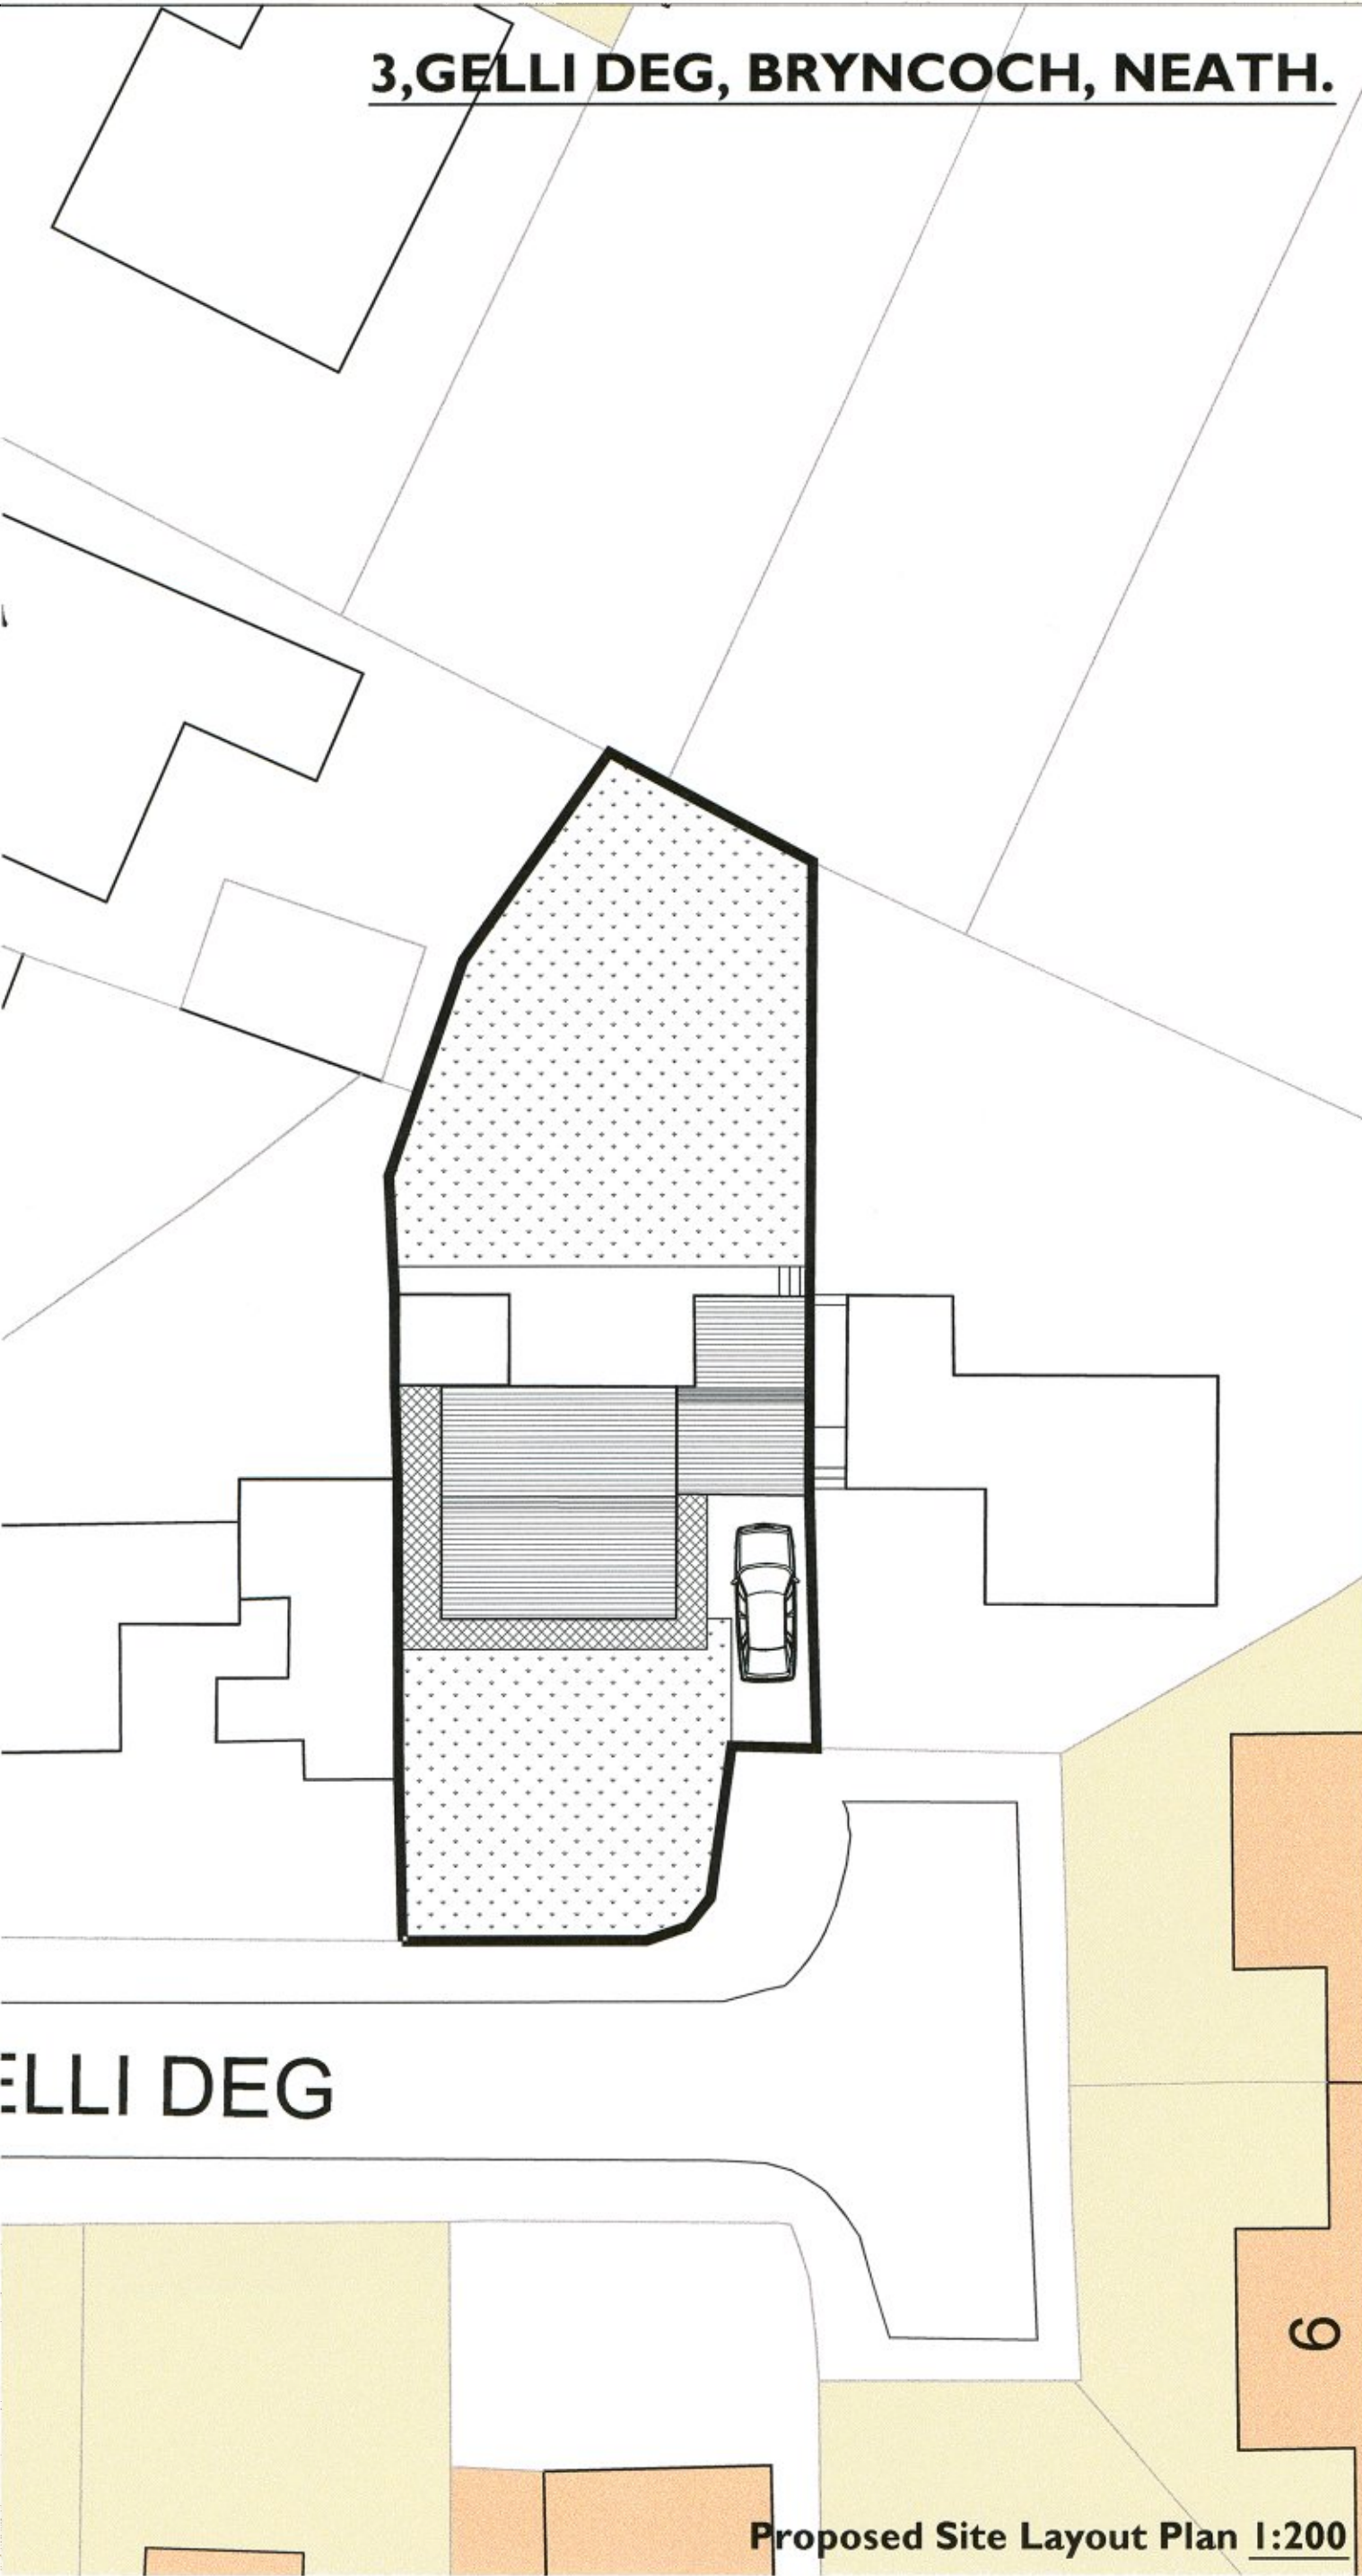

Note: All dimensions to be checked on site and not to be scaled from drawing.

AMENDMENTS:
Revision Date

18 DEC 2015

PLANNING



© C.W.J. Architectural Design 2015

CLIENT:
Mr Tony Evans & Mr Lewis John.

PROJECT TITLE:
Proposed Garage Conversion & First Floor Extension.

DRAWING TITLE:
Proposed Section A-A, Proposed Site Layout & Site Location Plan.

SCALE: 1:50, 1:200 DATE: June 15
& 1:1250 @ A2

66 Church Road,
Gorslas, Llanelli, SA14 7NF.
T - 01269 844 354 M - 07891548643
www.cwjarchitectural.co.uk
info@cwjarchitectural.co.uk

531.F.05