
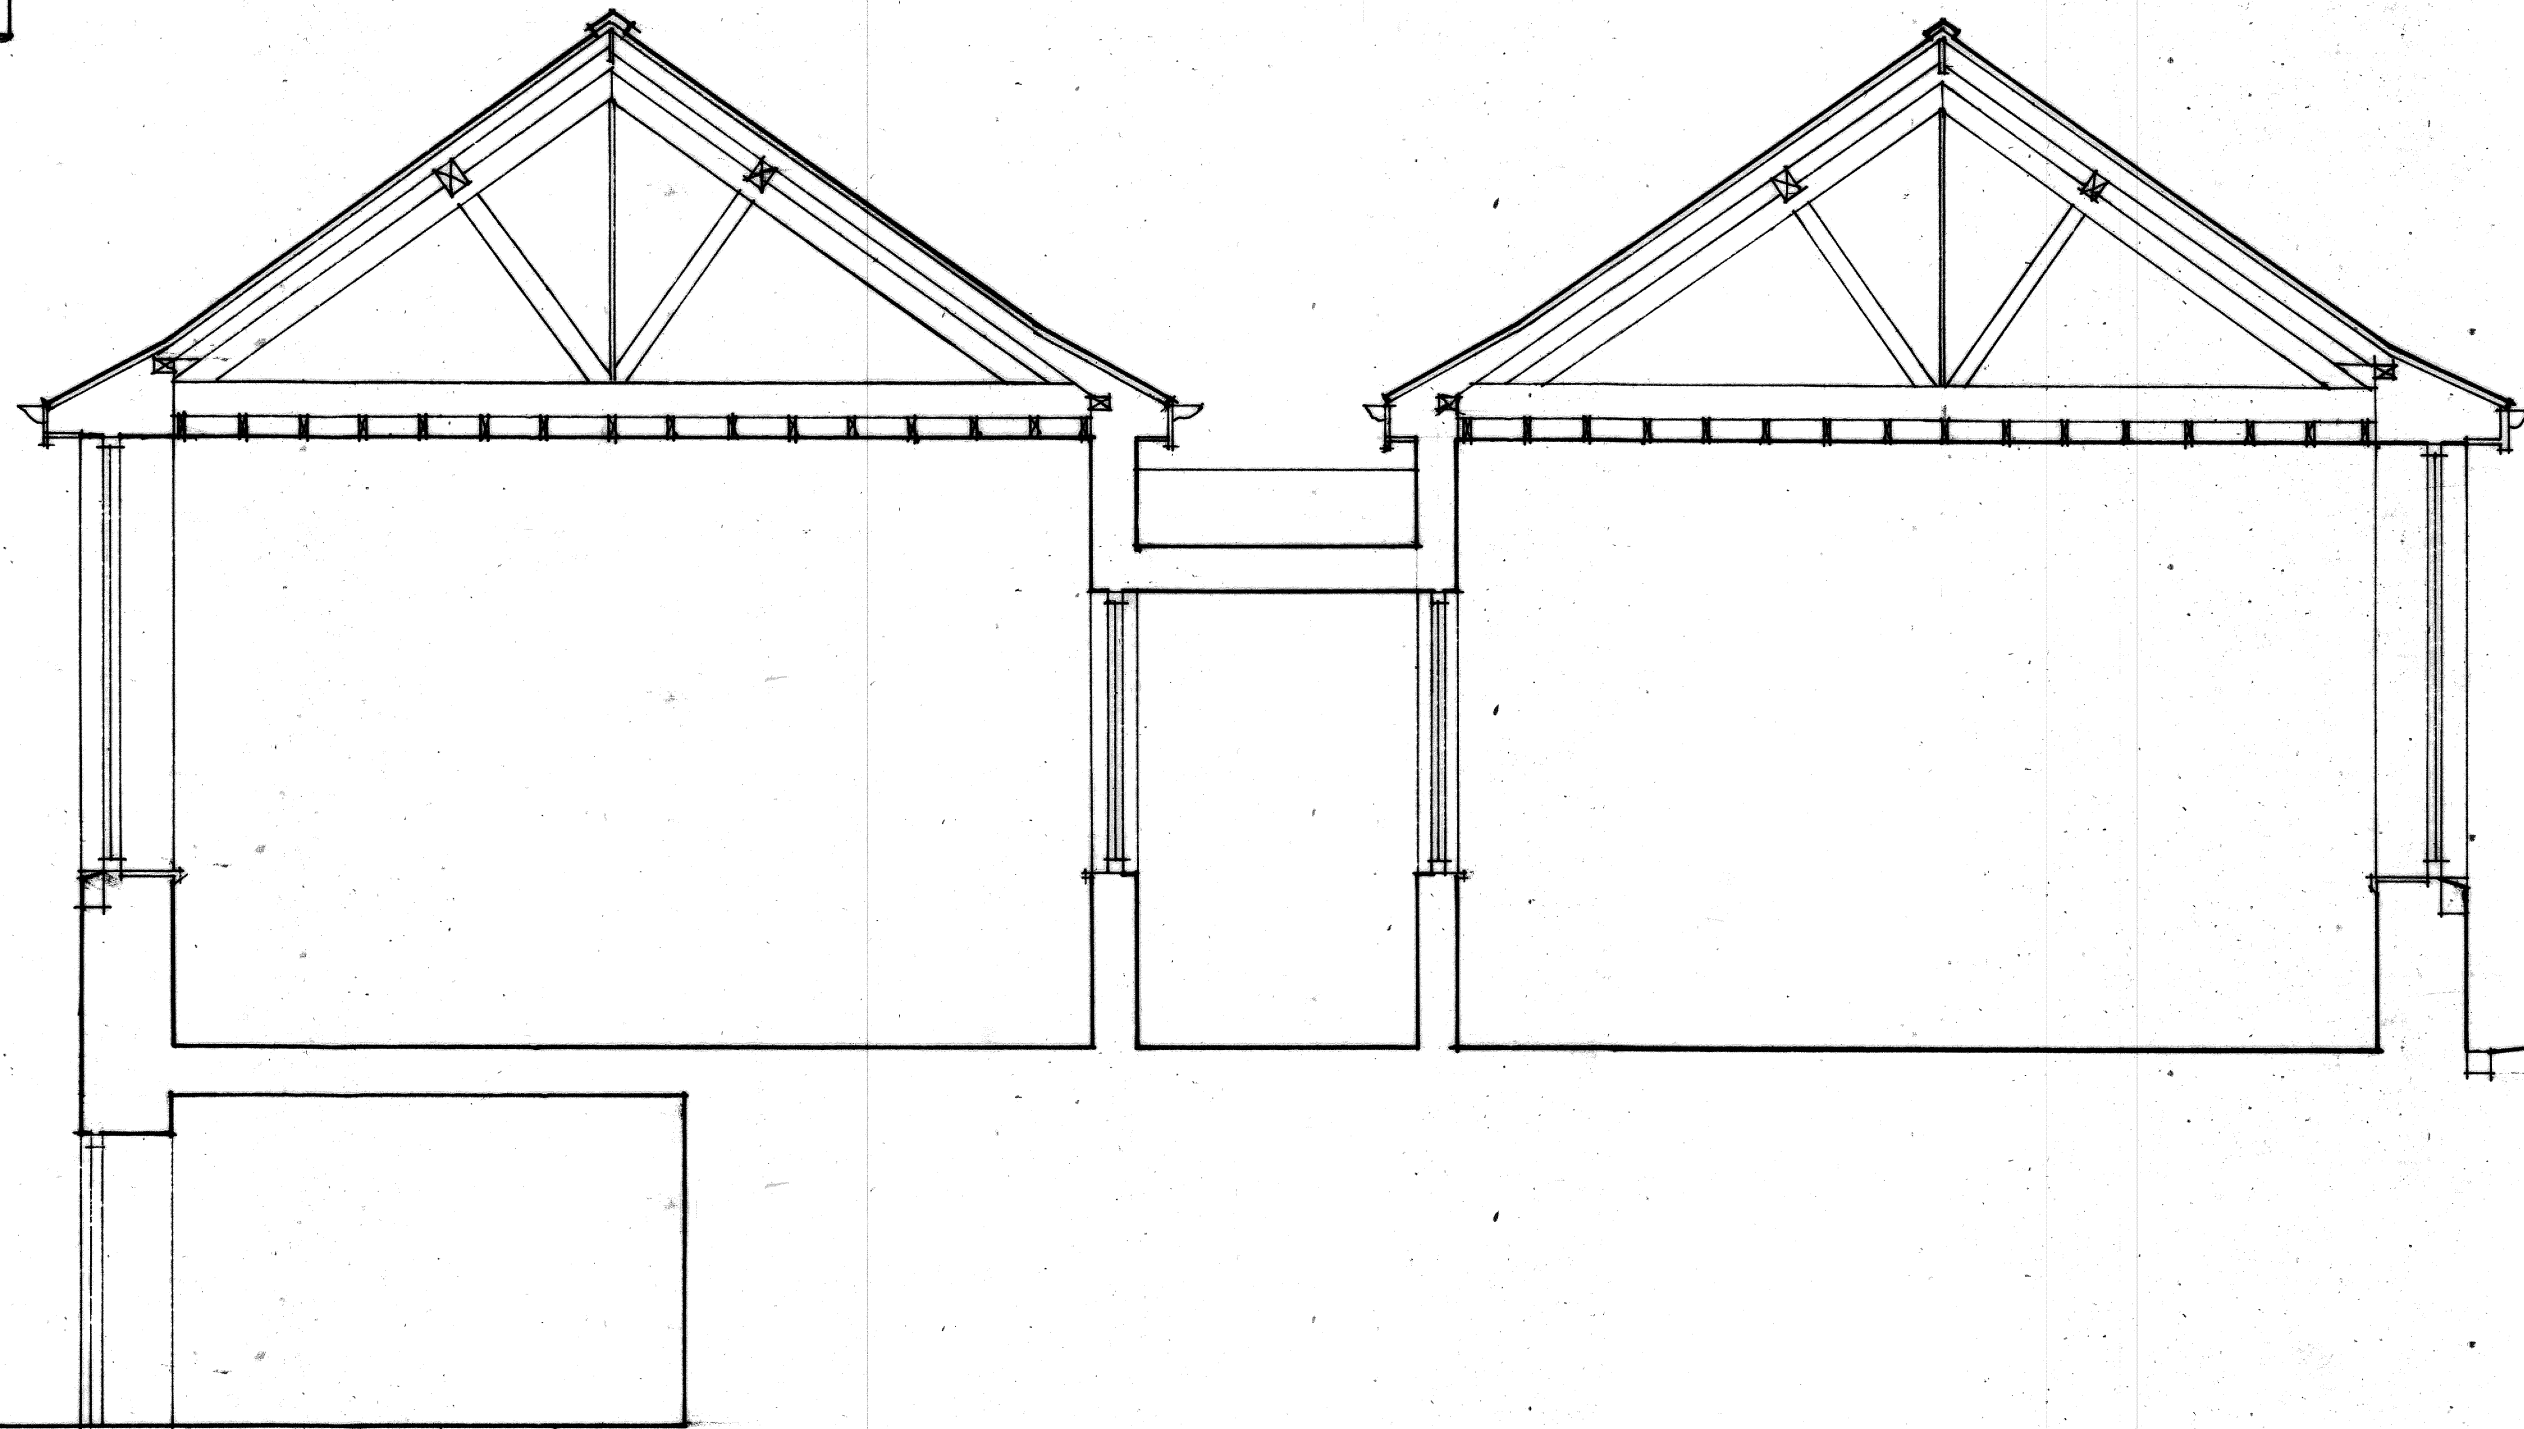


SECTION BB'
SECTION AA'

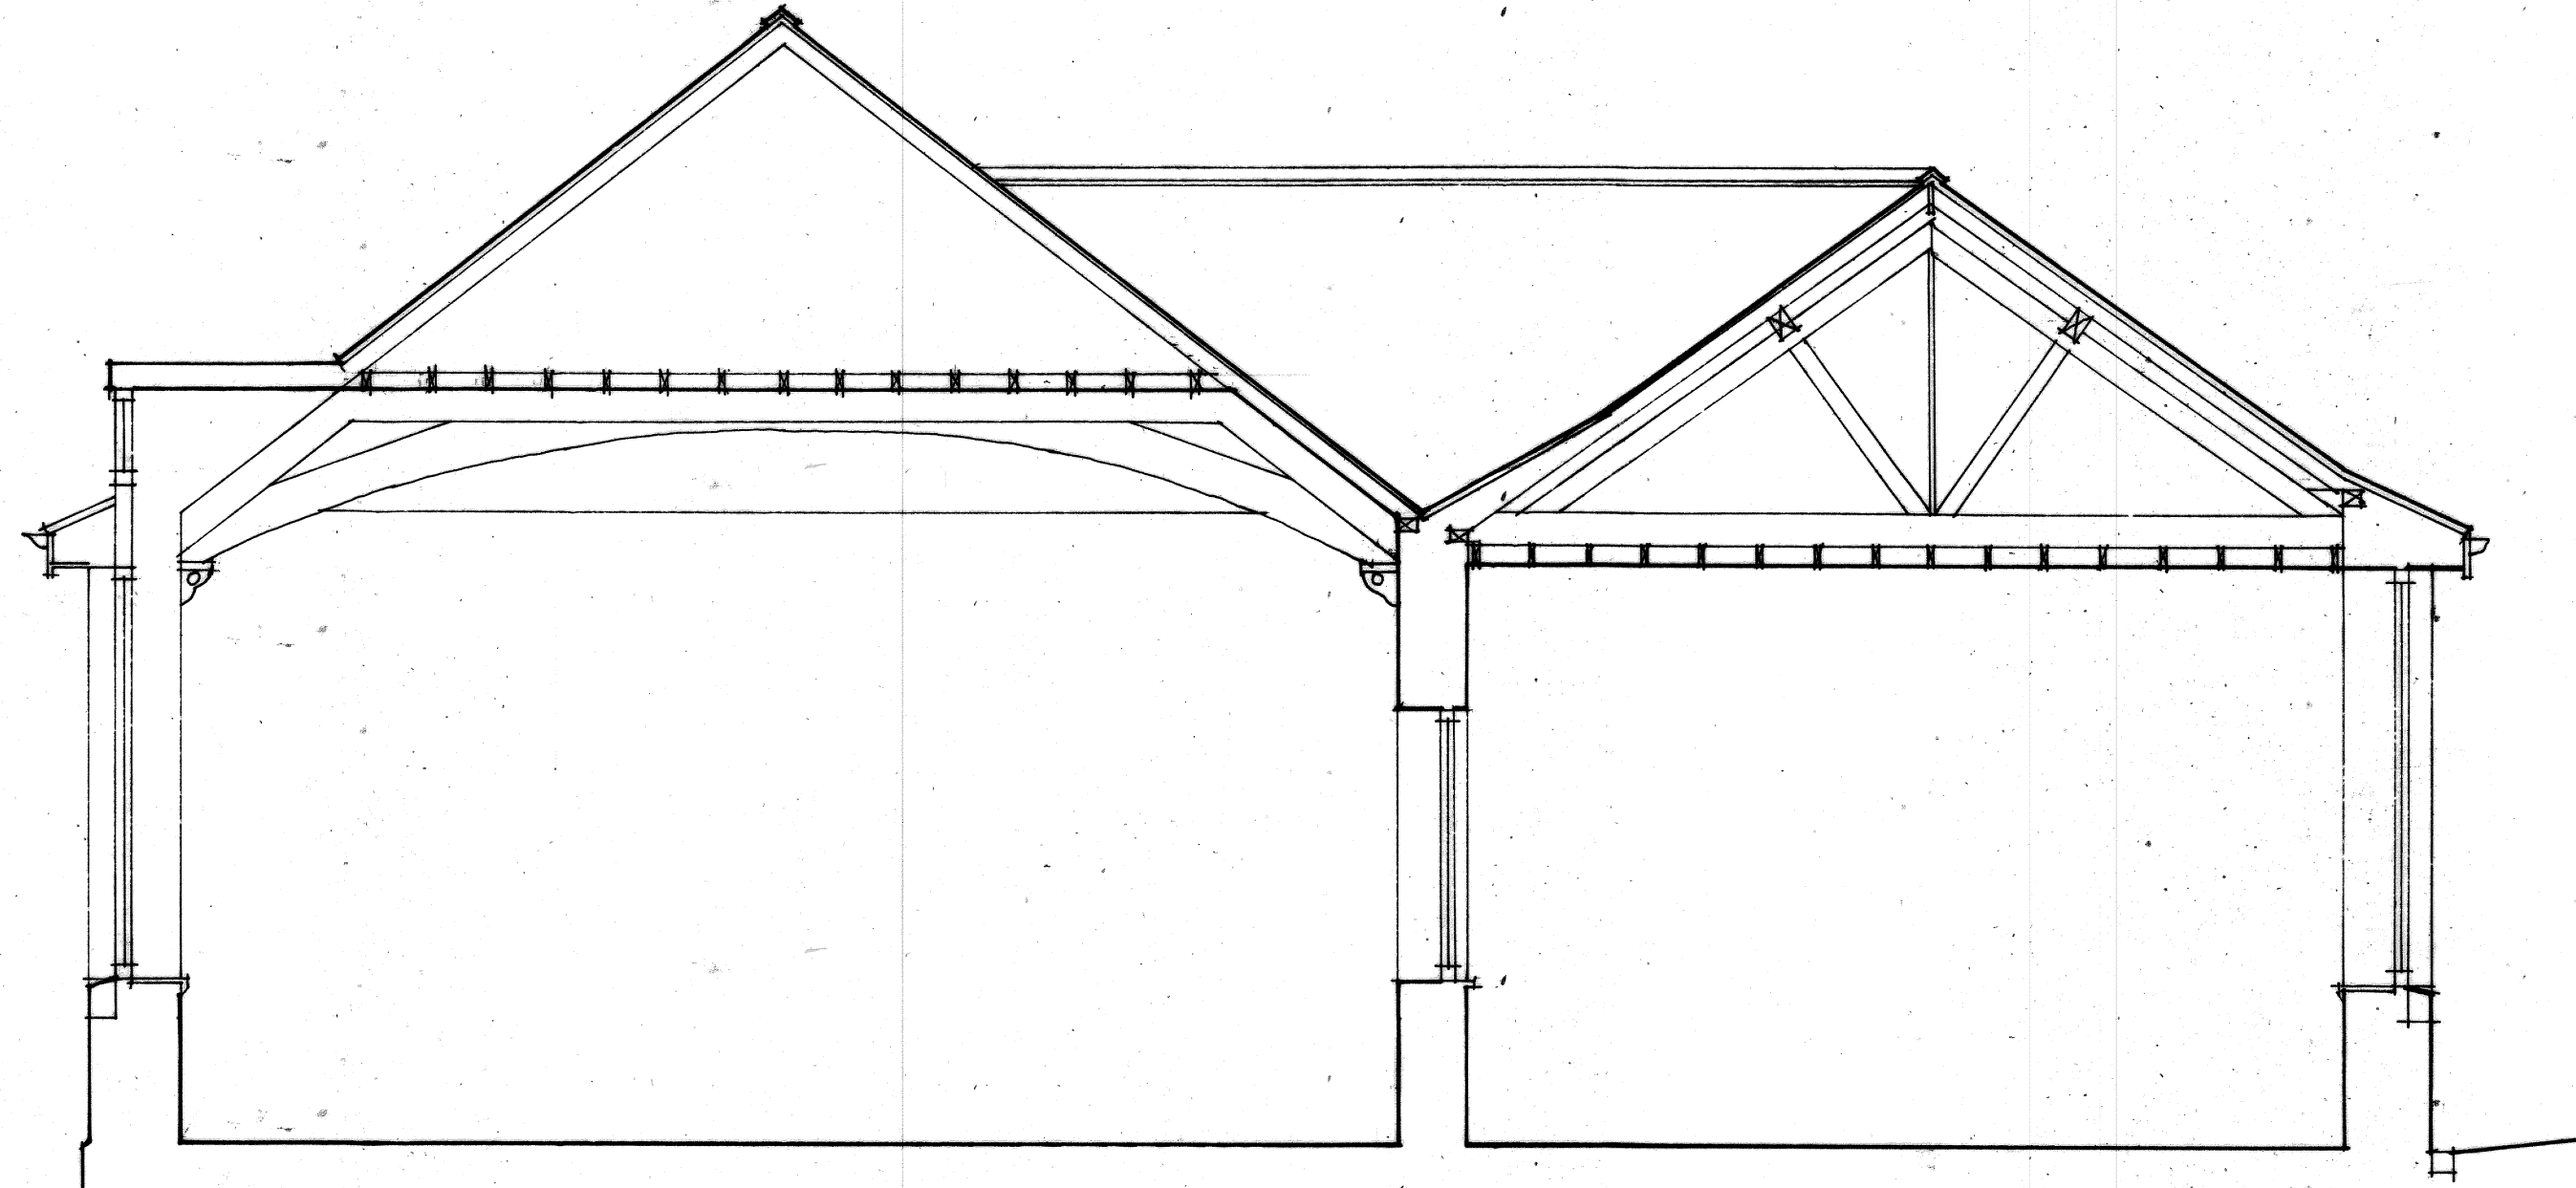

Y3G0L CWMG025, HEOL Y G025, CWMG025 SA1812.F.
Scale: 1/650; Date: January 2020; Drawing no: 03; Drawn by: J. Andell, Architect.