


Plan Referred To:-

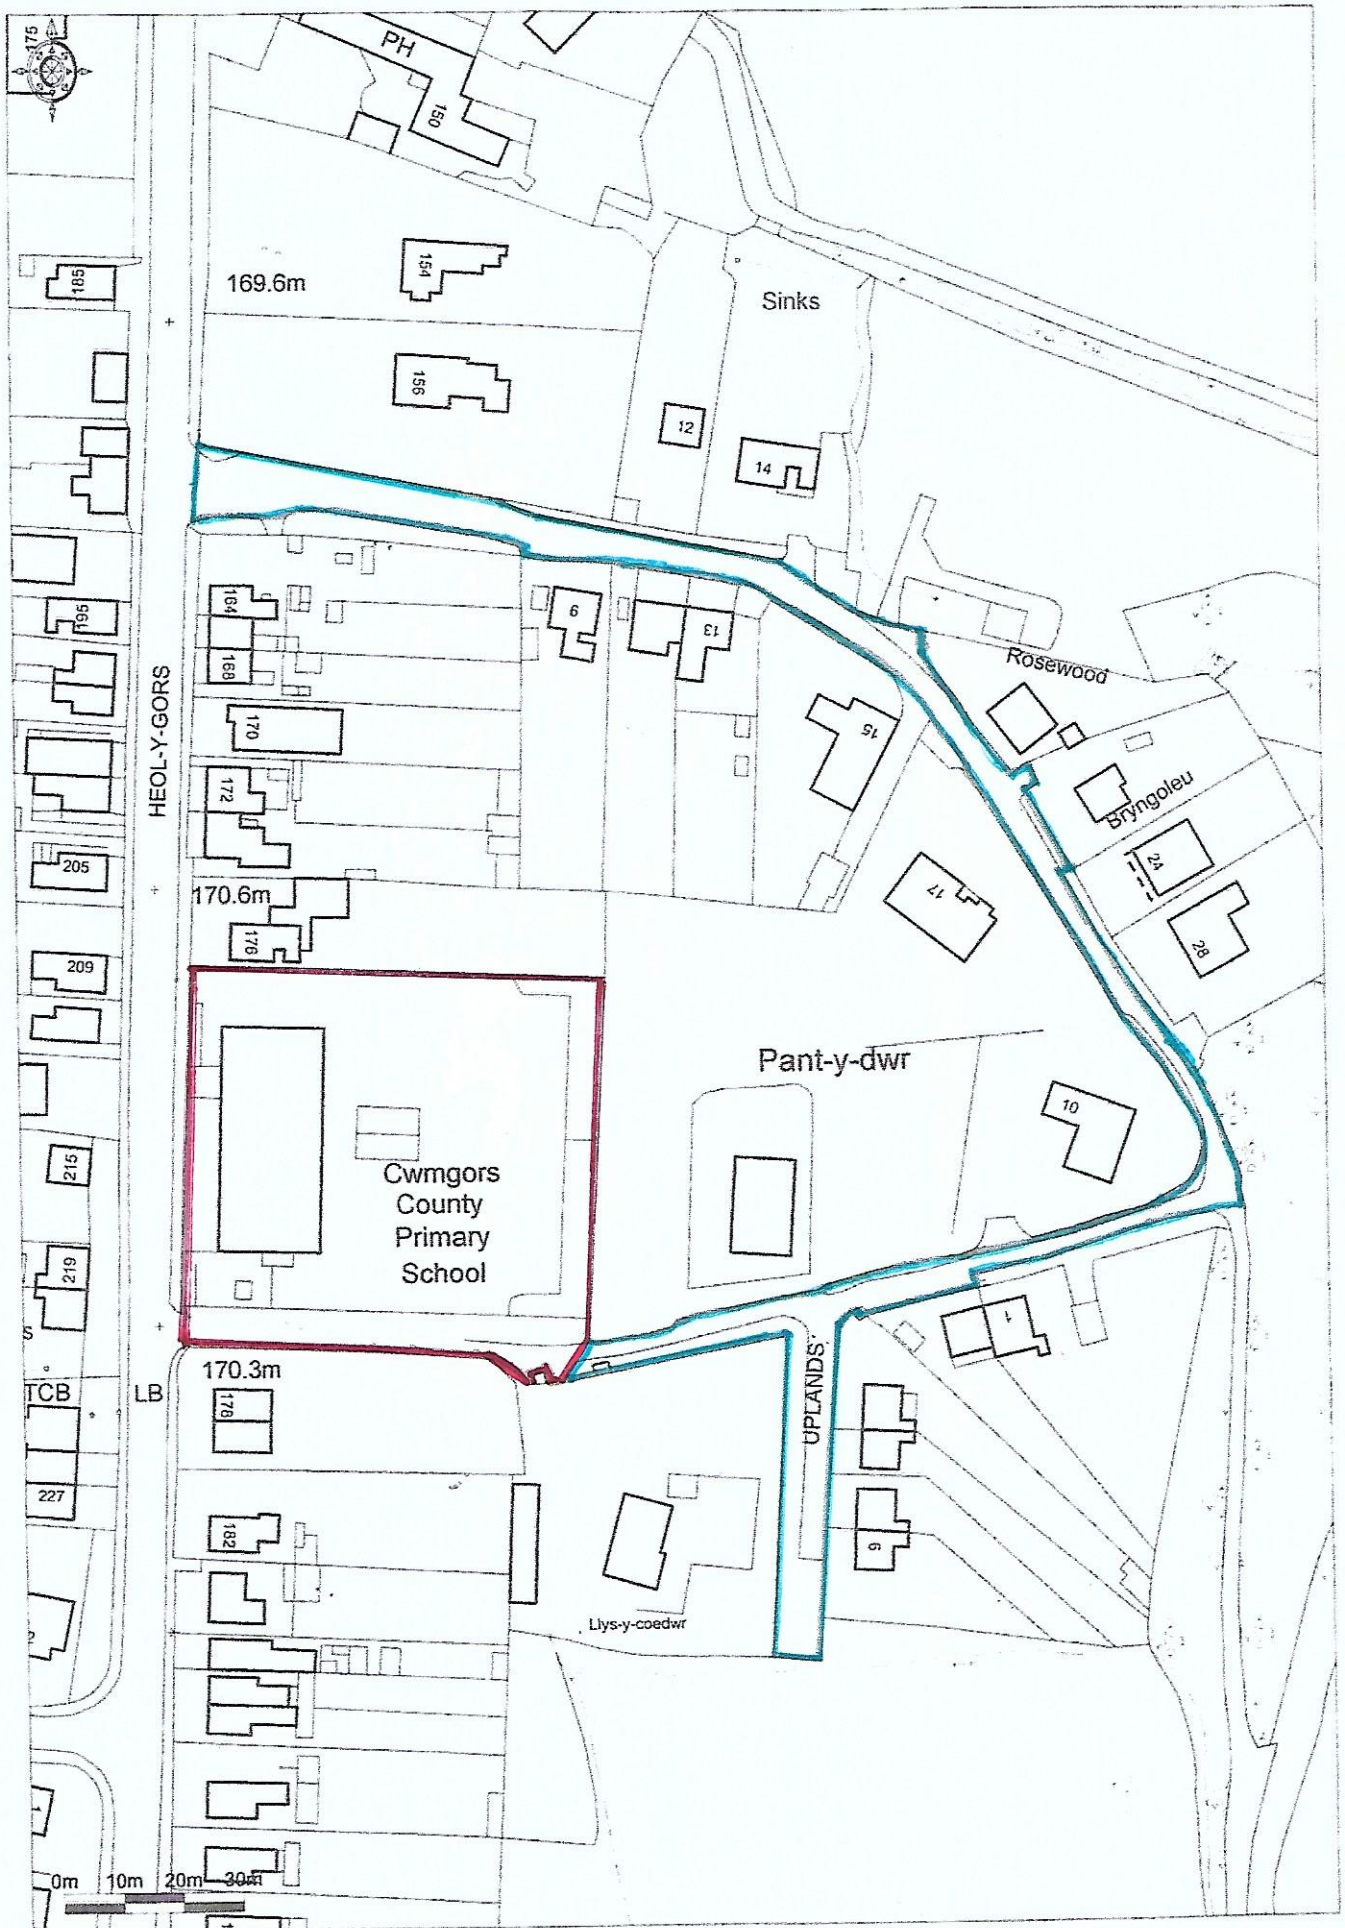

Ordnance Survey © Crown Copyright 2016 All rights reserved. Licence number 100022432
Getmapping plc 2016. Plotted Scale - 1:1250

Promap

Rees Richards & Partners