
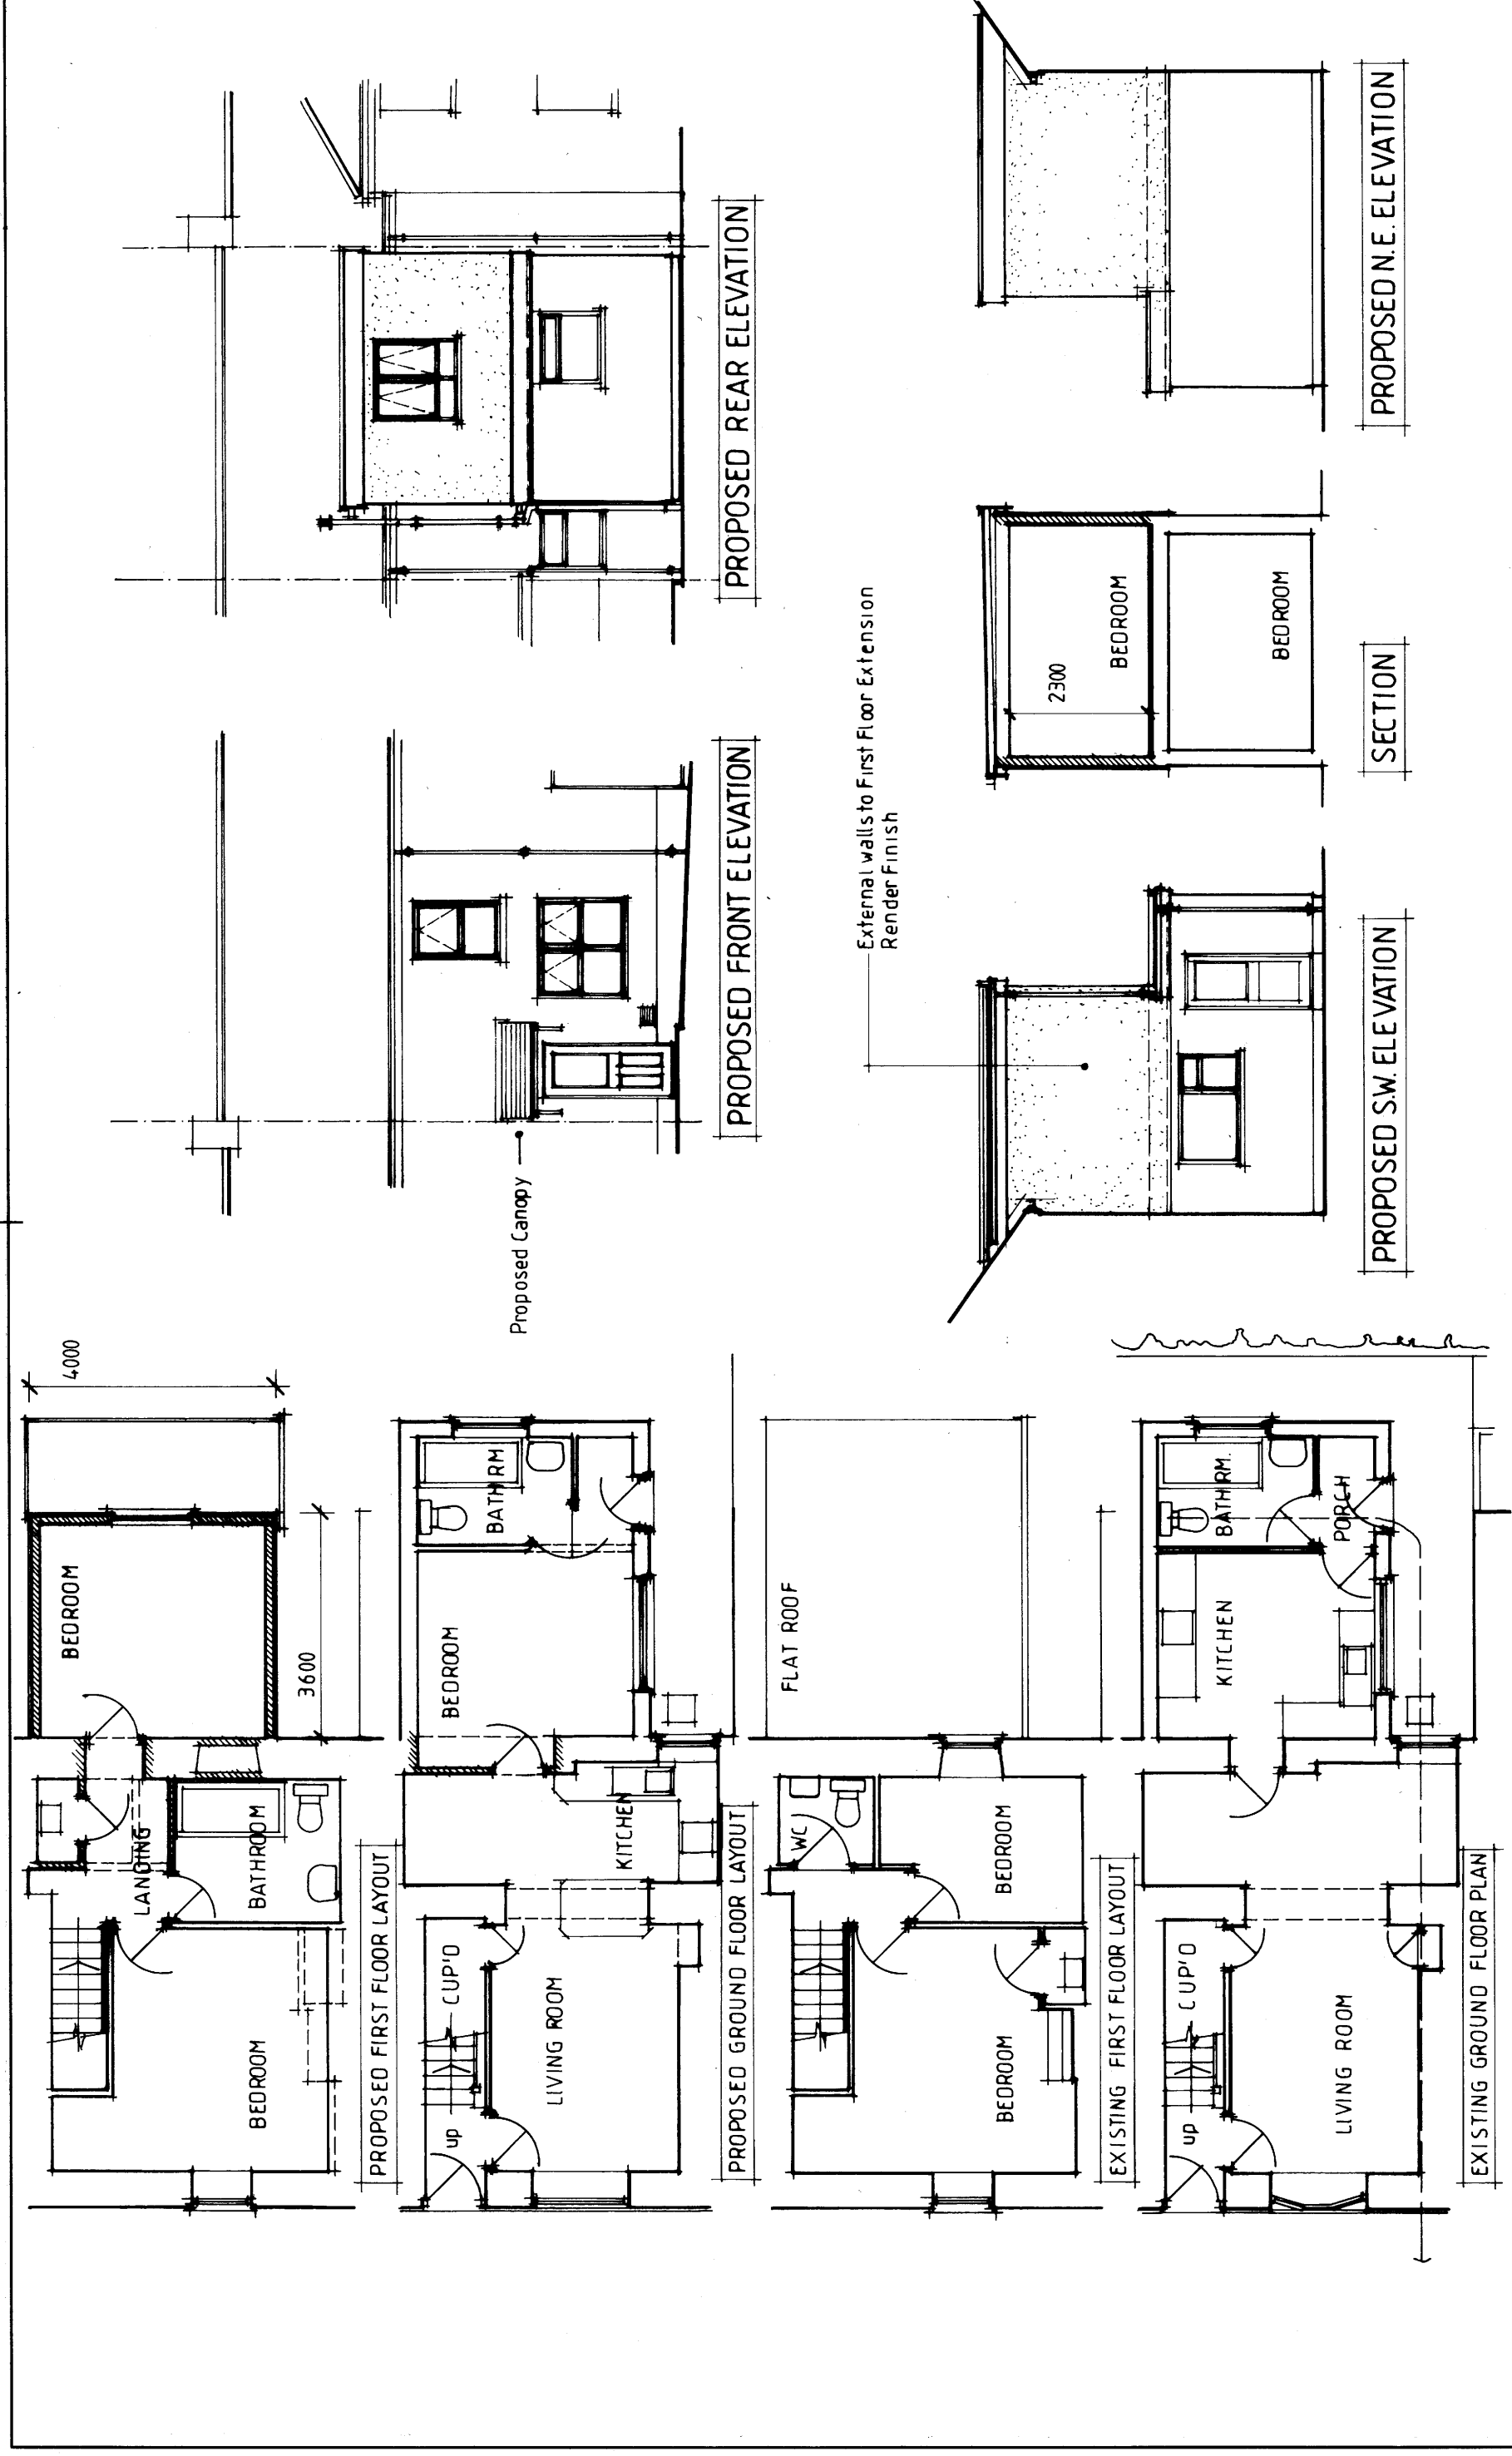


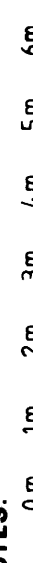

mjs designs (cymru) ltd architectural design - project management 01639 643392 07530 134442		NOTES:  0 m 1 m 2 m 3 m 4 m 5 m 6 m All dimensions must be checked on site and not scaled from this drawing.		Client Fieldbay Ltd.		Scale 1:100@ A3		Drawing Title Existing & Proposed	
		Job Title 5, Mill Row, Allthwen, Pontardawe, SA8 3AD		Drawn by		Drg No. 192016.02A		Rev	
				Date 04.2020					