



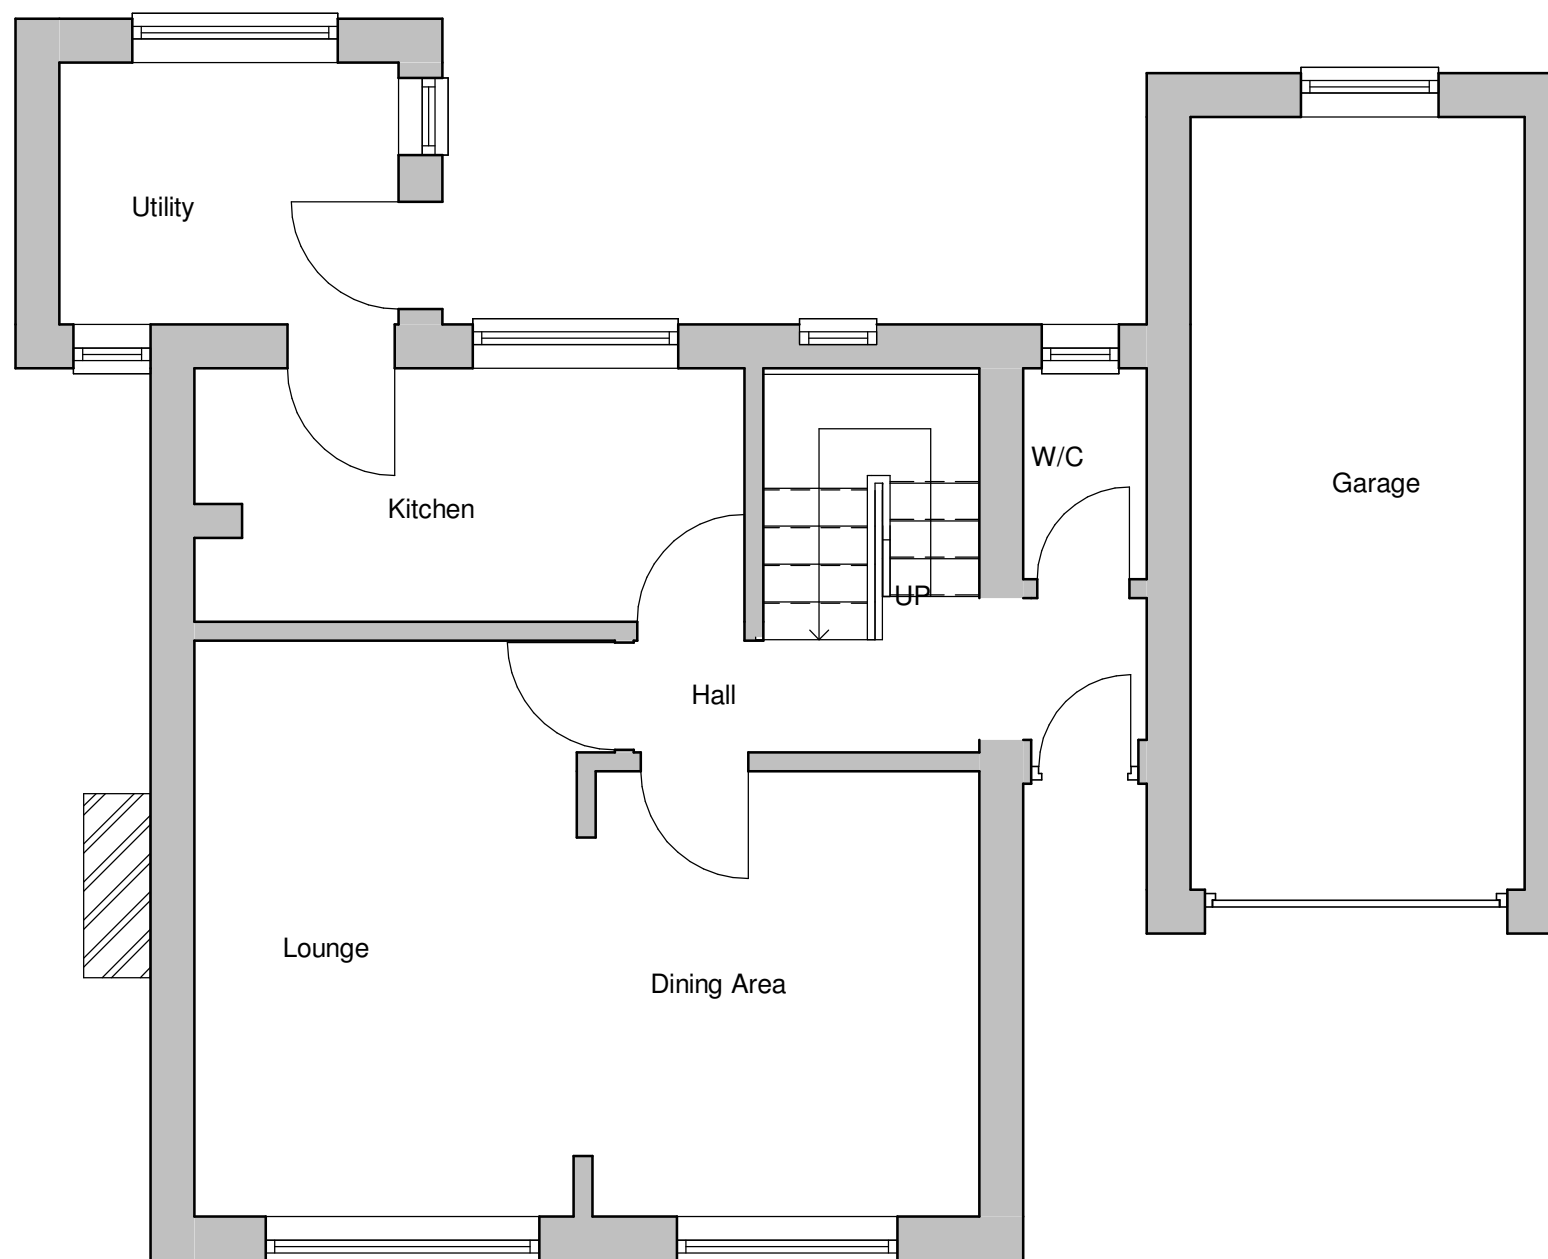

1 Proposed Ground Floor
1 : 50

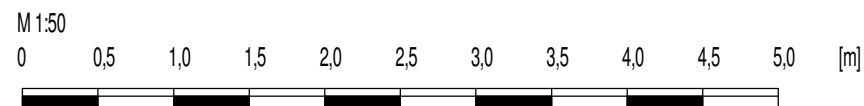

	No.	Description	Date	 COMPLETE CAD & STRUCTURAL SOLUTIONS www.ccs-solutions.co.uk <table><tr><td>CODE</td><td>STATUS</td><td>SUITABILITY DESCRIPTION</td><td>PURPOSE OF ISSUE</td></tr><tr><td></td><td></td><td></td><td>PLANNING</td></tr></table>	CODE	STATUS	SUITABILITY DESCRIPTION	PURPOSE OF ISSUE				PLANNING	PROJECT First floor side extension		CLIENT Mr. Tony Evans & Mr Lewis John		
	CODE	STATUS	SUITABILITY DESCRIPTION		PURPOSE OF ISSUE												
					PLANNING												
						Date 27/05/2020	Project number Project Number	Scale (@ A3) 1 : 50									
						Drawn by CCS	DRWAING NUMBER		REV								
						Checked by CCS	A303		C								
						Proposed Ground Floor											
						Plan											