
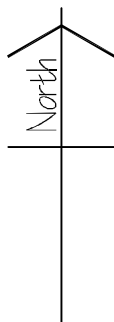


REVISIONS

Rev:

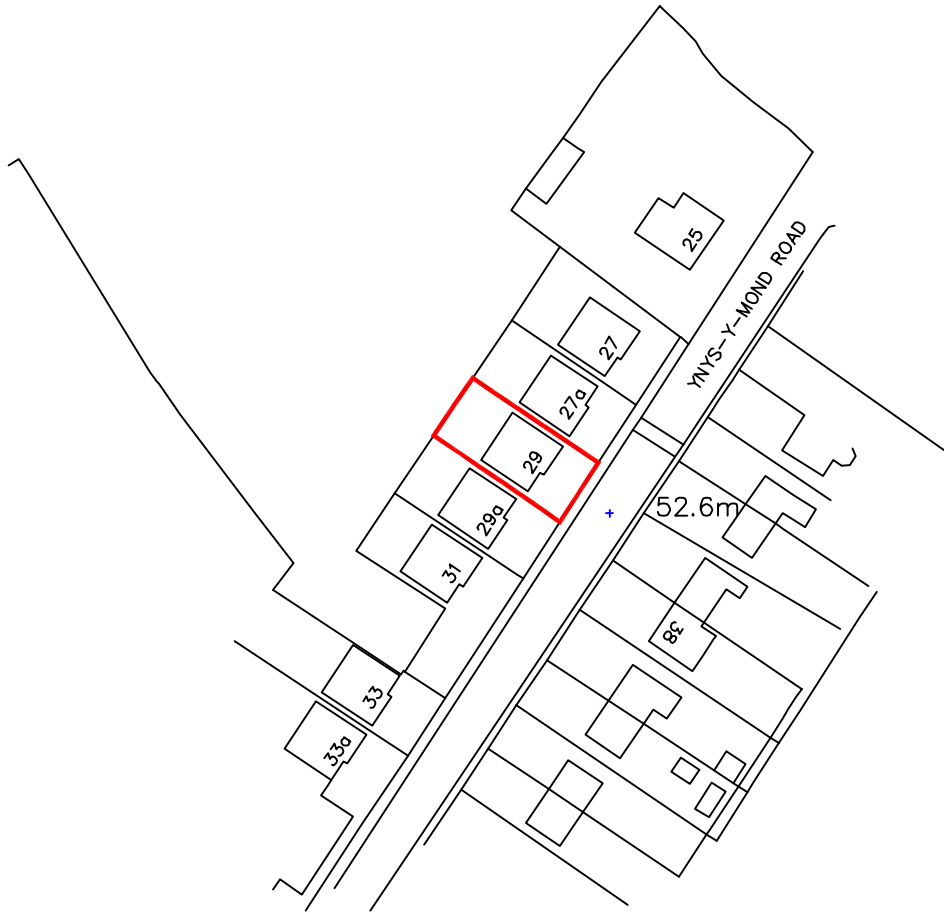

a r c h i t e c t s

Registered Architects
Project Managers
Penarth, Cardiff

ORIEL DESIGN LIMITED
Ty Cefn, Rectory Road, Cardiff, CF5 1QL
tel: 029 2038 8663 email: info@orielarchitects.co.uk

PROP. GARAGE CONVERSION
29 Ynysymond Road, Alltwn,
SWANSEA.

SITE LOCATION PLAN

Drg. No. 0919/09 | Rev: | Scale: 1:1250@A4 | Date: Apr. 2020

DO NOT SCALE

THIS DRAWING IS COPYRIGHT