


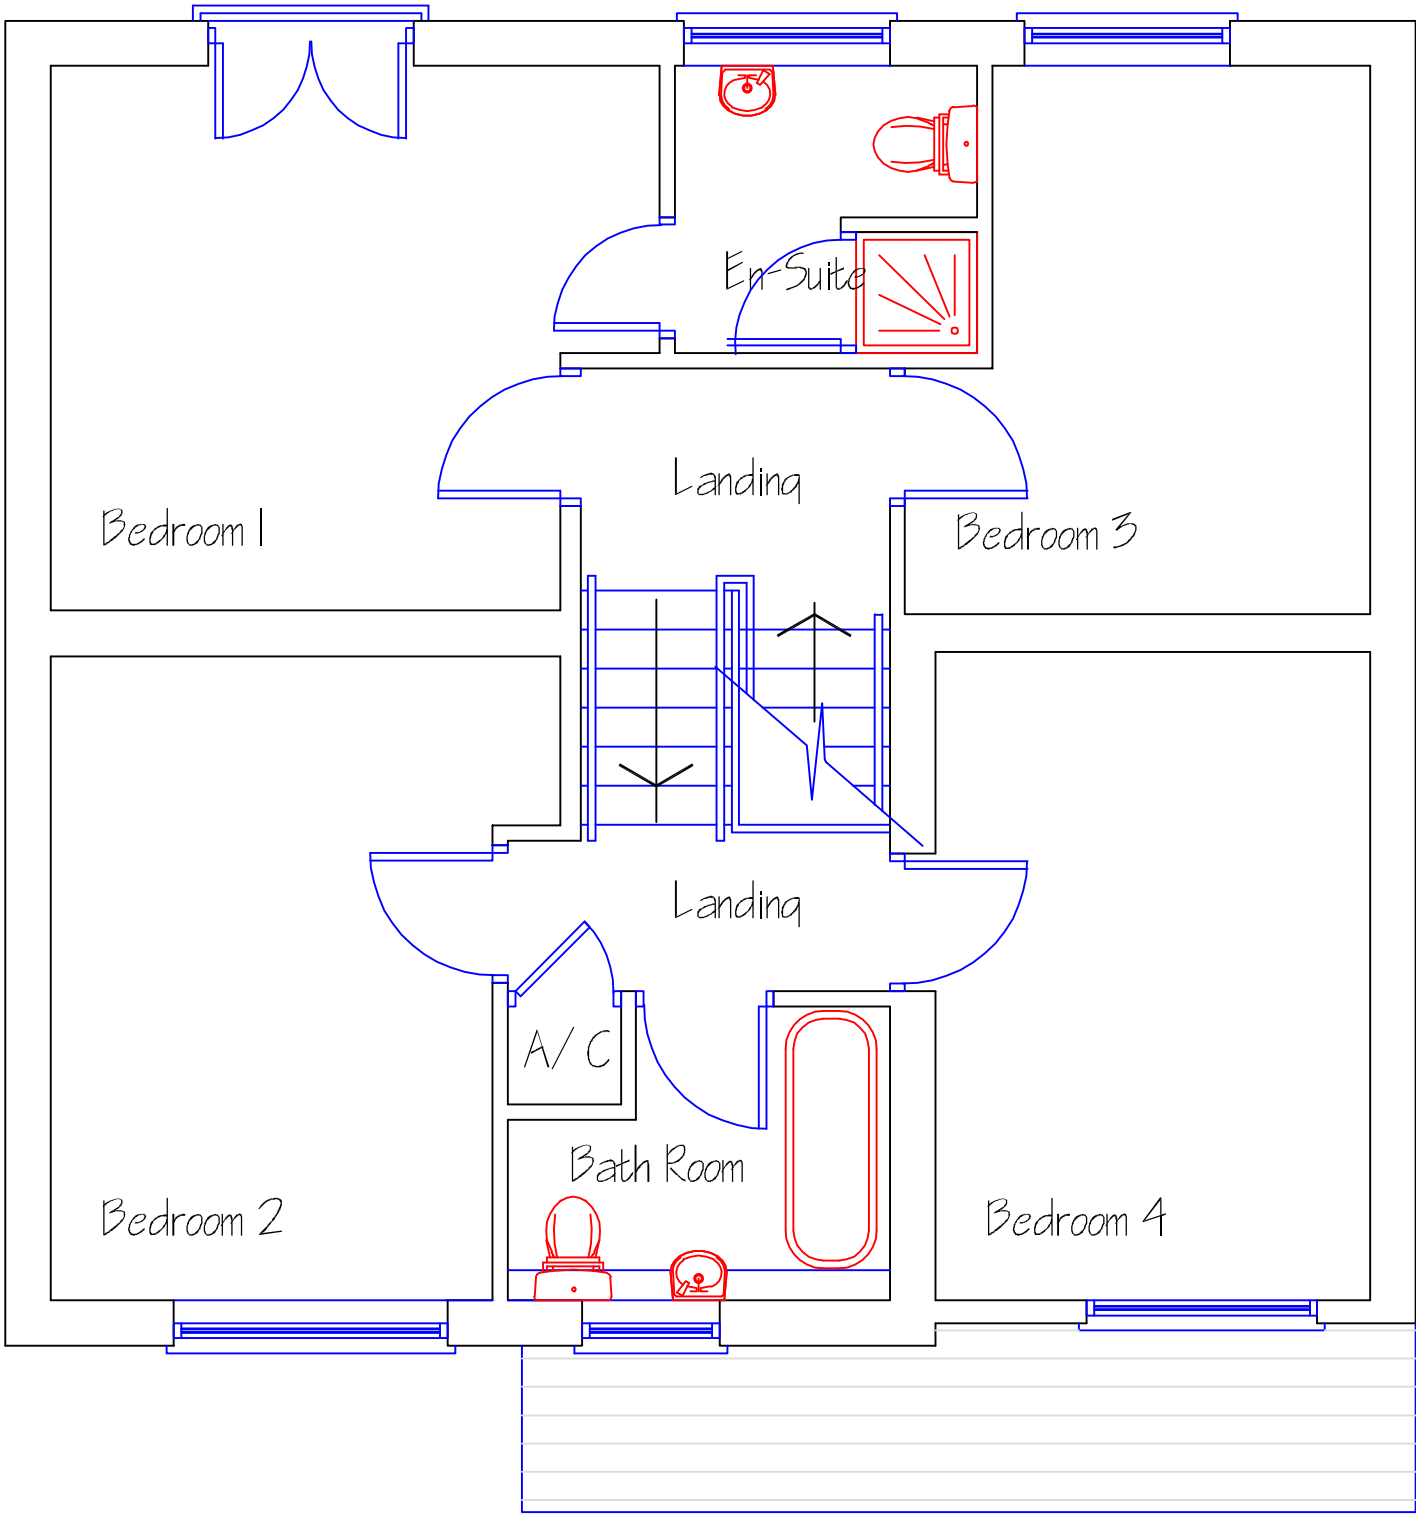

Prop. FFL Plan



ORIEL DESIGN LIMITED
Ty Cefn, Rectory Road, Cardiff, CF5 1QL
tel: 029 2038 8663 email: info@orielarchitects.co.uk

PROP. GARAGE CONVERSION
29 Ynysymond Road, Alltwen,
SWANSEA.

PROPOSED FFL PLAN

Drg. No. 0919/21 | Rev: | Scale: 1:50@A3 | Date: Mar. 2020
DO NOT SCALE THIS DRAWING IS COPYRIGHT