



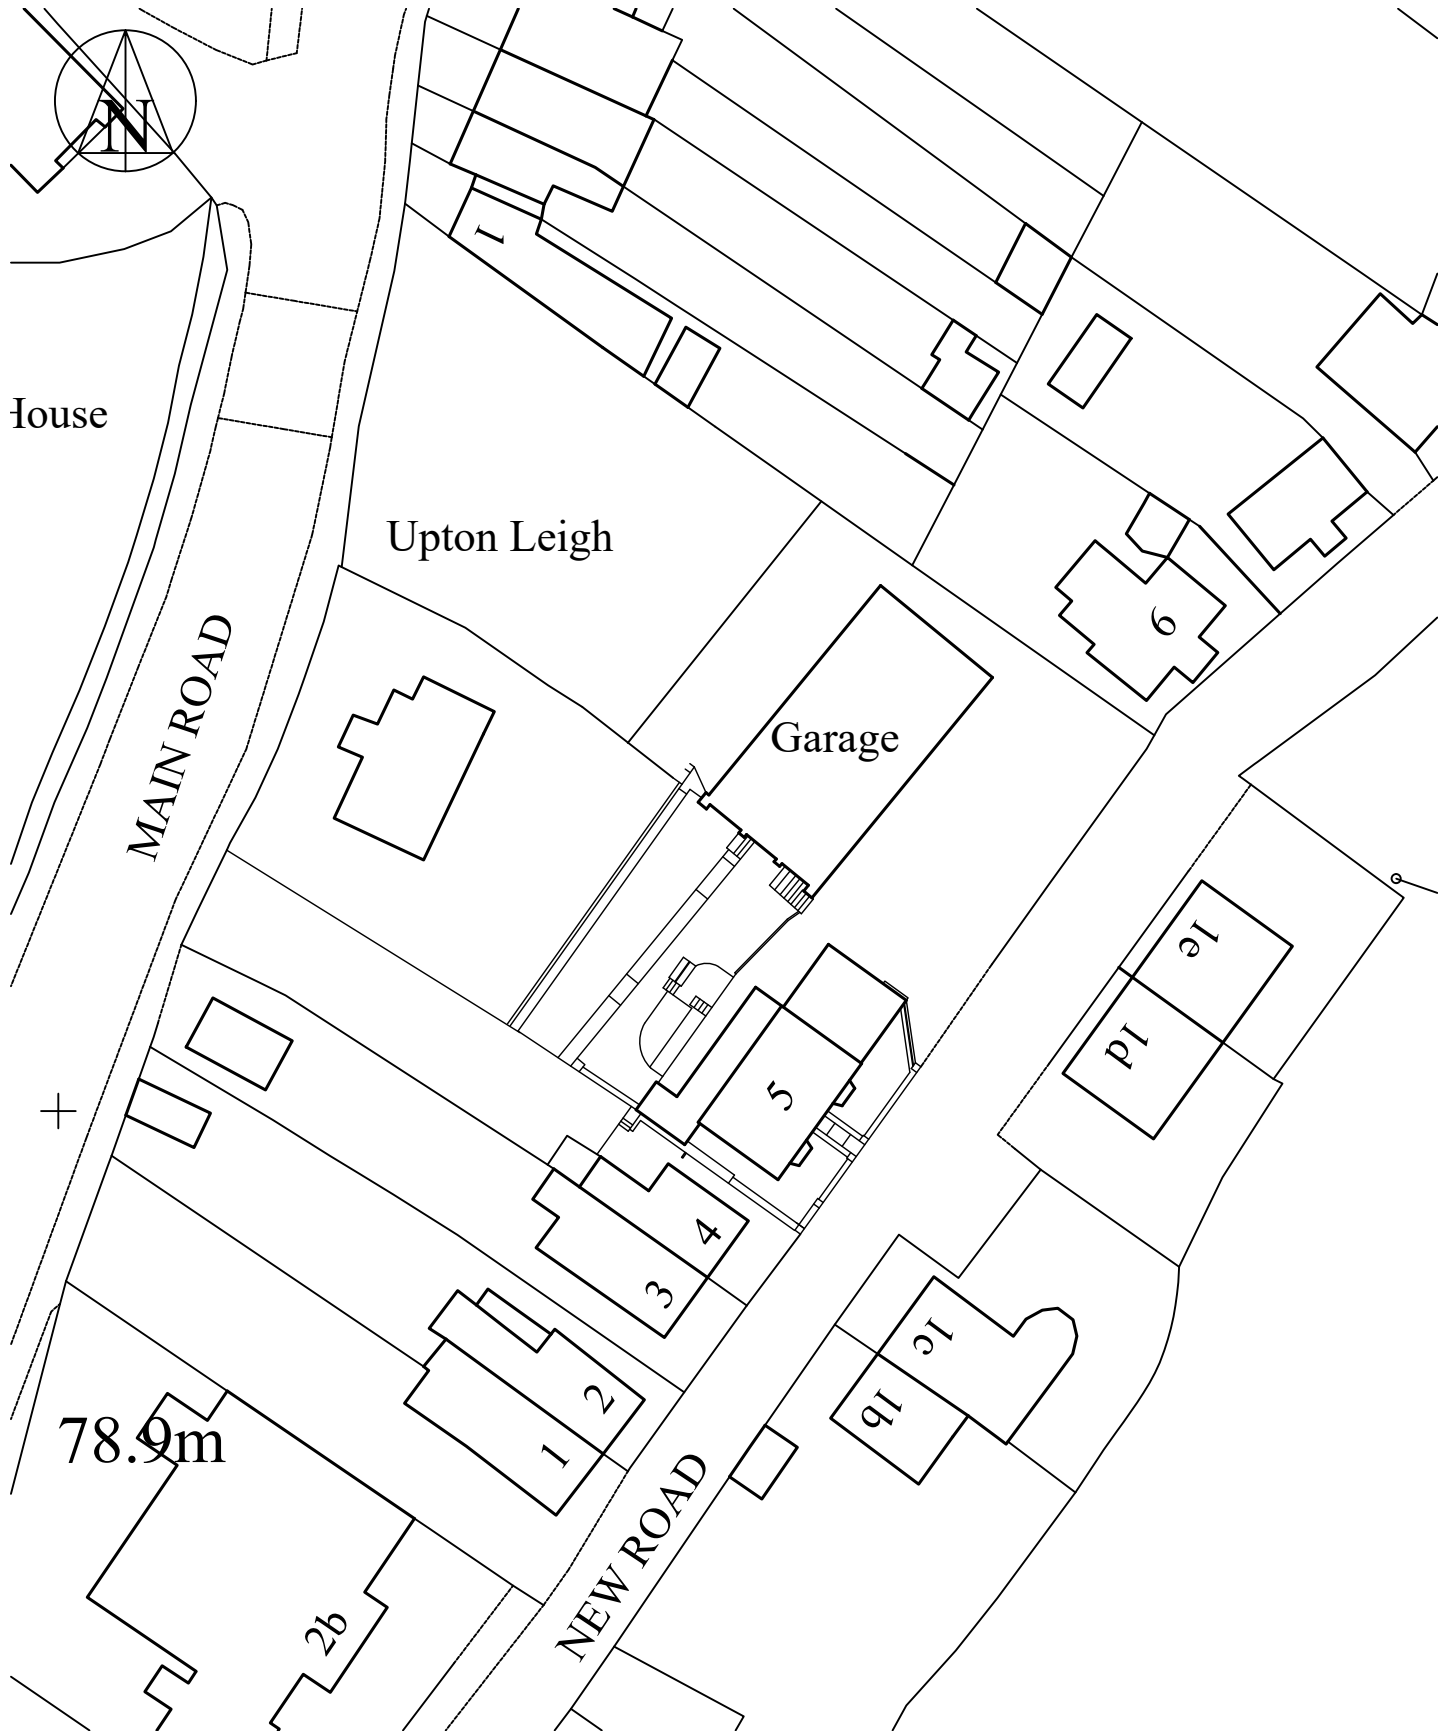

1:500 Block Plan

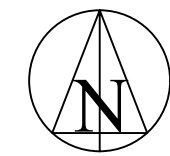

Note:- This drawing is intended for the purposes indicated only. Do not scale this drawing. Dimensions indicated are approximate and should be checked on site. Any errors or discrepancies to be reported as soon as they are discovered.



1:1250 Site Location

Client:- Mrs A James No. 5, New Road, Cilfrew, Neath.		Job Title :- Demolition of existing single story extensions & replacement with single story side extension & two story rear extension No. 5, New Road, Cilfrew, Neath.		Dwg Title:- Existing Site Location & Block Plans	
Scale:-1:1250 & 1:500	Date :- May 2020	Stage :- Planning	Dwg No.:- P01	Rev.:- C	A3